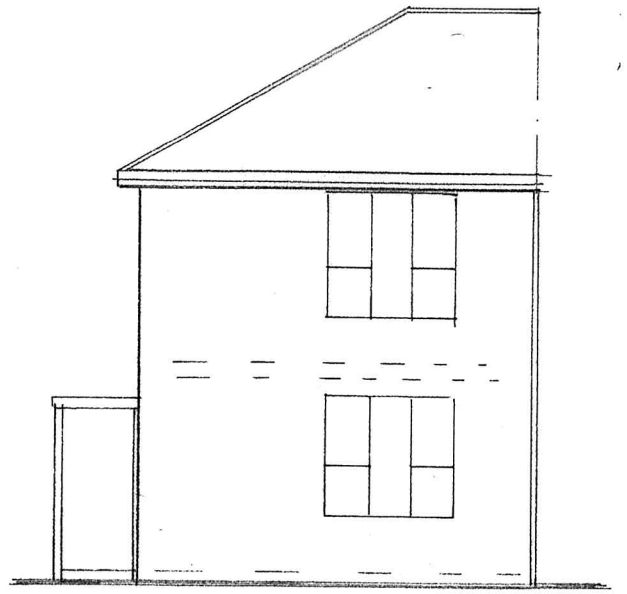

FRONT ELEVATION
(EXISTING)

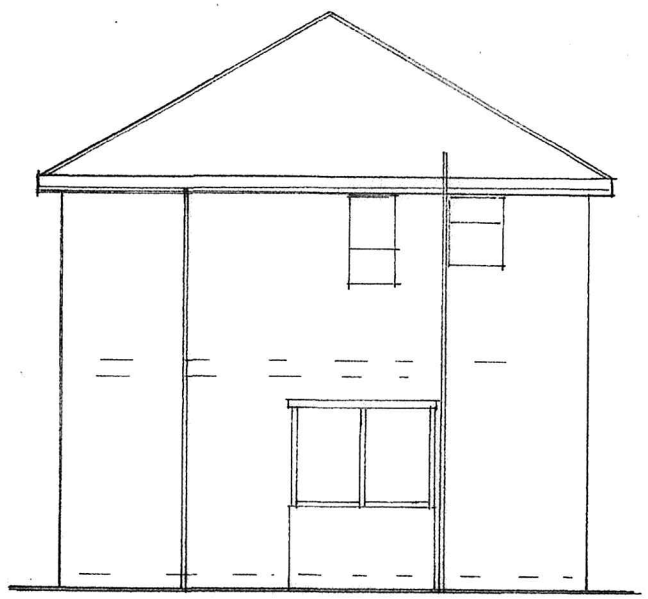

SIDE ELEVATION
(EXISTING)

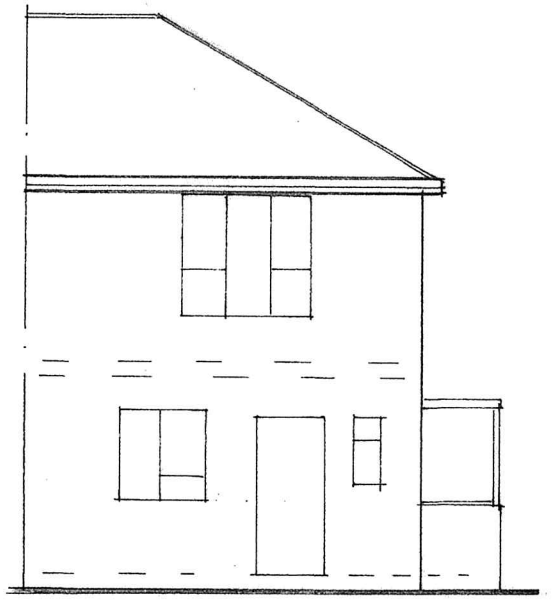

REAR ELEVATION
(EXISTING)

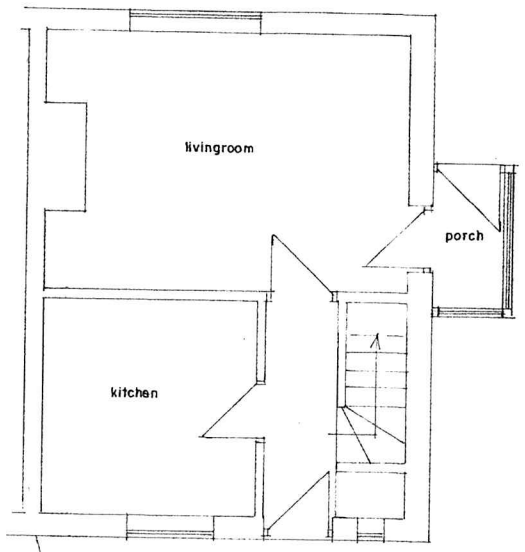

G.F PLAN
(EXISTING)

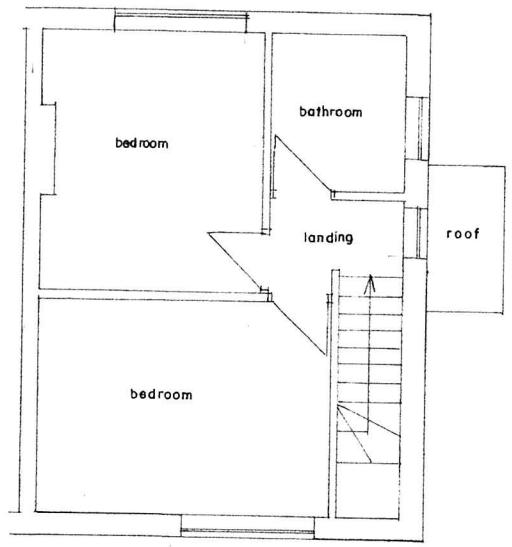

F.F PLAN
(EXISTING)

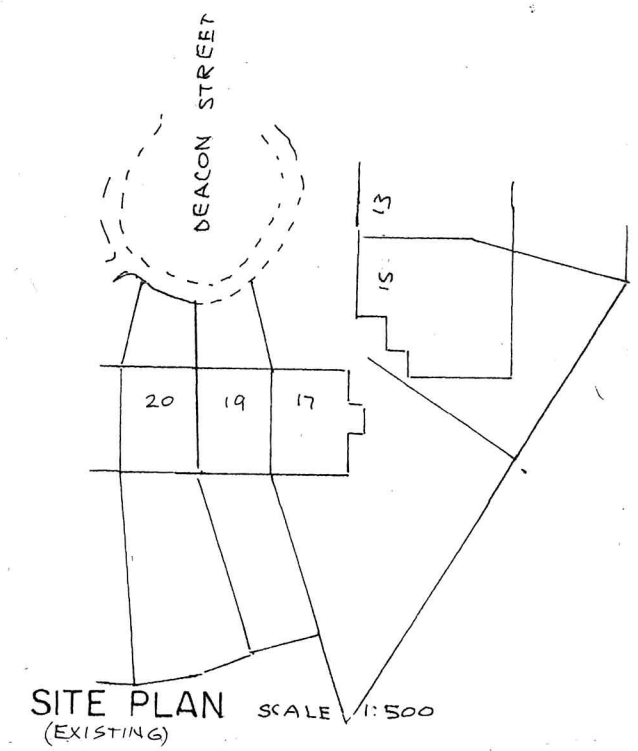

SITE PLAN SCALE 1:500
(EXISTING)

BUILDING DESIGN SERVICES
M. FAROOQ
6 Stock Close, Shawclough, Rochdale OL12 6BB
Tel: 01706 712231 Mob: 07967605763

PROPOSED DOUBLE STOREY SIDE AND REAR EXTENSION AT 17 DEACON STREET ROCHDALE OL16 2TB

For: Mr MOHAMMED ABDUL AHAD

Plan	*Scale 1:100*	**1633/1**
Elevation	*Scale 1:100*	

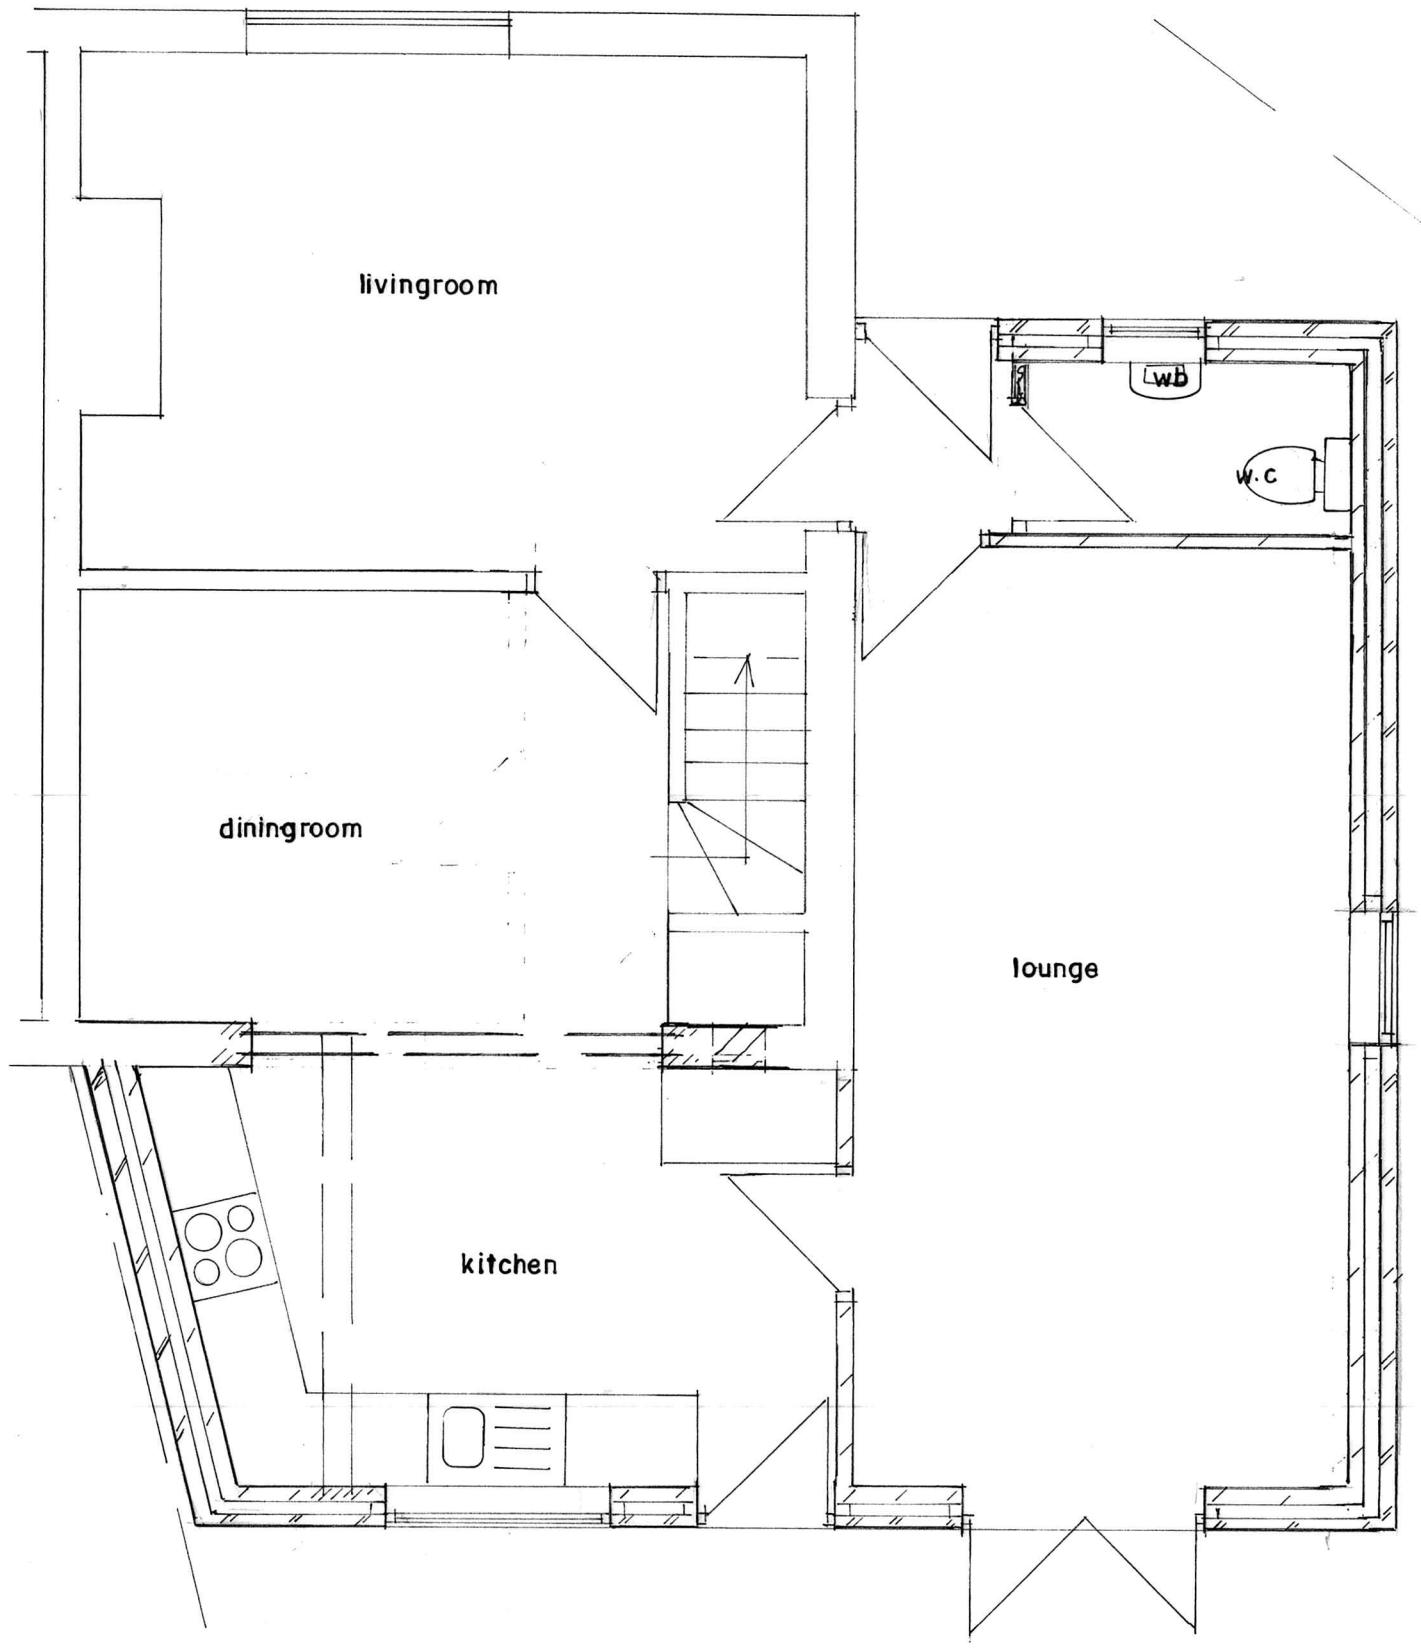

GROUND FLOOR PLAN
(PROPOSED)

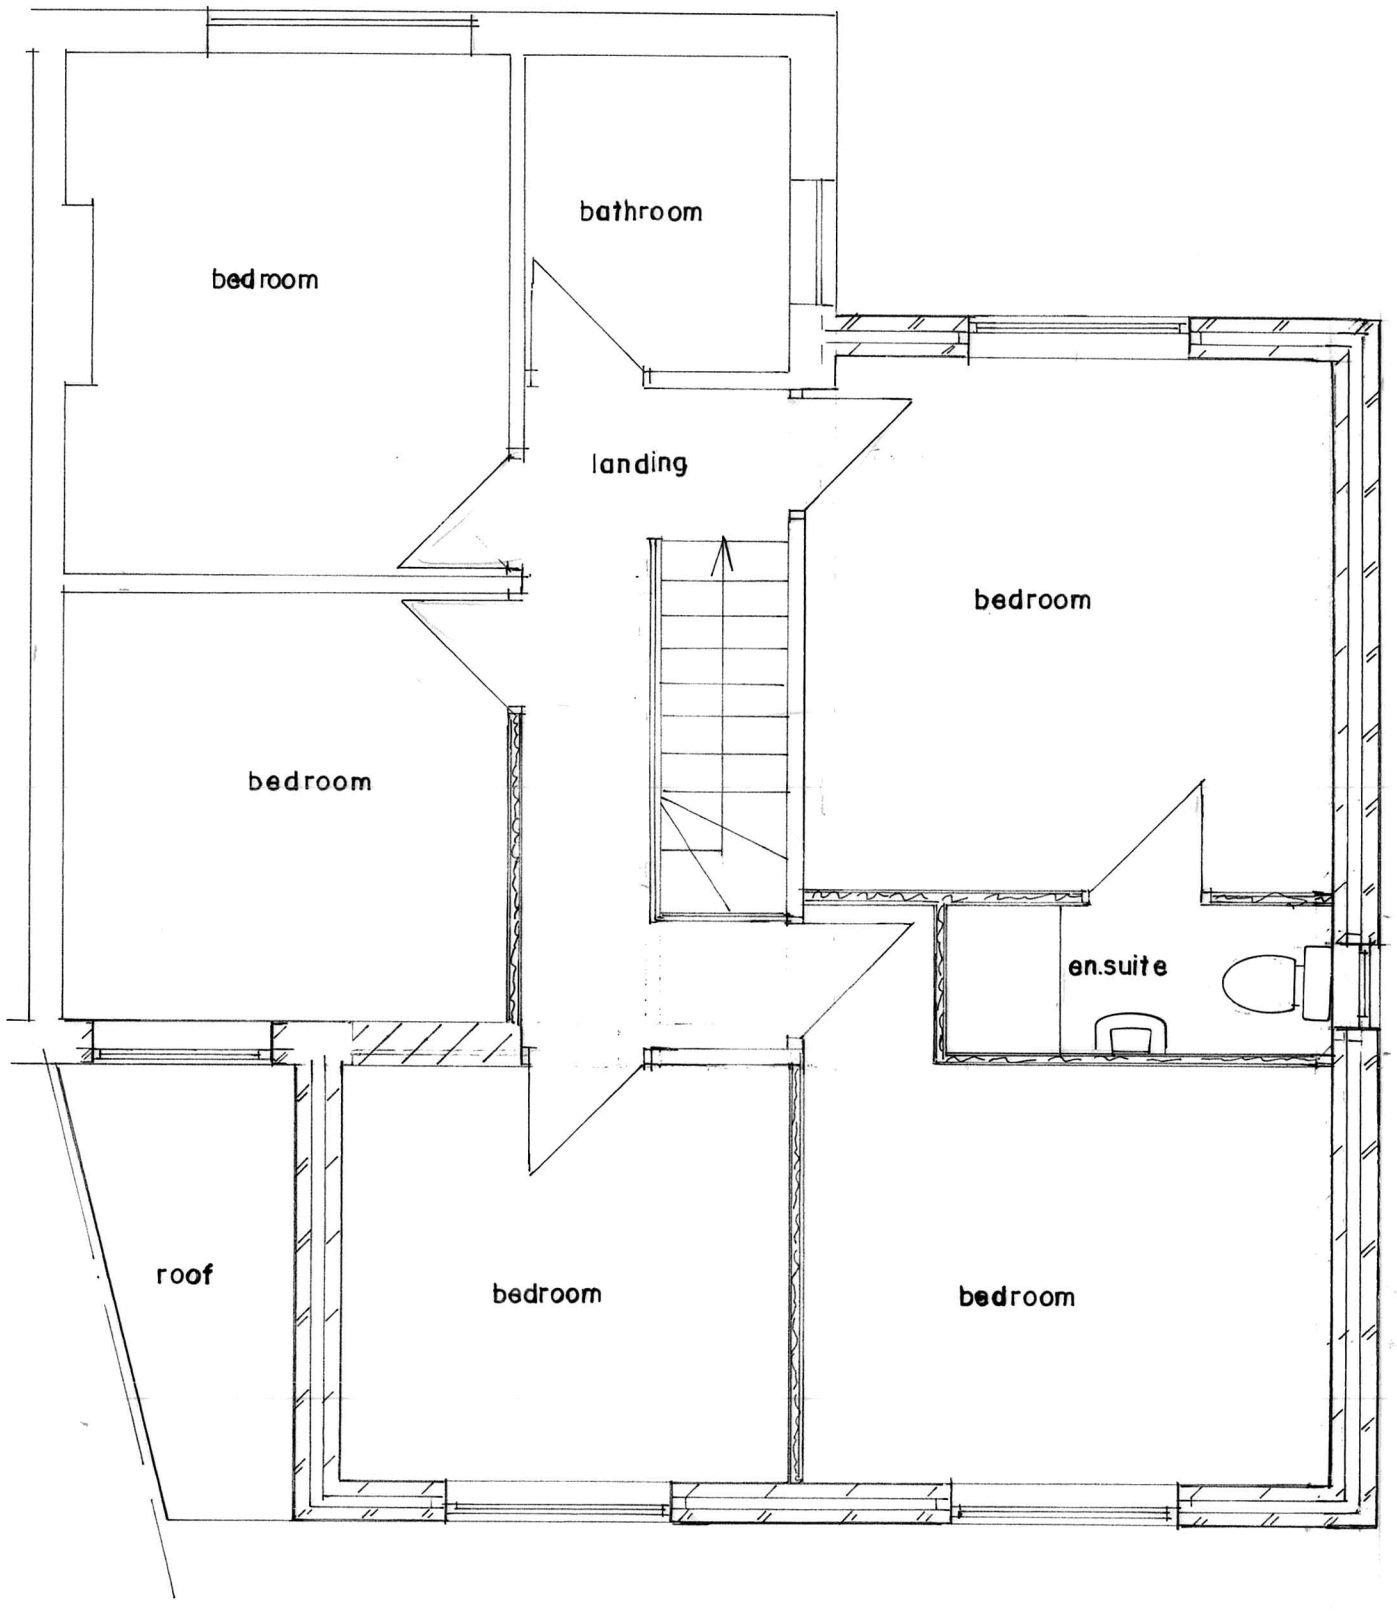

FIRST FLOOR PLAN
(PROPOSED)

BUILDING DESIGN SERVICES
M. FAROOQ
6 Stock Close, Shawclough, Rochdale OL12 6BB
Tel: 01706 712231 Mob: 07967605763

PROPOSED DOUBLE STOREY SIDE AND REAR EXTENSION AT 17 DEACON STREET ROCHDALE OL16 2TB

For: Mr MOHAMMED ABDUL AHAD

Plan *Scale 1:50* **1633 /2**

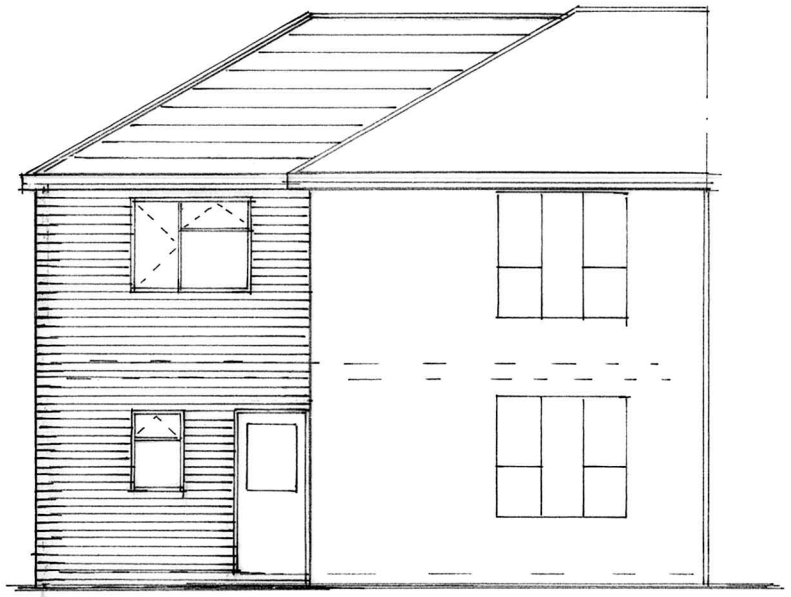

FRONT ELEVATION
(PROPOSED)

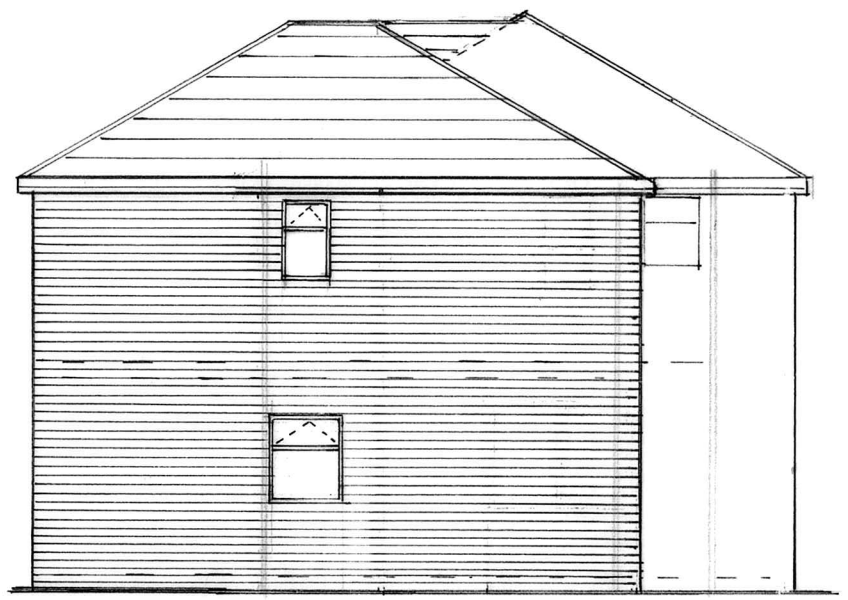

SIDE ELEVATION
(PROPOSED)



REAR ELEVATION
(PROPOSED)

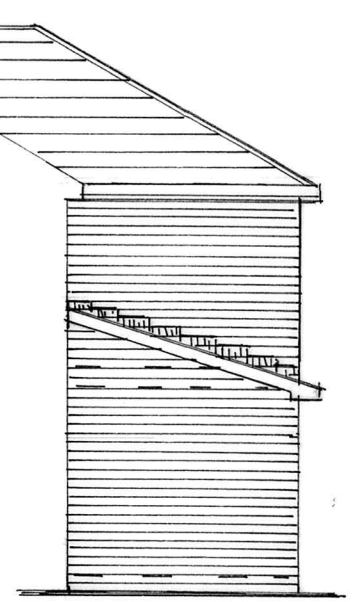

SIDE ELEVATION
(PROPOSED)

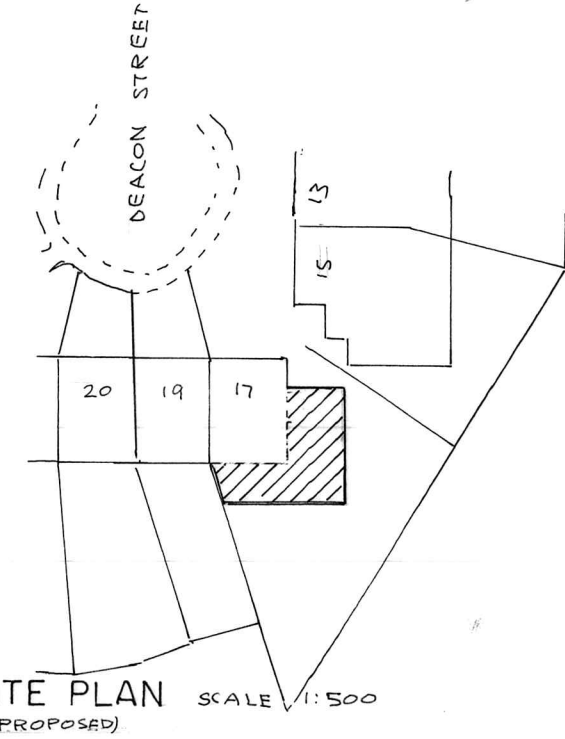

SITE PLAN SCALE 1:500
(PROPOSED)

BUILDING DESIGN SERVICES
M. FAROOQ
6 Stock Close, Shawclough, Rochdale OL12 6BB
Tel: 01706 712231 Mob: 07967605763

PROPOSED DOUBLE STOREY SIDE AND REAR EXTENSION AT 17 DEACON STREET ROCHDALE OL16 2TB

For: Mr MOHAMMED ABDUL AHAD

Elevation *Scale 1:100* **1633 /3**