



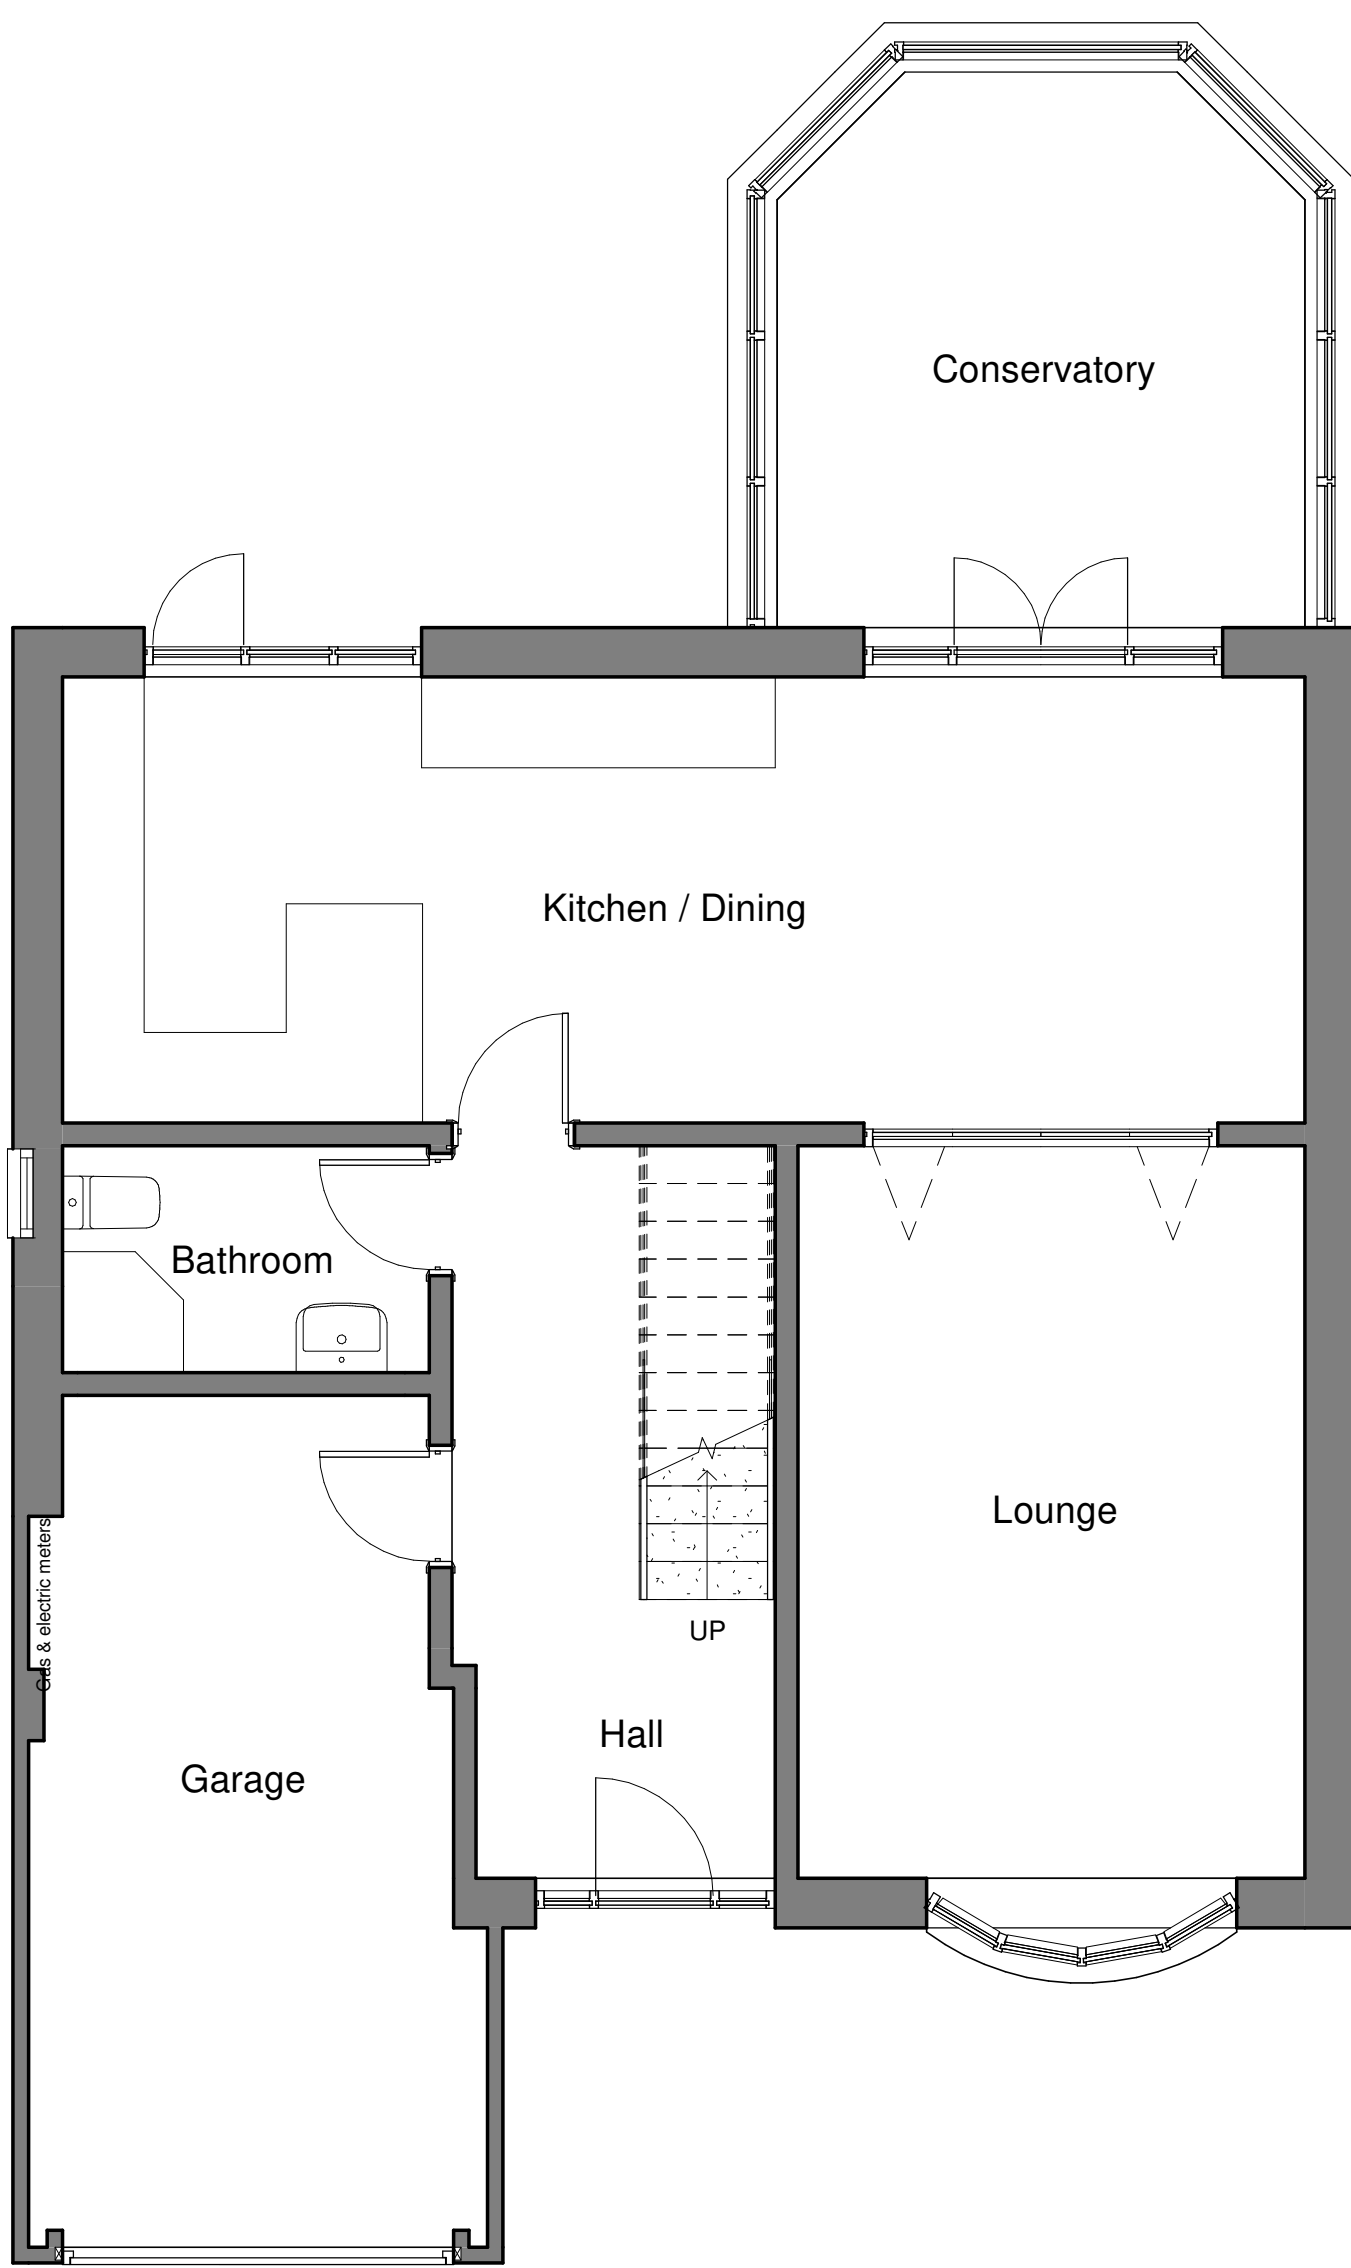

1 Existing Level 0
1 : 50

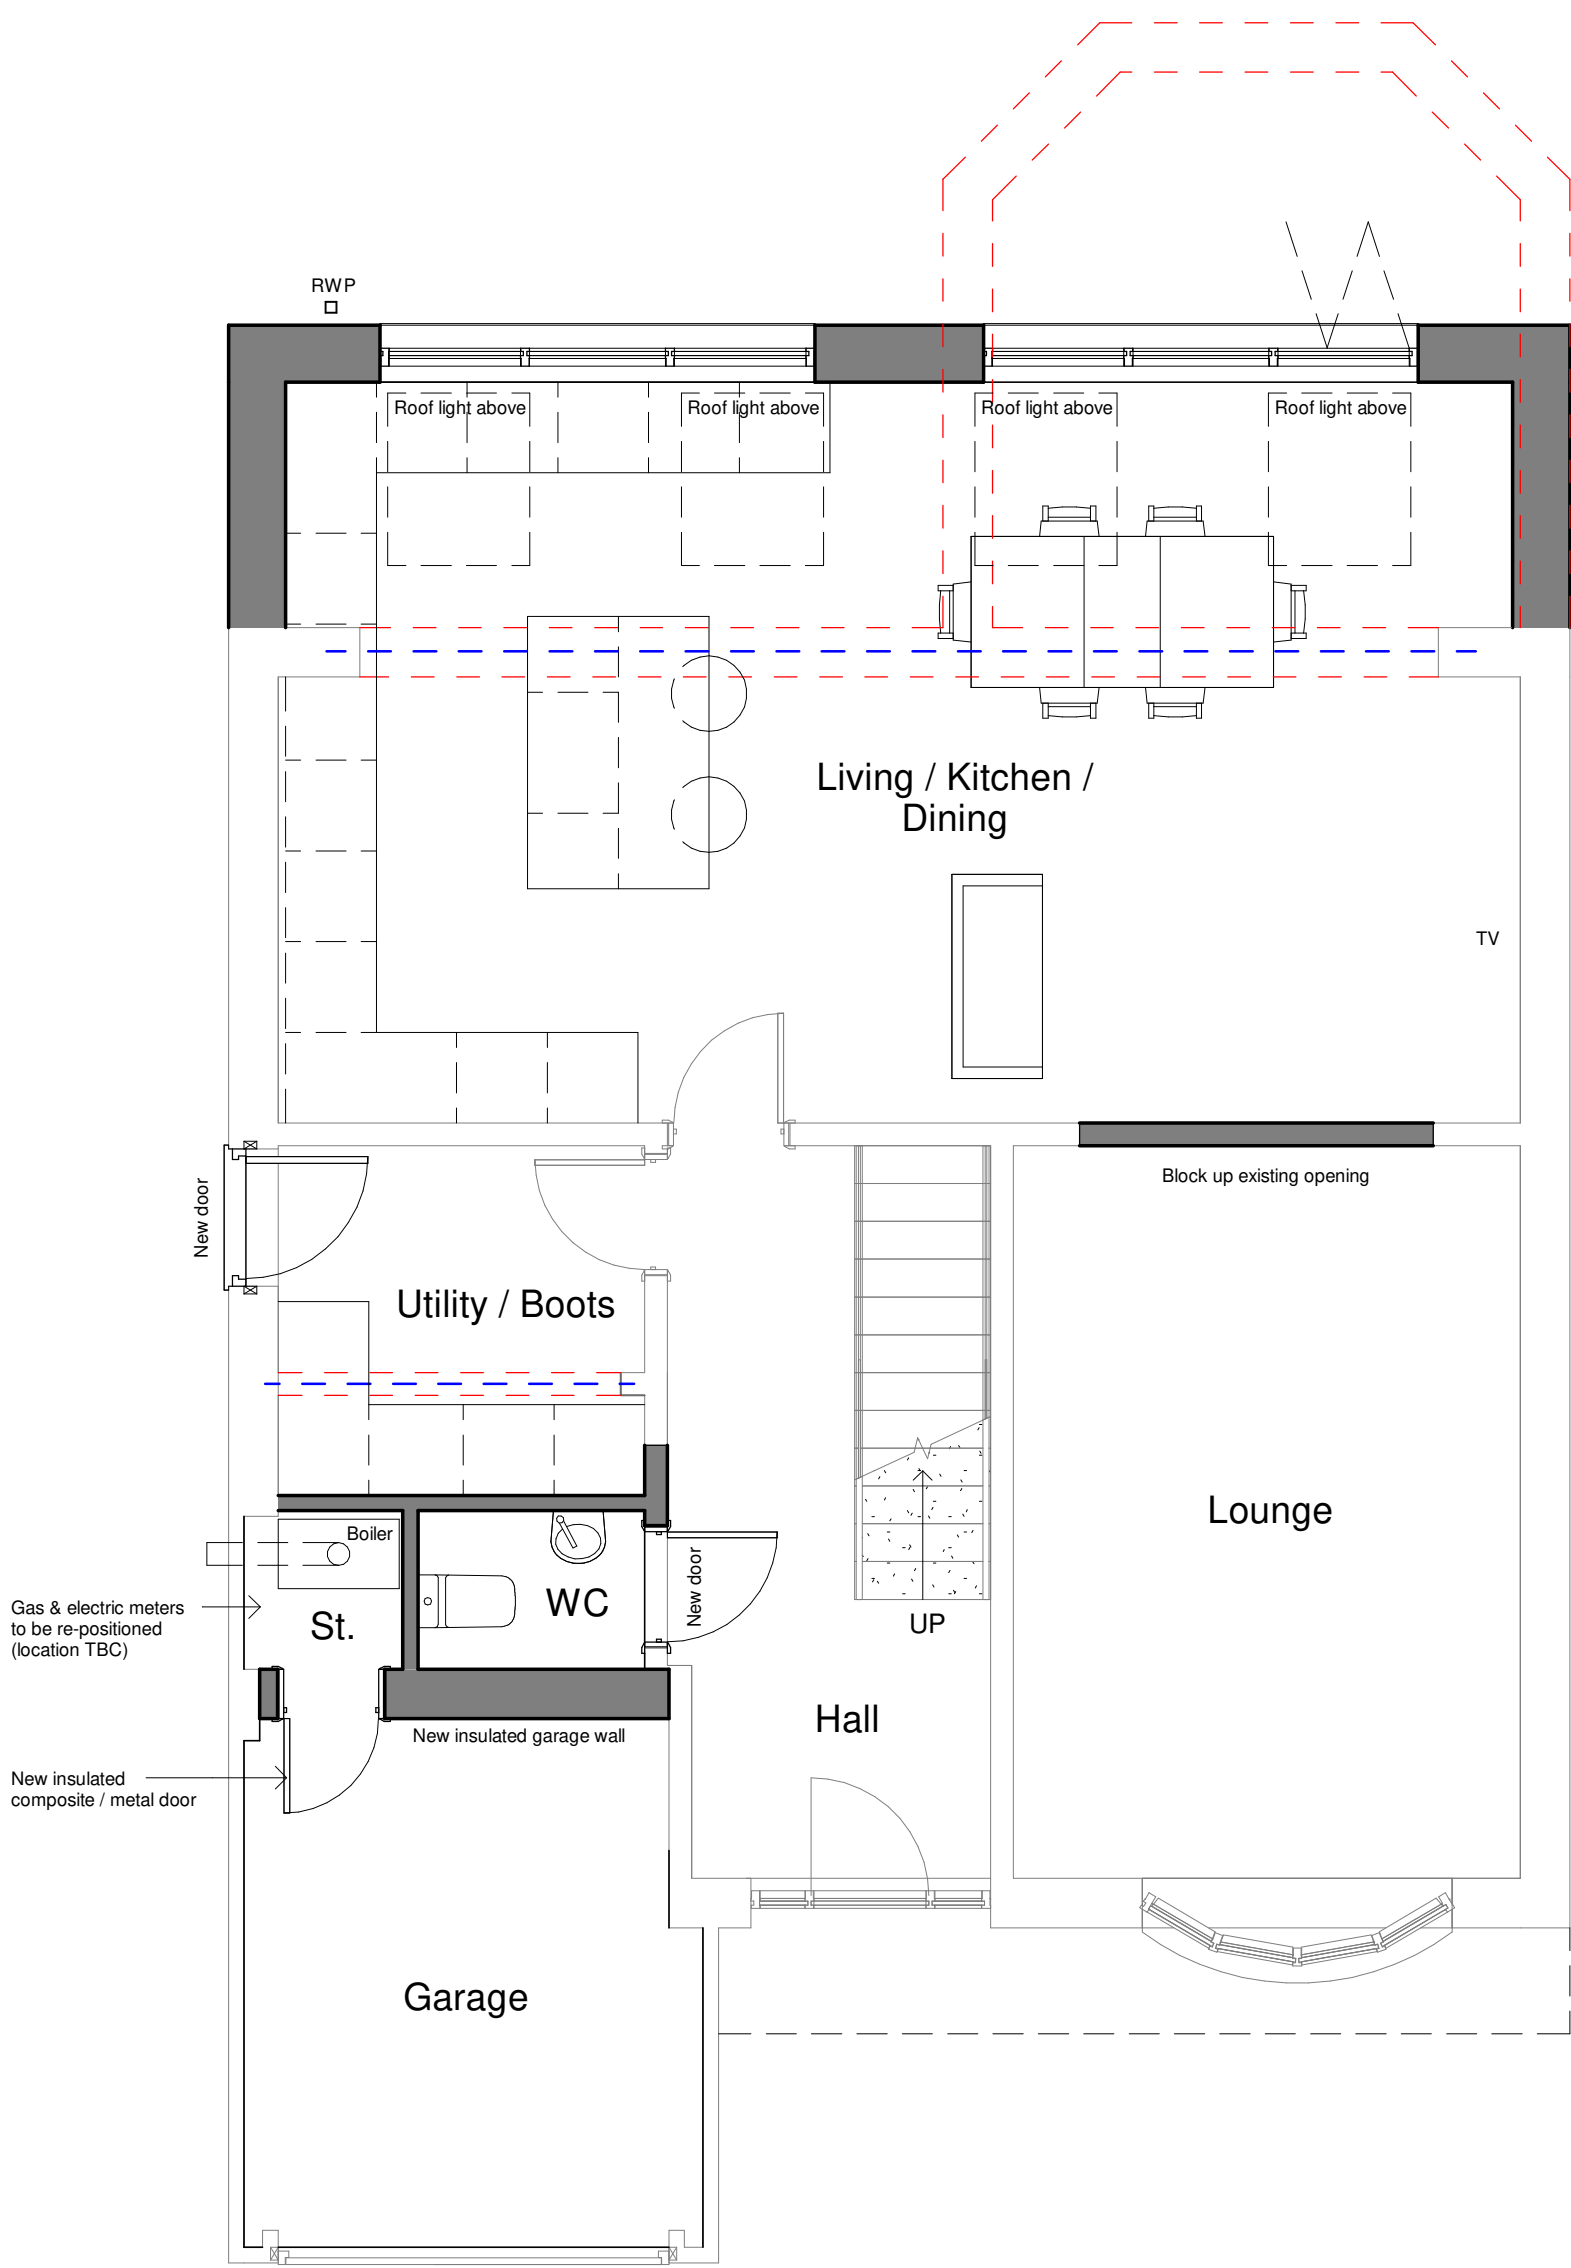


2 Proposed Level 0
1 : 50

KEY	
	Existing walls to be demolished
	Indicative beams (subject to S.E. design, position & specification)
	Existing walls



3 Proposed Roof Level
1 : 50

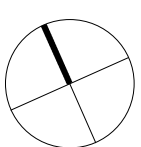

0m 1m 2m 3m 4m

CDM REGULATIONS 2015. All current drawings and specifications for the project must be read in conjunction with the Designer's Hazard and Environment Assessment Record. All intellectual property rights reserved.

Designed with reference to the surveys, information and reports listed: Ordnance Survey Promap, Licence number 100022432

James Kelly Architects Ltd t/a Solid Void – 16 Woolfenden Way, Wardle, OL12 9SS
Tel: 07949448088 – Email: solidvoid@outlook.com – Web: www.solidvoid.co.uk - Company No. 08545034

Rev	Date	Description
-	08.12.24	Planning Issue

Dwn	Ckd	Drawn	JK
		Checked	JK
		Date	NOV 2024
		Scale @ A1	1 : 50

12 Brentwood Close, Smithy
Bridge, OL15 0ND (2368)
Existing and Proposed Plans

BWC-SVA-ZZ-ZZ-DR-A-2005
REV -
PLANNING

SOLIDVOID