



EXISTING CAR PARK ELEVATION (ELEVATION B)
1:500 @ A0

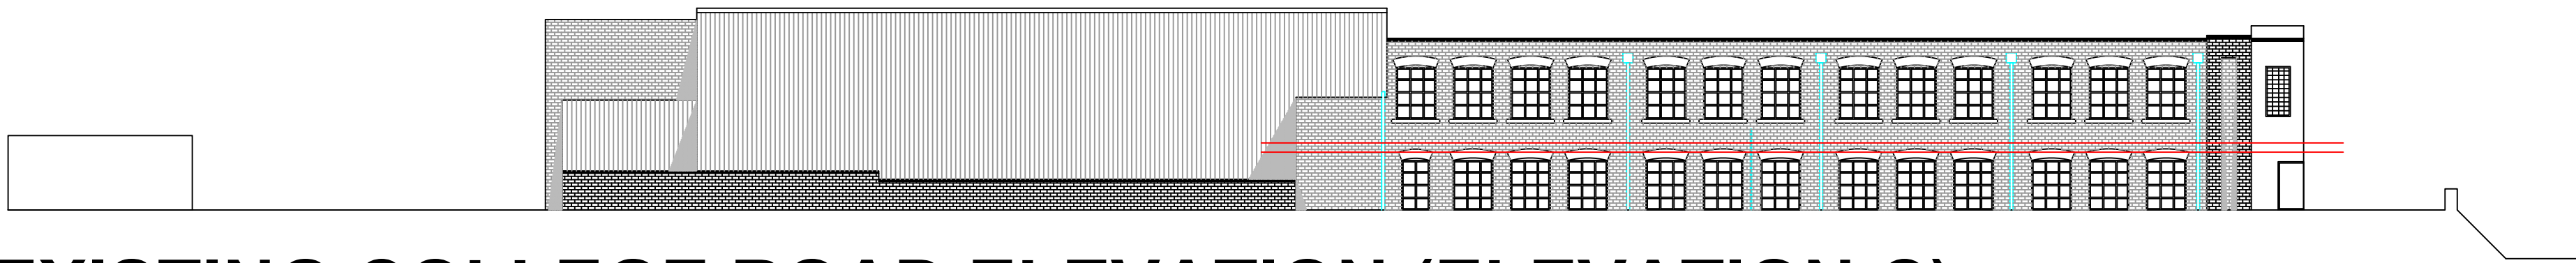

EXISTING COLLEGE ROAD ELEVATION (ELEVATION C)
1:500 @ A0



EXISTING SIDE ELEVATION (ELEVATION A)
1:500 @ A0

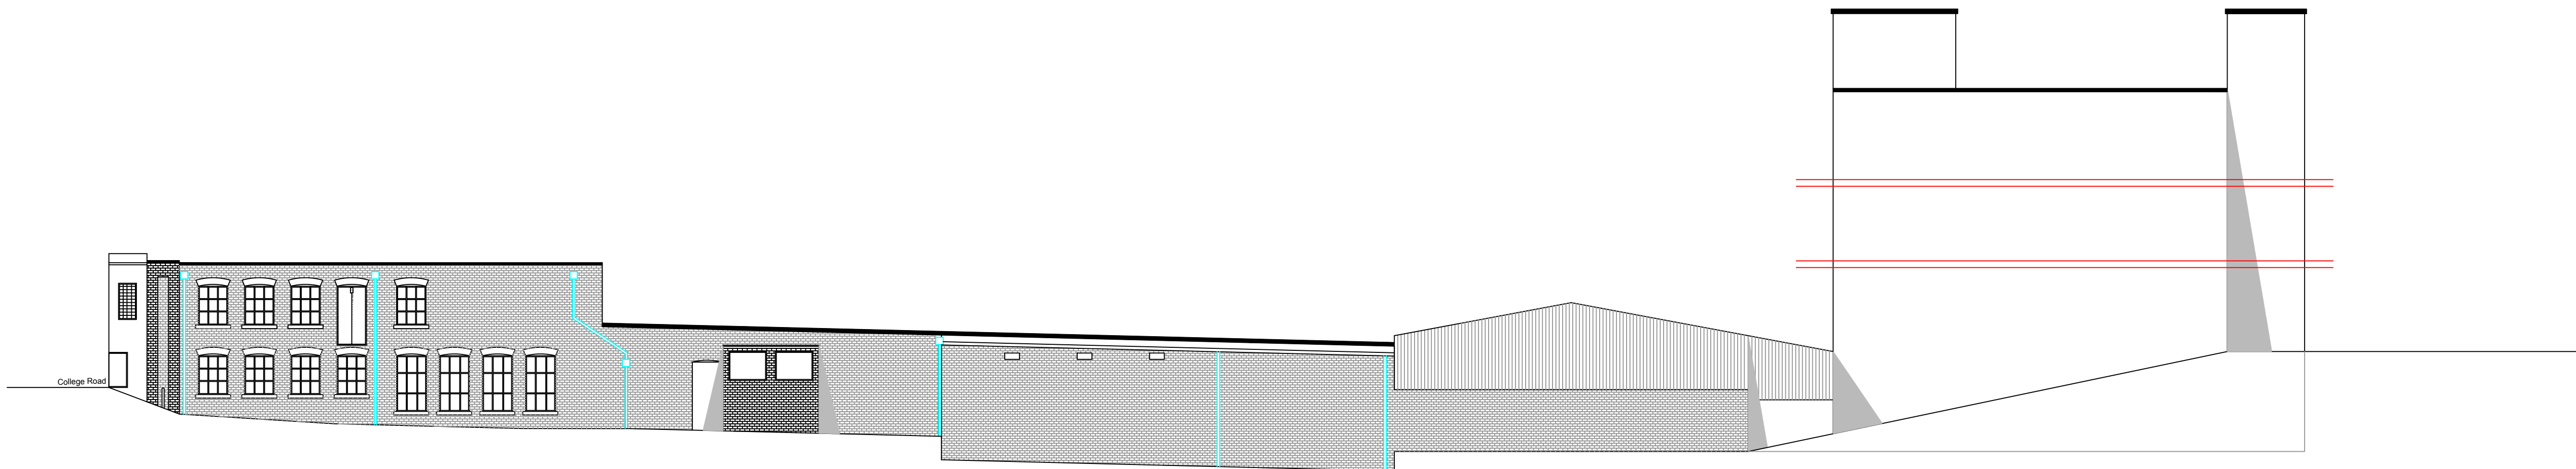

EXISTING REAR ELEVATION (ELEVATION D)
1:500 @ A0

RIBA STAGE 2	☐	RIBA STAGE 3	☐	RIBA STAGE 4	☐
ADDRESS					
mitchell hey mill, rochdale					
PROJECT					
proposed change of use					
REV.	REVISION DETAILS				