


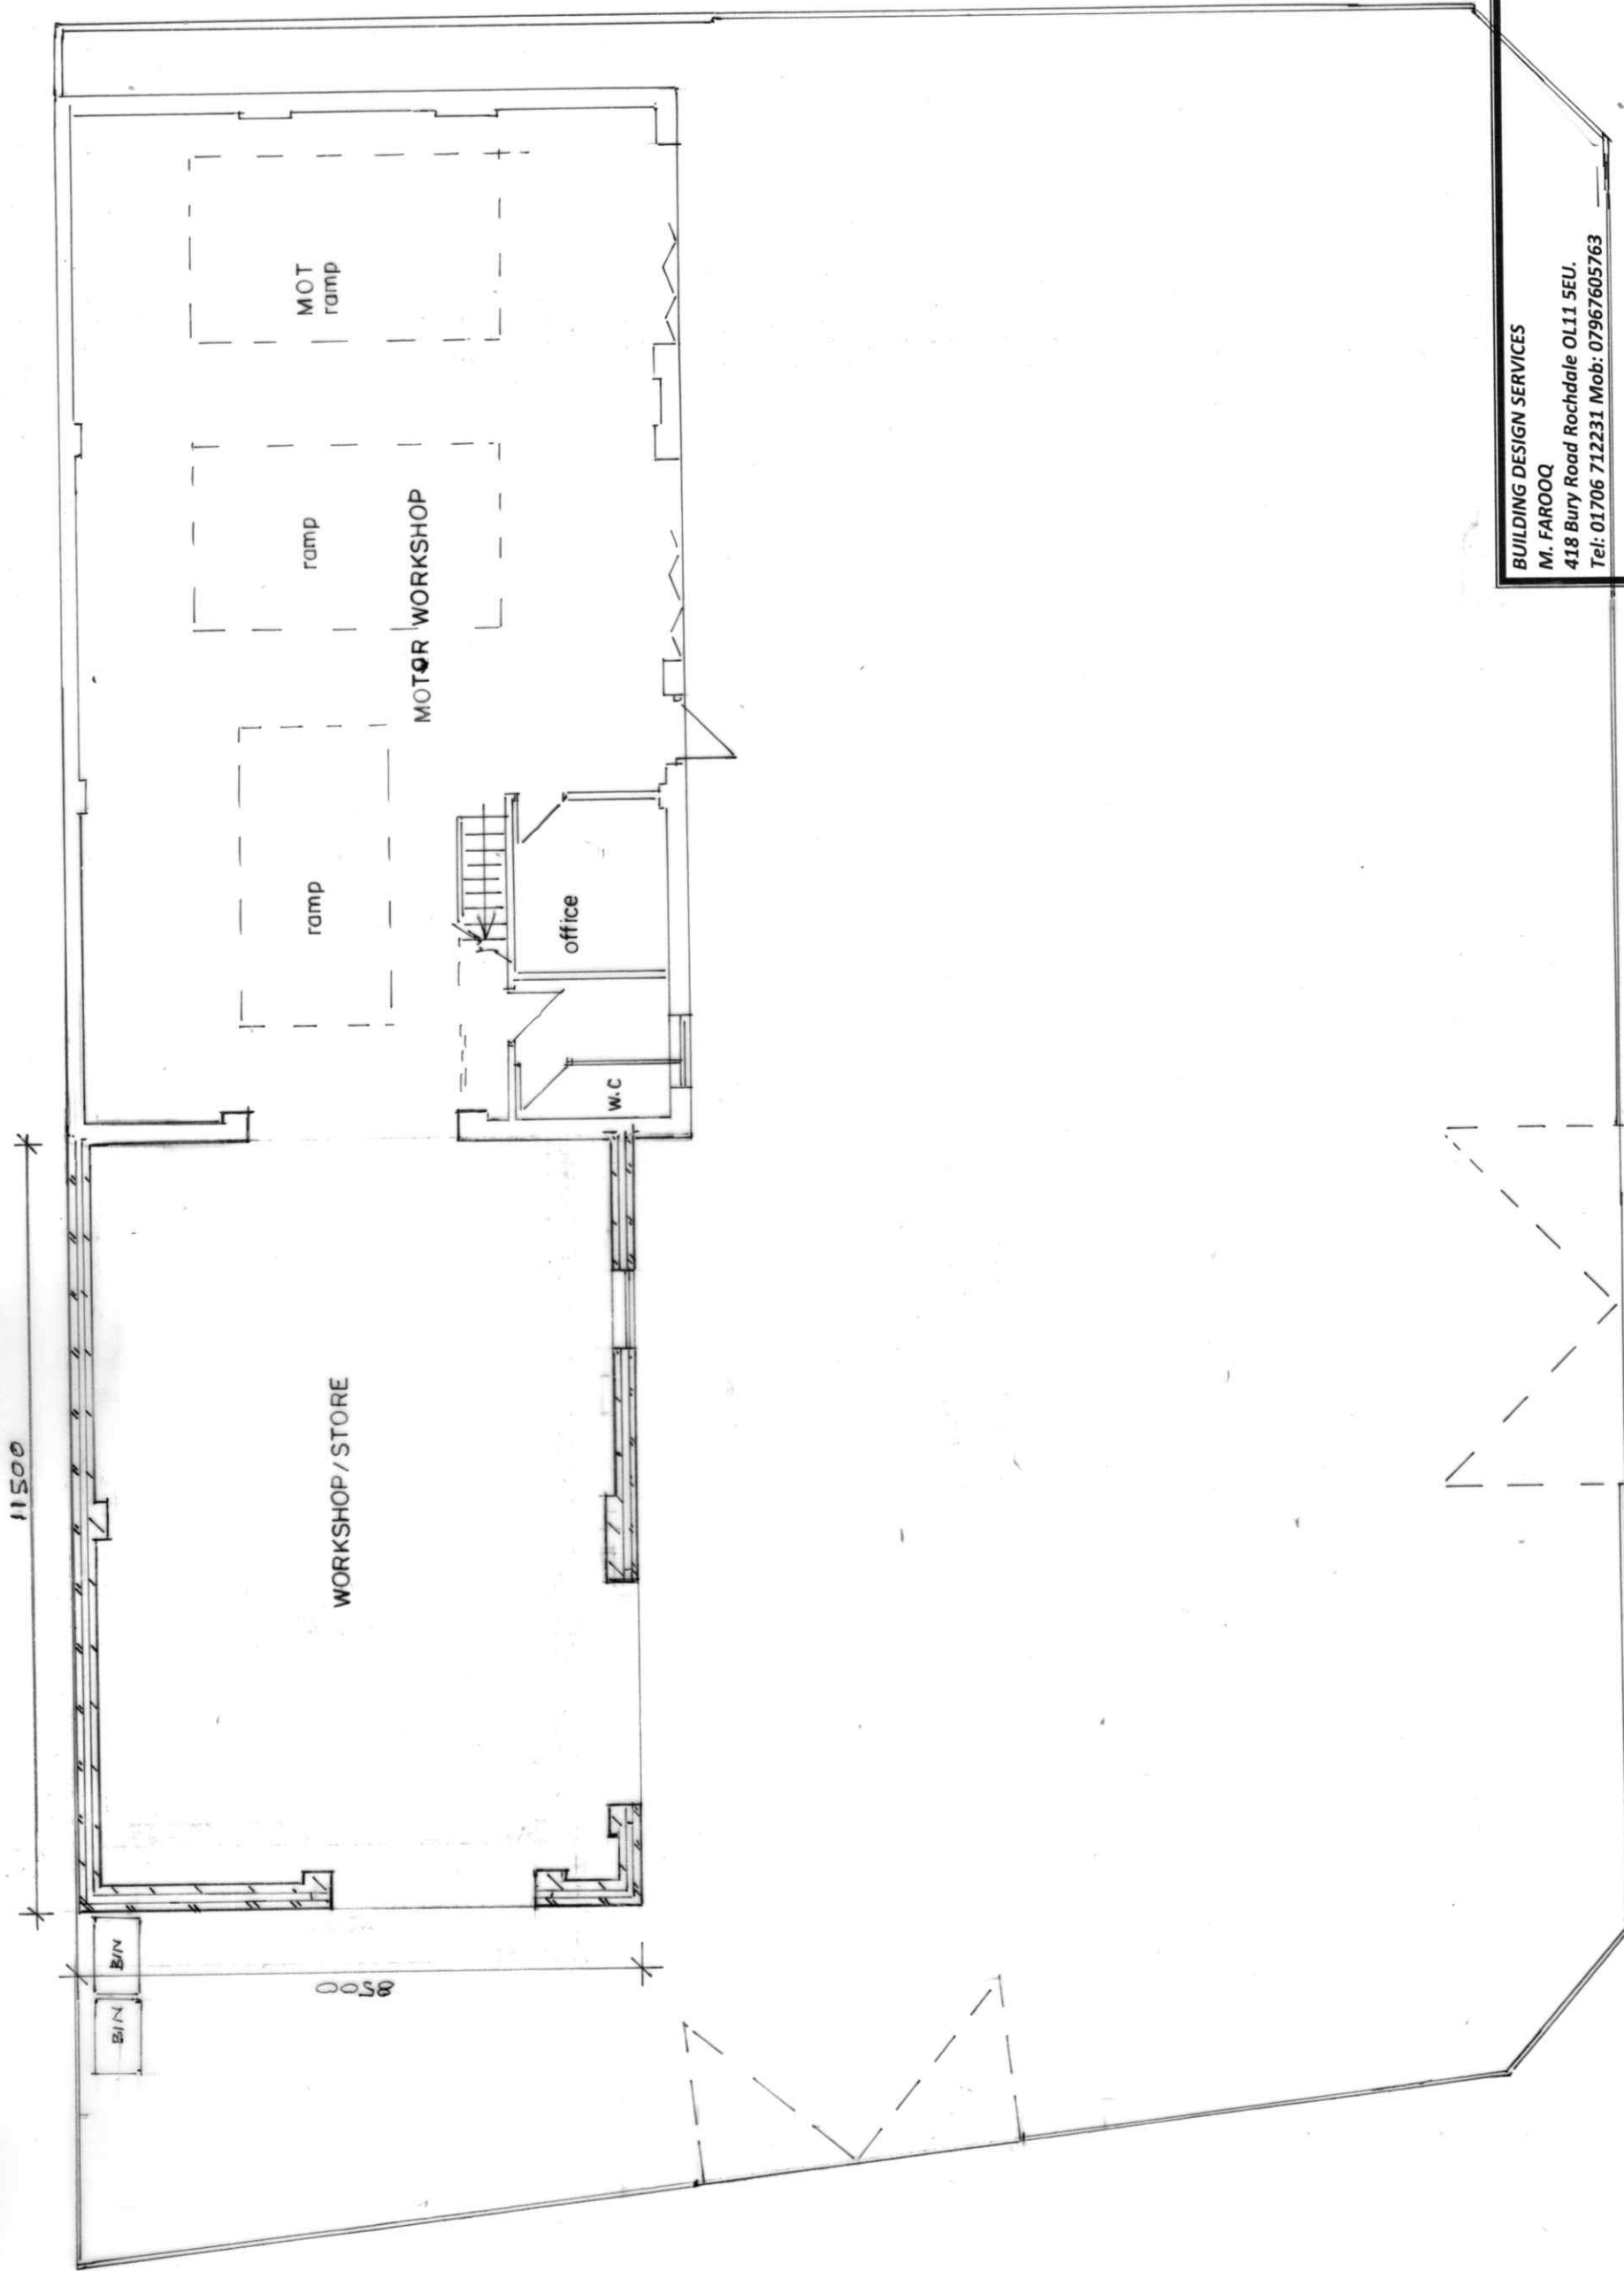

BUILDING DESIGN SERVICES

M. FAROOQ
418 Bury Road Rochdale OL11 5EU.
Tel: 01706 712231 Mob: 07967605763

PROPOSED SIDE EXTENSION AT
BURNS MOTOR WORKS HAYNES STREET
ROCHDALE OL12 0UW

For: Mrs SHAHEEN JAHANGIR

Plan Scale 1:100

2069/3