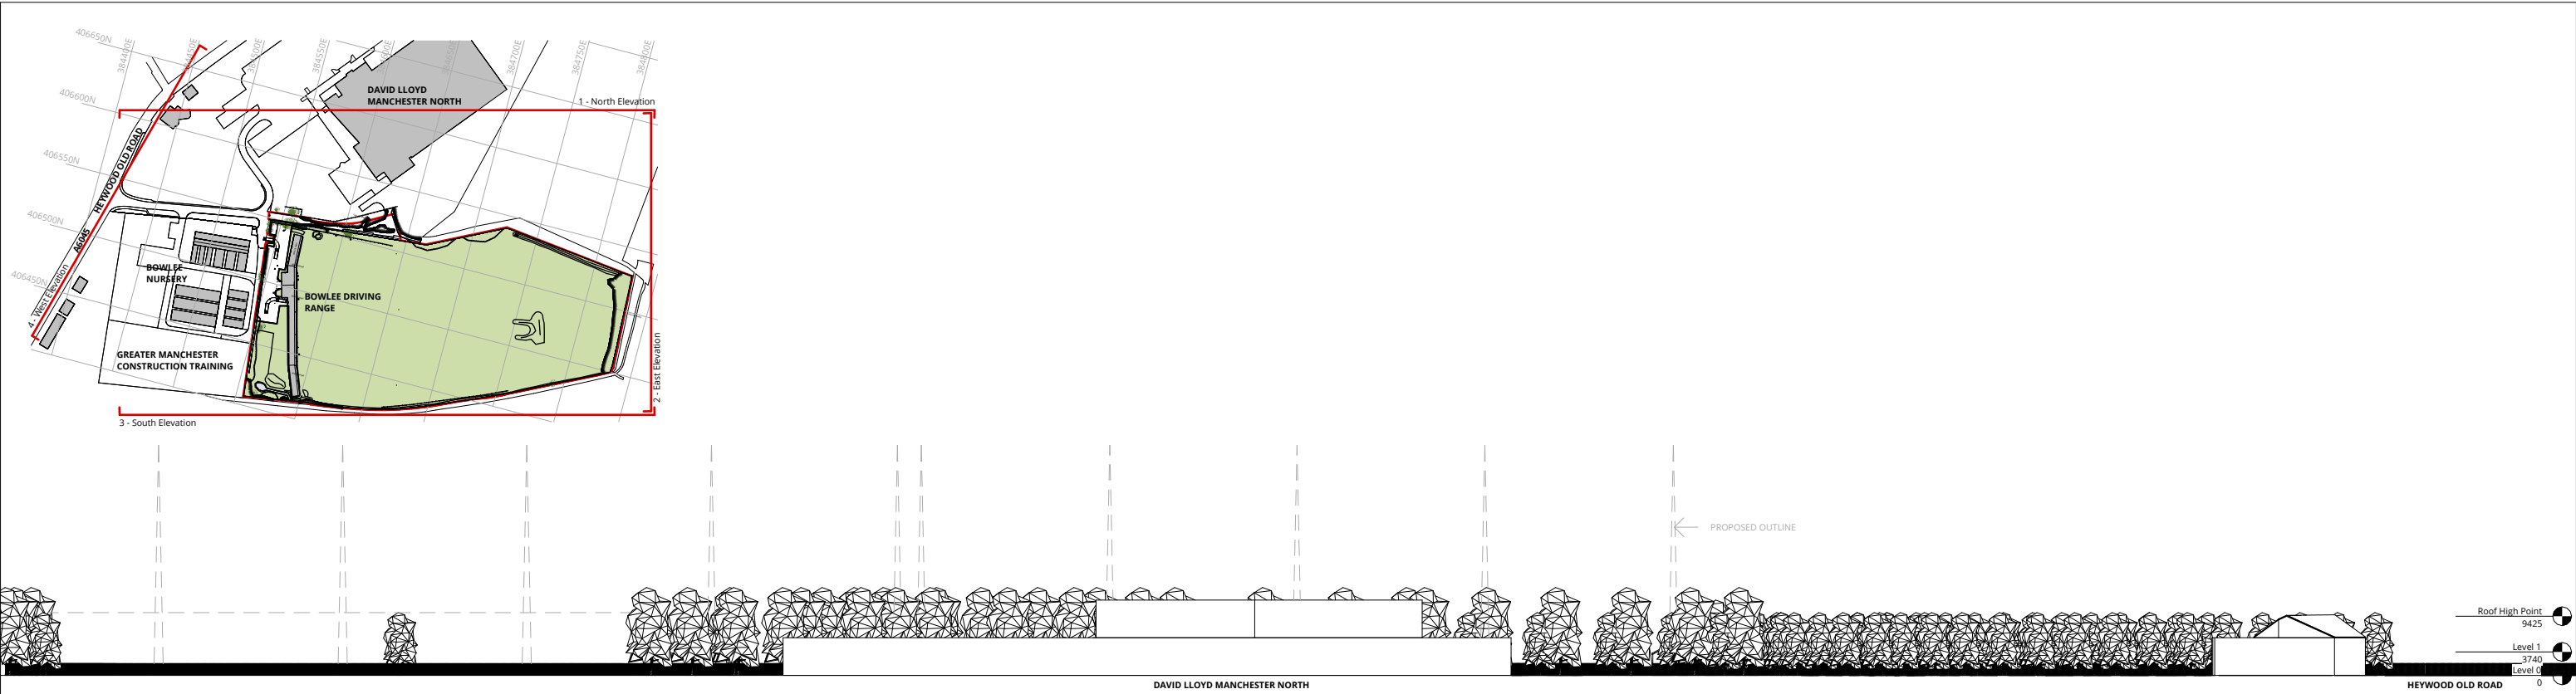


4 Sitewide Section - Heywood Old Road (West)
1 : 1000

RALA SHALL HAVE NO RESPONSIBILITY FOR ANY USE MADE OF THIS DOCUMENT OTHER THAN FOR THAT WHICH IT WAS PREPARED AND ISSUED. ALL DIMENSIONS SHOULD BE CHECKED ON SITE. DO NOT SCALE FROM THIS DRAWING	P00 Planning Issue			RB	RB	25.07.24	CLIENT	11 Hackford Close, Brandlesholme, Bury, Greater Manchester, BL8 1XP United Kingdom T +44 [0]7564 361 972		PROJECT TITLE Bowlee Park Golf Driving Range		
										RDP JOB NUMBER P0019	ISO 27001 CLASSIFICATION Planning	
										DRAWING TITLE Existing Sitewide Elevations		SCALE As @ A3 indicated
ANY DRAWING ERRORS OR DIVERGENCIES SHOULD BE BROUGHT TO THE ATTENTION OF RALA AT THE ADDRESS SHOWN BELOW.										DATE FIRST ISSUED 07/27/24		
DRAWINGS SHALL BE READ IN CONJUNCTION WITH THE FOLLOWING BEFORE WORK COMMENCES: - THE CDM DESIGN ISSUES REGISTER - THE RALA RISK SERIES OF DRAWINGS - THE PROJECT CDM RISK REGISTER										DRAWING No. BDR-RALA-ZZ-XX-DR-A-(00)-0020		
NOTES										REVISION P00		
	REVISION	DESCRIPTION	DRAWN	CHECKED	DATE	REVISION	DESCRIPTION	DRAWN	CHECKED	DATE		