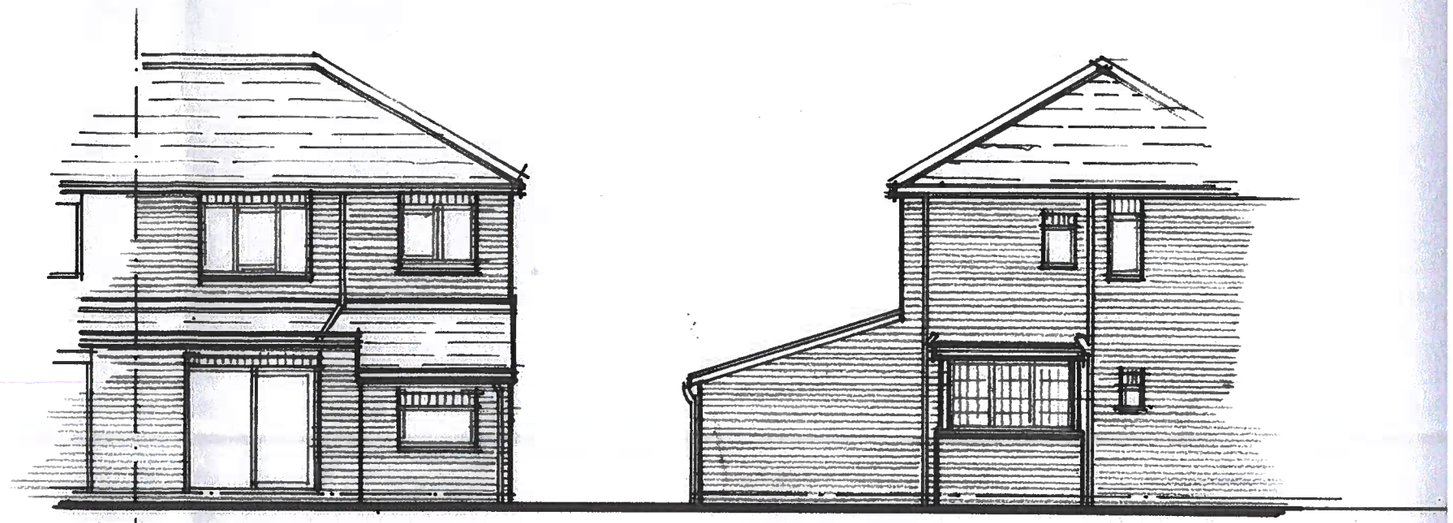

EXISTING REAR. ELEV. 1:100

EXISTING SIDE ELEV. (DRIVE SIDE) 1:100

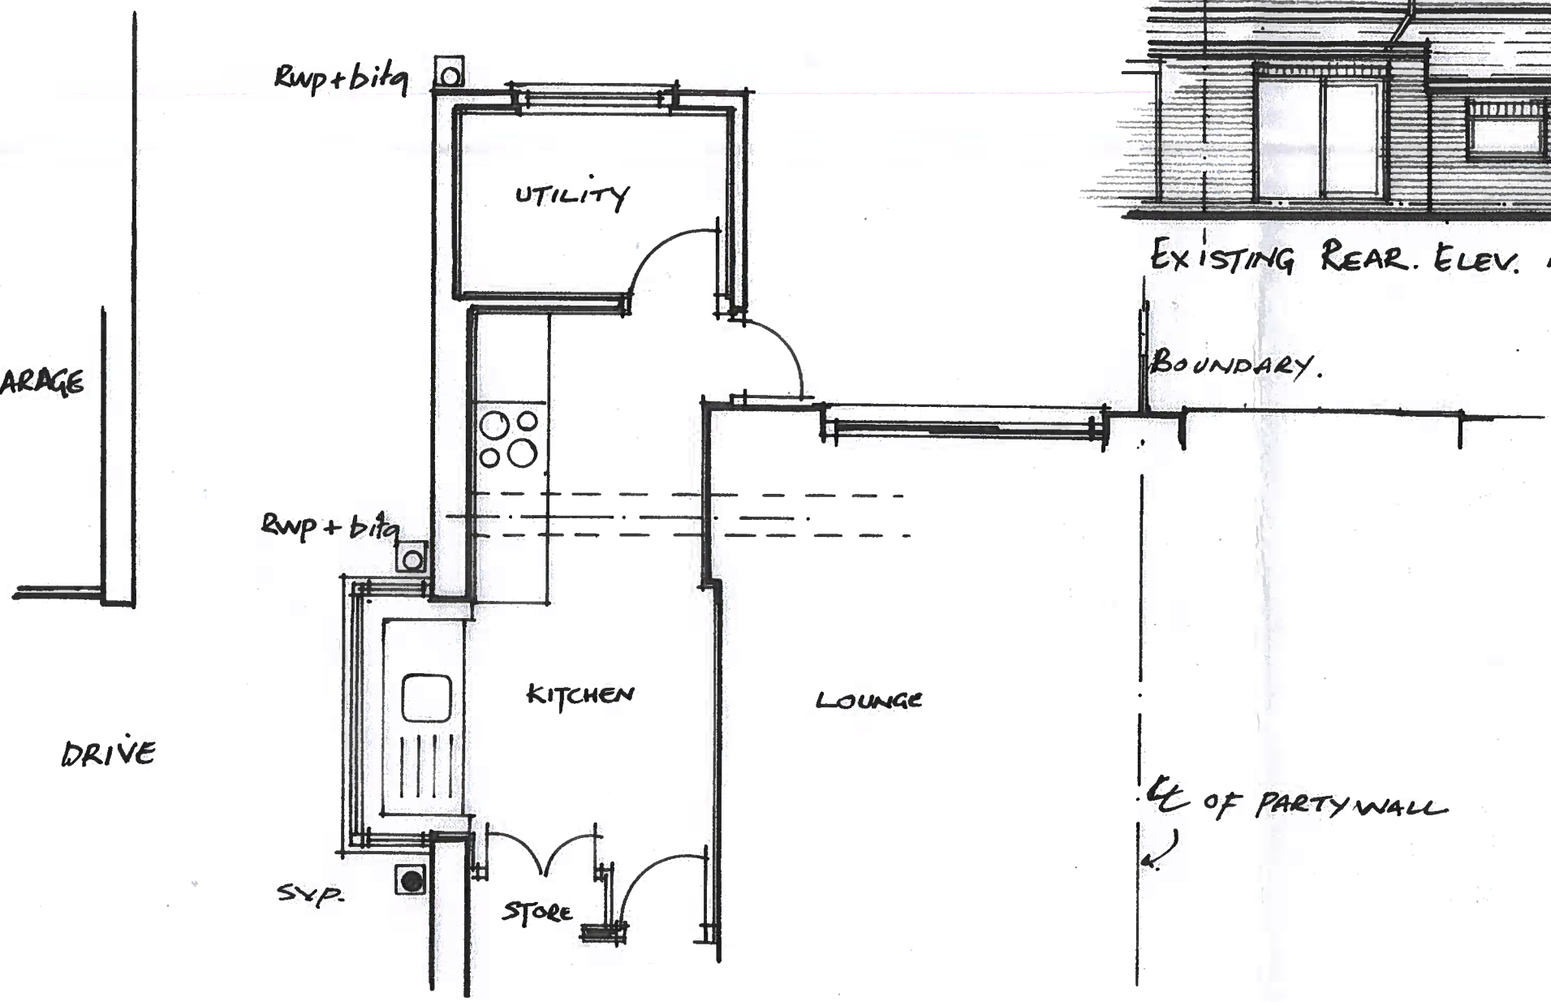

EXISTING FLOOR PLAN 1:50.

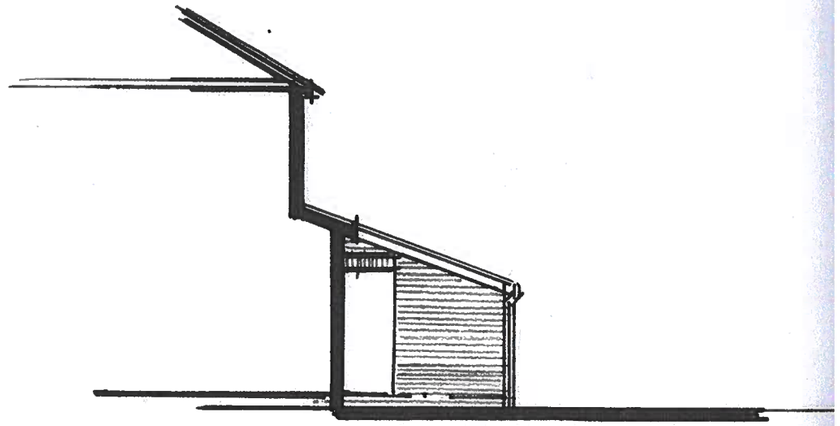

PRO. EXISTING SIDE ELEV. 1:100

one
CONCEPT DESIGN
RedMarley, Buckley Hill Lane, Milnrow, OL16 4BU tel 07887 562962

Project	REAR EXTENSION 9 BIRCH RD, WARDLE
Drawing	EXISTING PLAN & ELEVATIONS
Drg No.	FL 03/22/10
Date	22nd MAR '22
Scale	1:50 & 1:100 @ A1

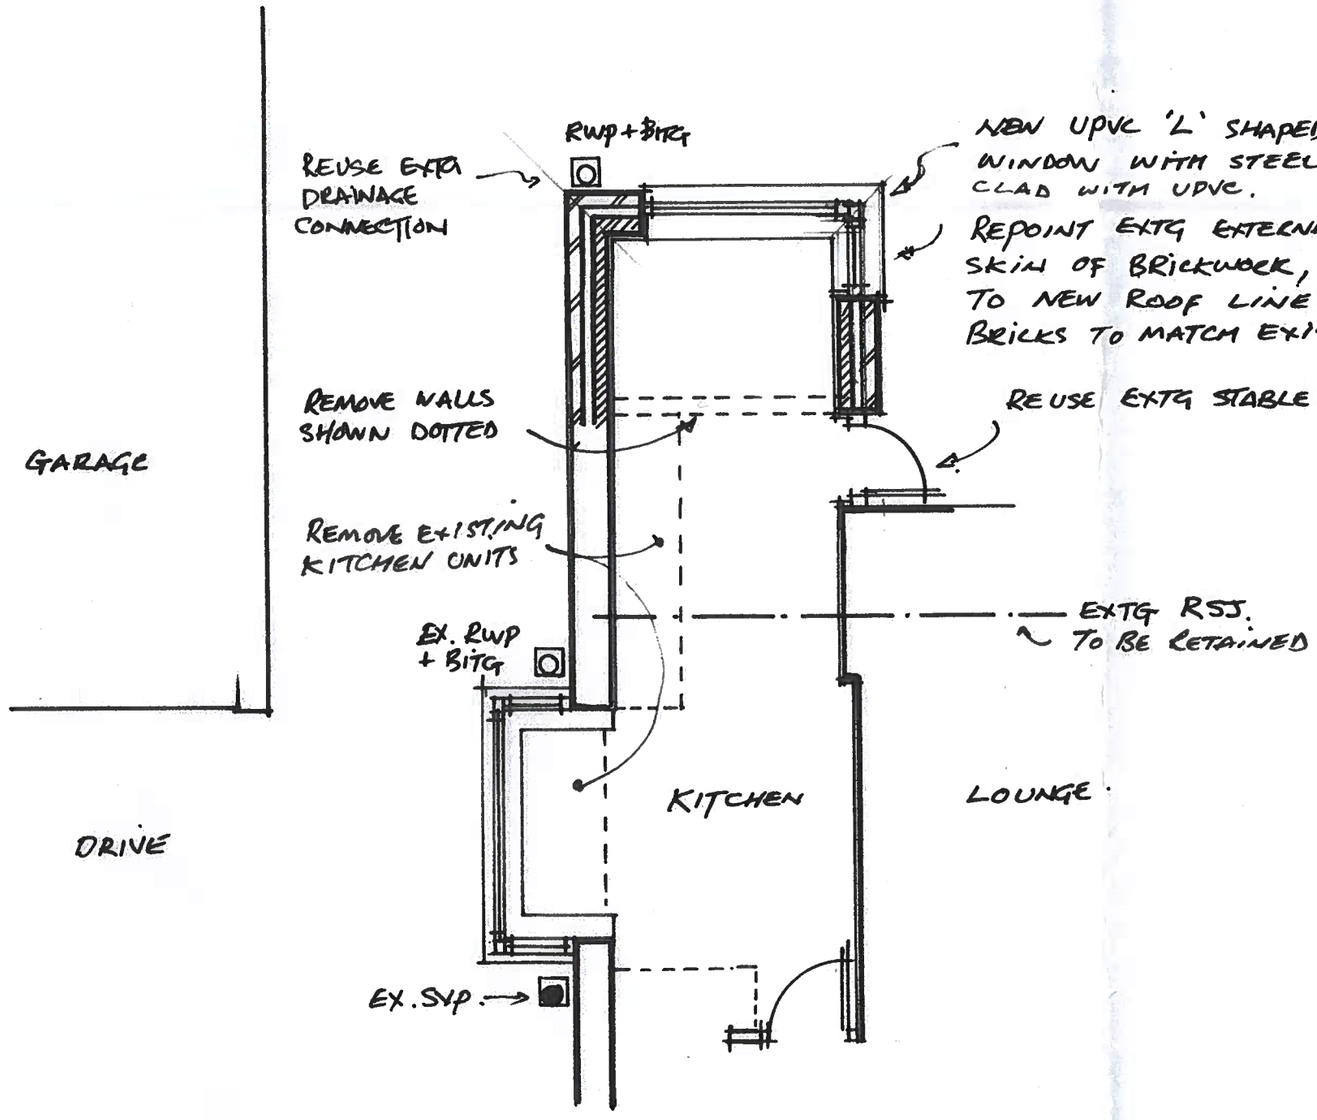

PROPOSED FLOOR PLAN 1:50

one CONCEPT DESIGN
RedMarley , Buckley Hill Lane , Milnrow , OL16 4BU tel 07887 562962

Project	Rear Extension -9 Birch Road Wardle
Drawing	Proposed Floor Plan

Drg No.	Date	Scale
FL 03/22/02	23rd March 22	1:50 & 1:100@A3

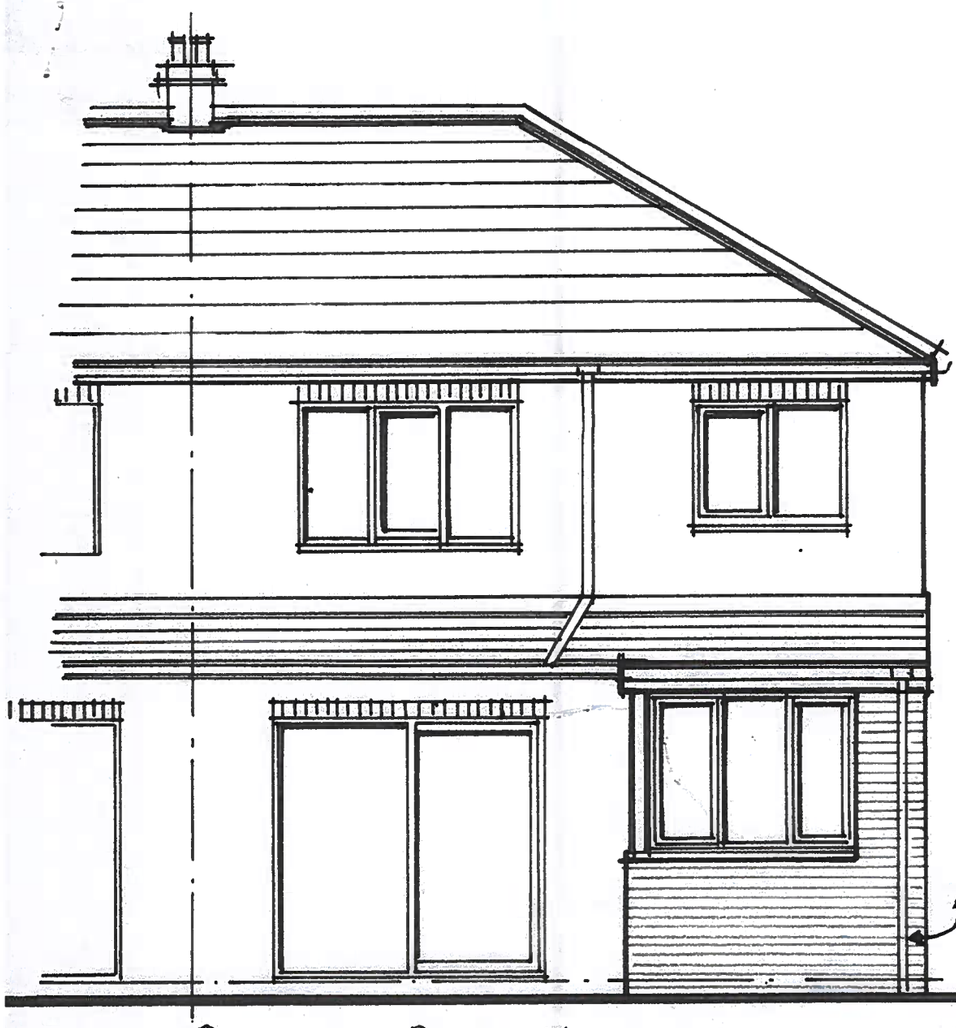

PROPOSED REAR ELEVATION

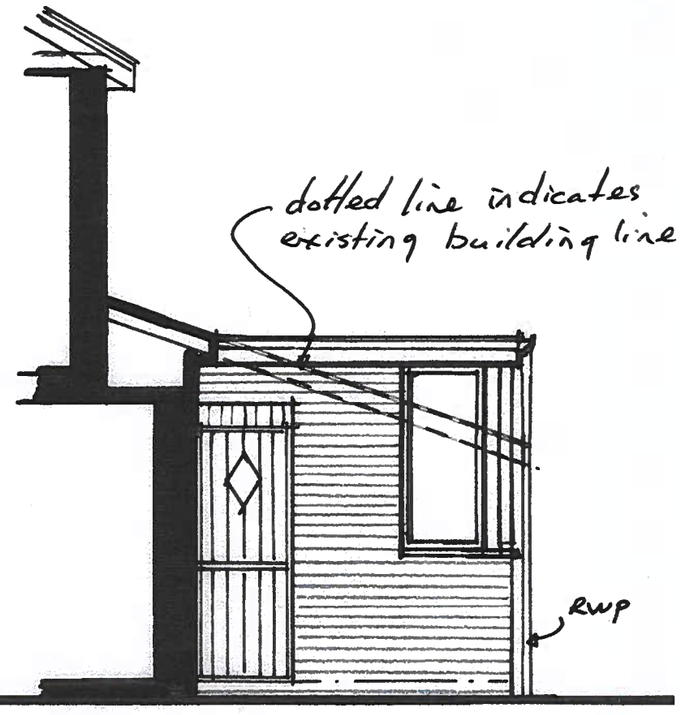

PROPOSED SIDE ELEVATION.

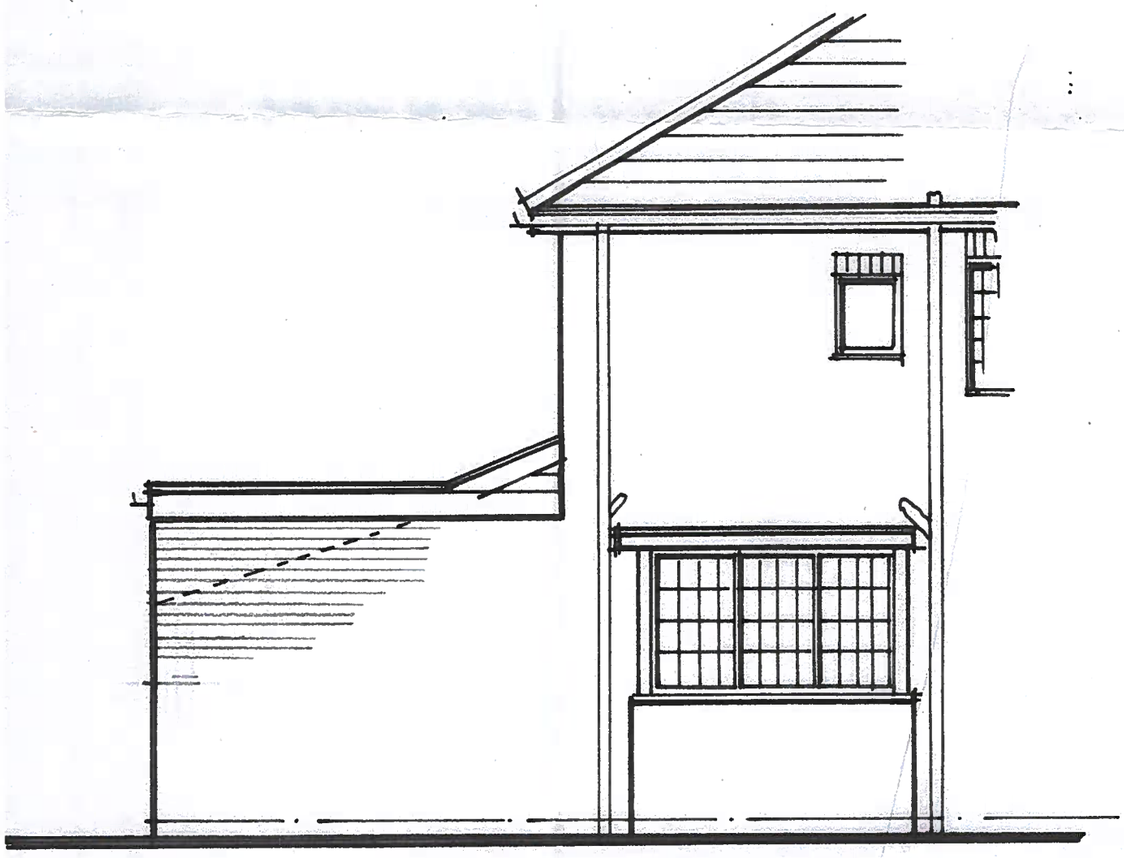

PROPOSED SIDE ELEVATION (DRIVE SIDE)

one
CONCEPT DESIGN

RedMarley , Buckley Hill Lane , Milnrow , OL16 4BU tel 07887 562962

Project	Rear Extension 9 Birch Road Wardle
Drawing	Proposed Elevations

Drg No.	Date	Scale
FL 03/22/03	23rd March 22	1:50 @A3