



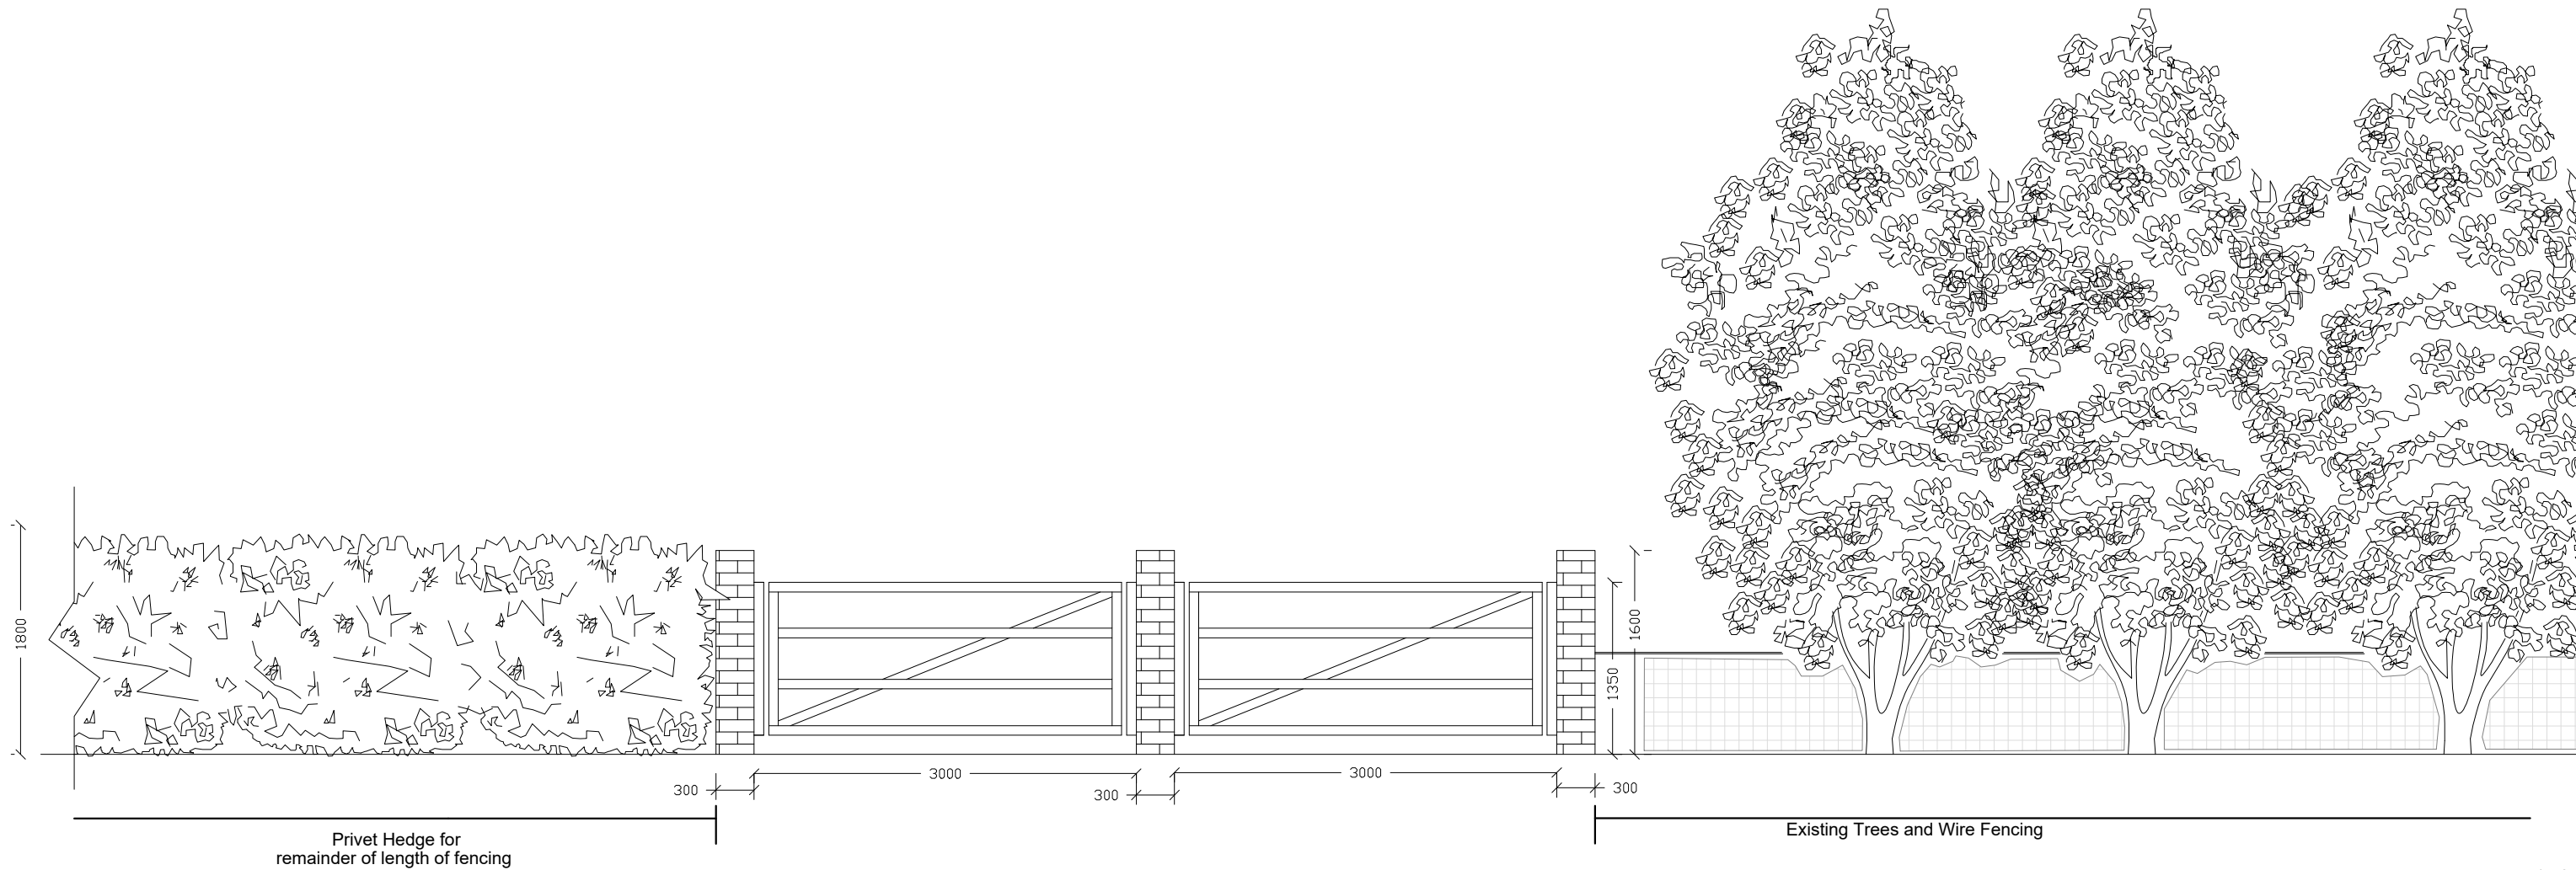

1:50

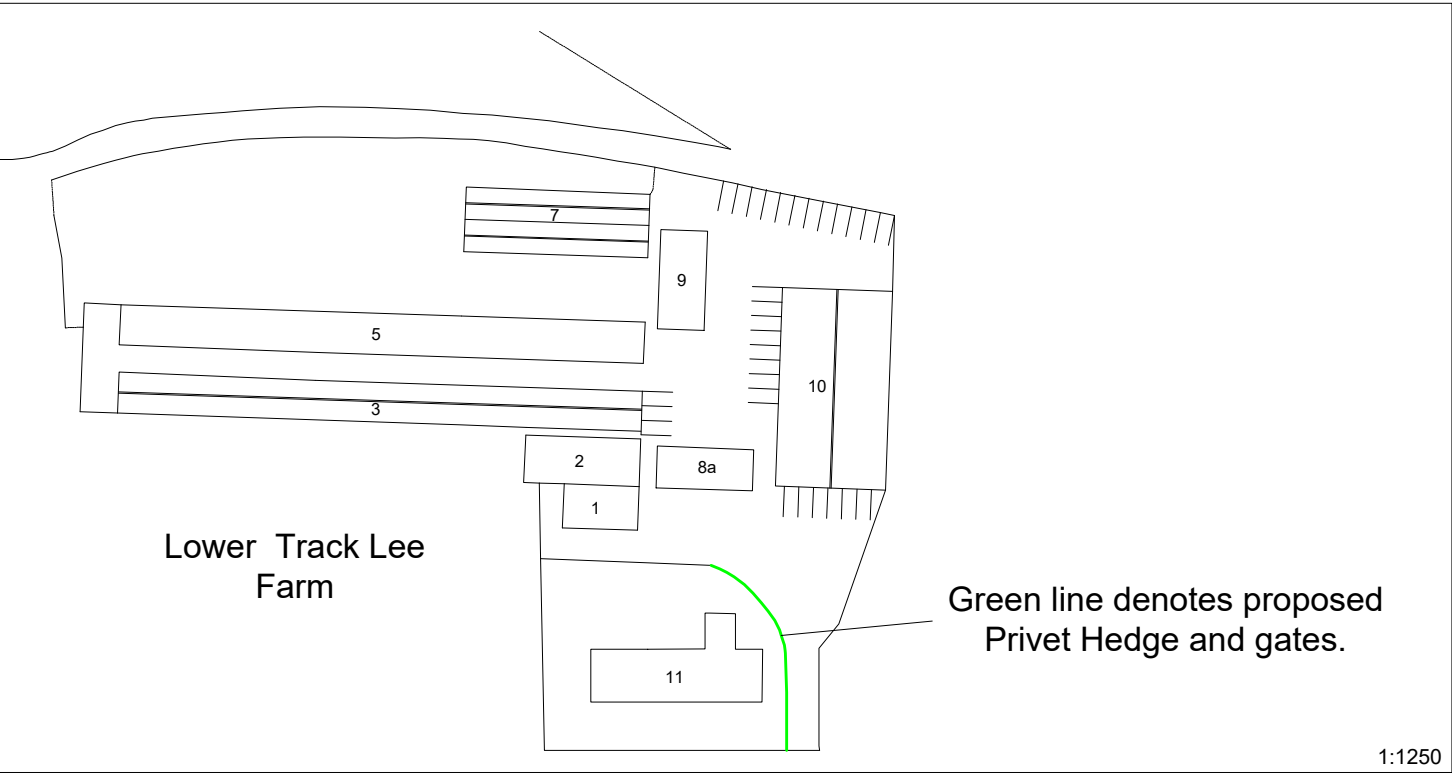

Gary Hoerty Associates Chartered Surveyors
Suite 9 - Grindleton Business Centre
The Spinney
Grindleton
Clitheroe
Lancashire BB7 4DH
T: 01200 449700
Email: info@ghaonline.co.uk

Drawing No: Cle/726/2727/08

Project: (Ref: Cle/726/2727)

Discharge of Conditions for application
reference 19/01075/FUL at:

Lower Tack Lea Farm
Bury & Rochdale Old Road
Heywood
Rochdale BL9 6UY

Title: Discharge of Condition number 6 of
application reference 19/01075/FUL

Notes:
All work is to be carried out to the latest current British standard
Codes of Practice and recognised working practices. All work and
materials should comply with Health and Safety legislation. All
dimensions are in millimetres except where explicitly shown
otherwise. The contractor should check and certify all dimensions as
work proceeds and notify the architect of any discrepancies. Do not
scale off the drawings, if in doubt ask.

Client: Mr. P. Cleasby

Drawn: KA

Date: 06.09.2022

Scale: 1:1250, 1:50 @
A4

Amendments:

--	--	--	--	--	--	--