




ALL DIMENSIONS TO BE CHECKED PRIOR
COMMENCING ON SITE AND ANY DISCREPANCIES TO BE
REPORTED TO THE DESIGNER. Do not scale drawings

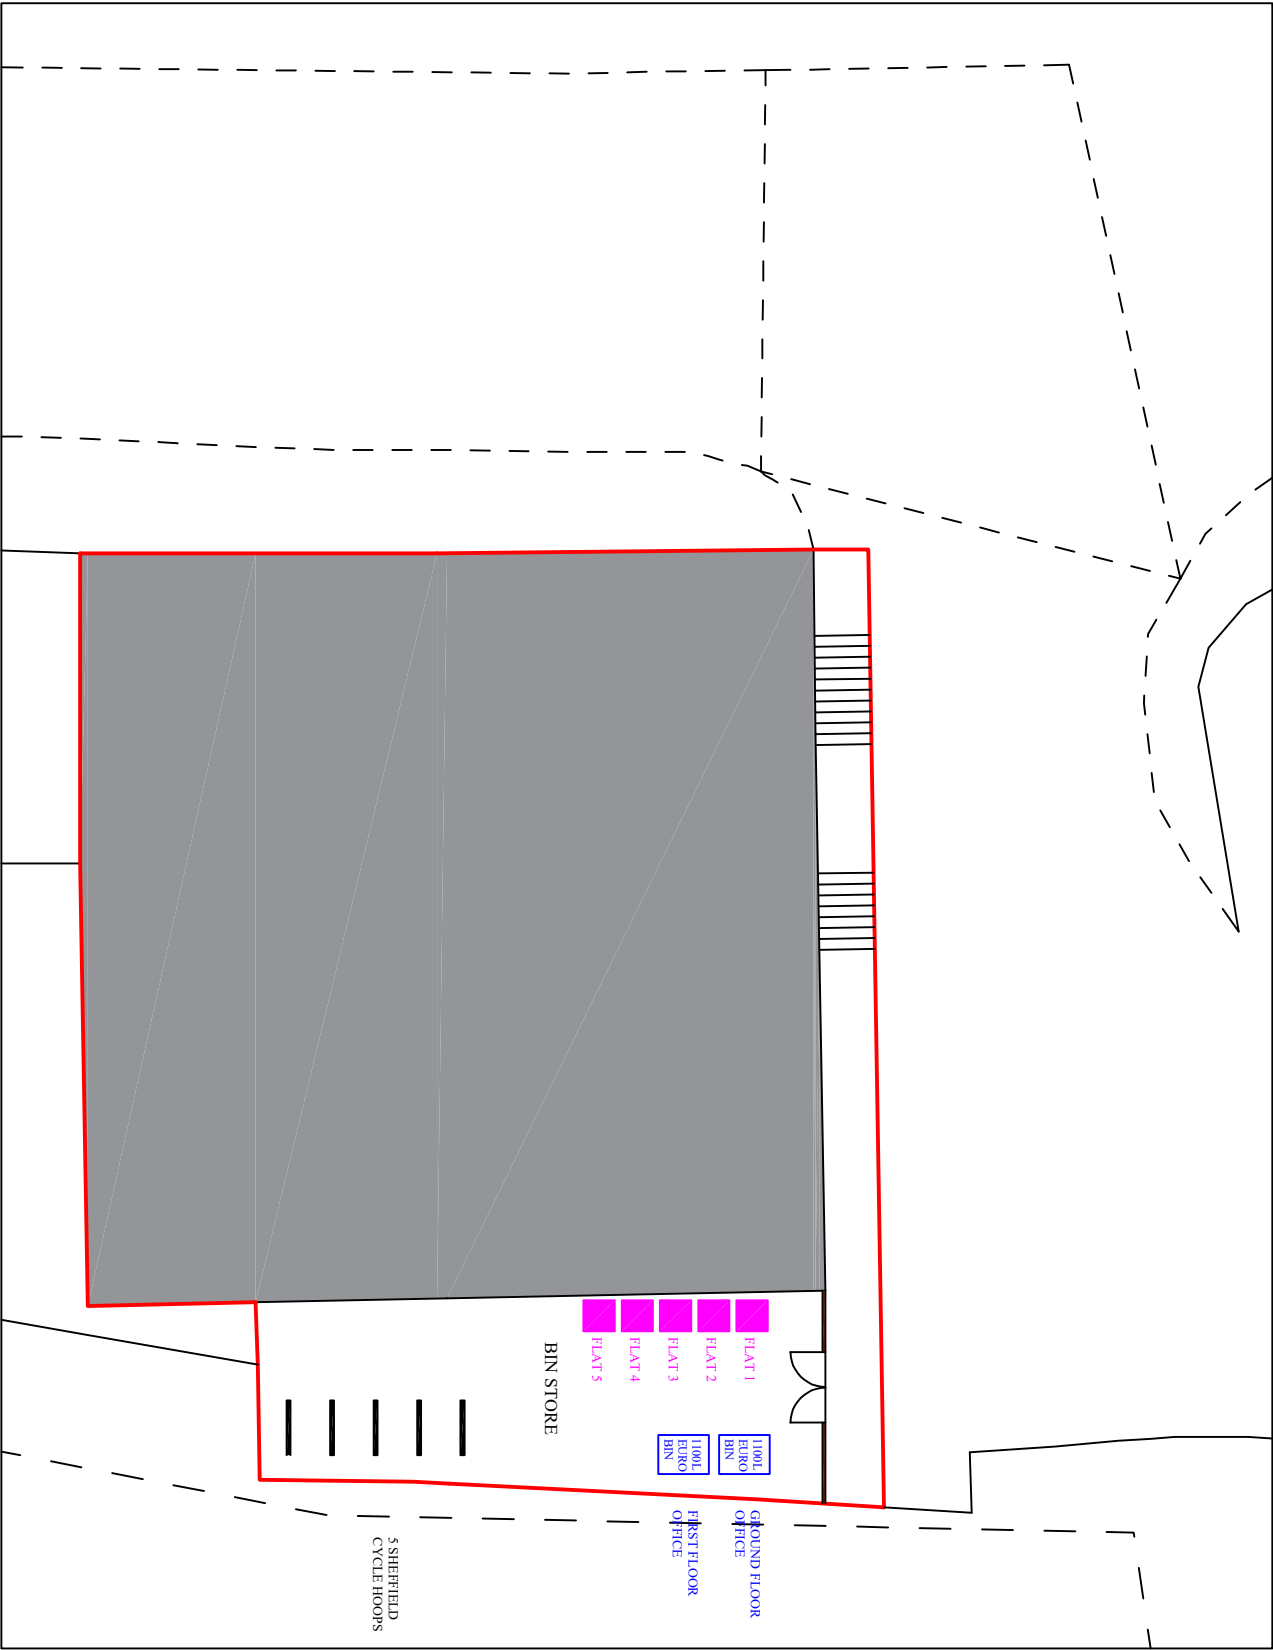

58B LONG STREET, MIDDLETON, M24 6UQ		
PROPOSED SITE PLAN		
SCALE	1:200	DRG.NO.
DATE	JULY 24	012024/11