



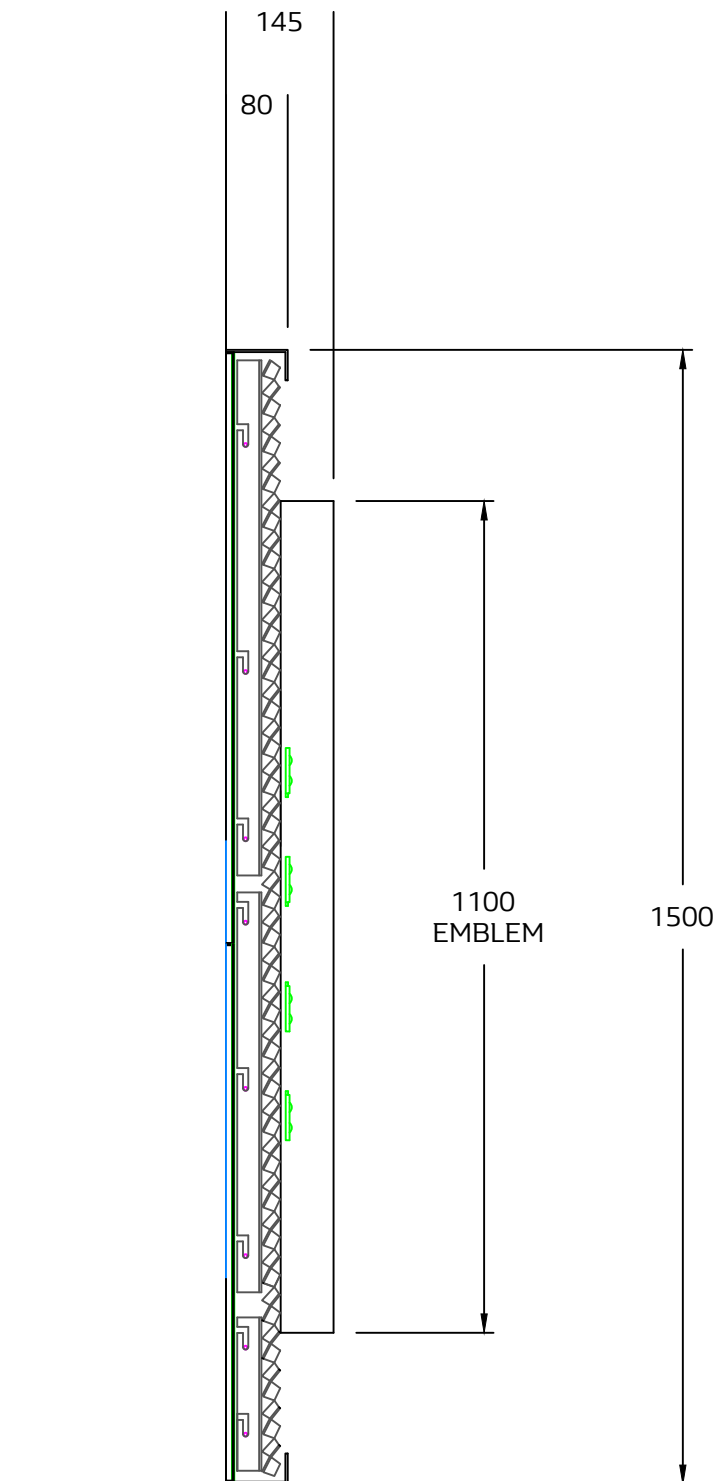

SIGN 3
BUILT UP ACRYLIC
EMBLEM INTERNALLY
ILLUMINATED VIA LED'S.
300 CD/M²

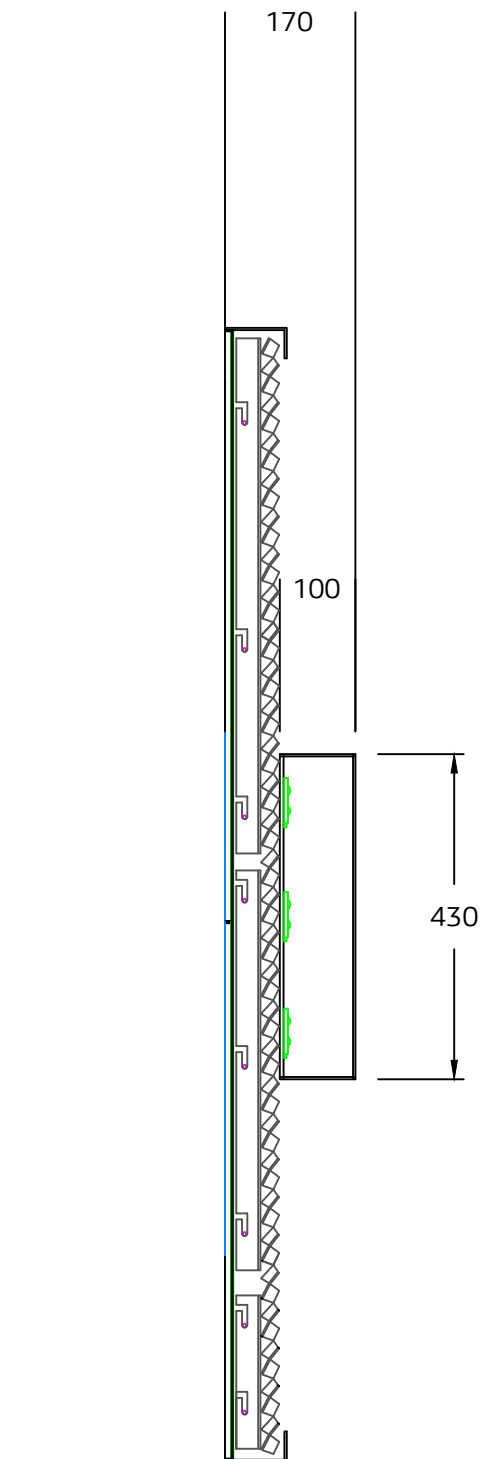

SIGN 3
BUILT UP WHITE ACRYLIC
RENAULT LETTERS FACE
ILLUMINATED 1VIA LED'S
300 CD/M²



QSF001 ISSUE 2

tara signs
1971 — ONWARDS

Tara Signs Ltd St Peters Place Western Road
Lancing West Sussex BN15 8SB
T: 0044 (0)1903 750710 tarasigns.com

© 2020 - Tara Signs Ltd

Scale 1:10@A3
Tolerance ±
Drg No Ren Fascia 2023
Date 24/07/2023
Drawn By PDT
Checked By

Revisions Date

		DEALER
Date		
Signature		
Signed By		

Project
PENTAGON RENAULT
QUEENSWAY
ROCHDALE
OL11 1TQ

Title