




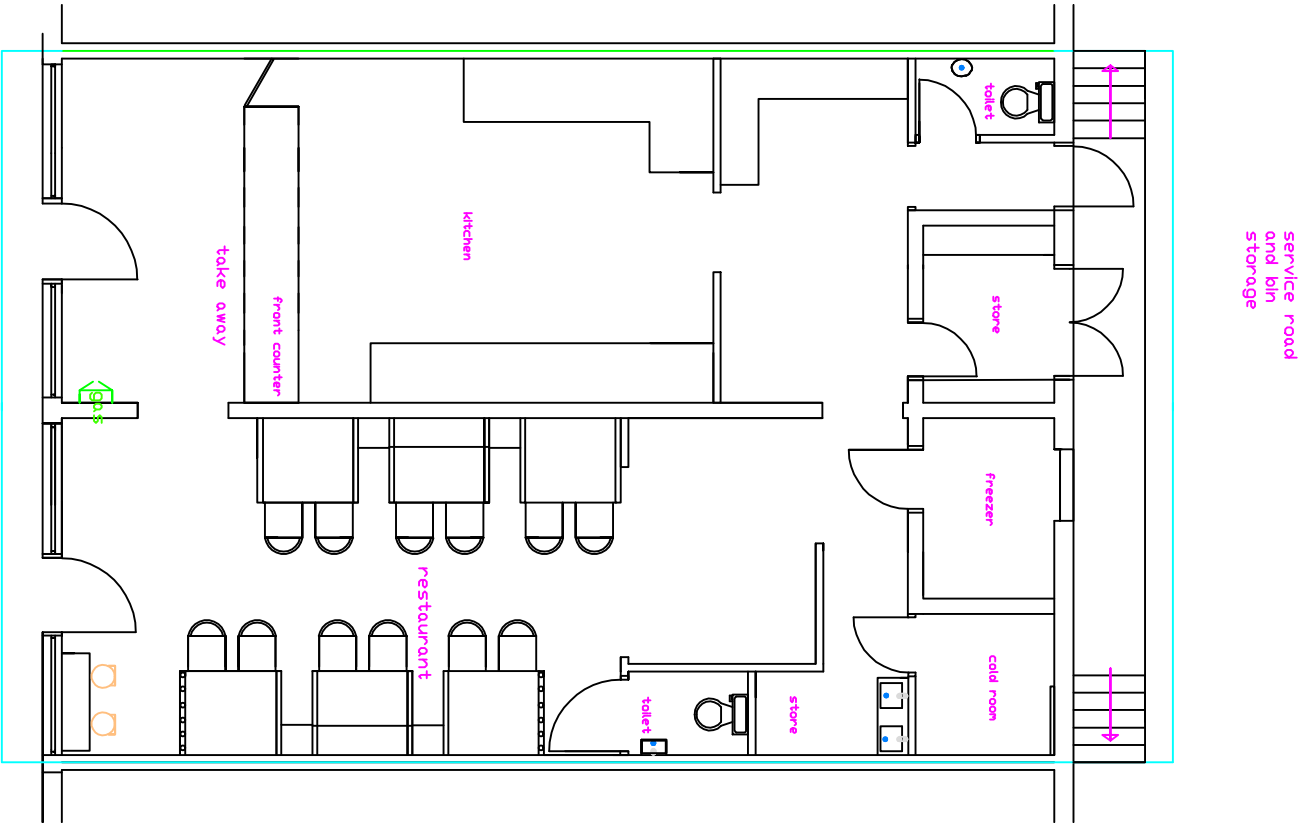


PROPOSED
GROUND FLOOR
LAYOUT
1:100

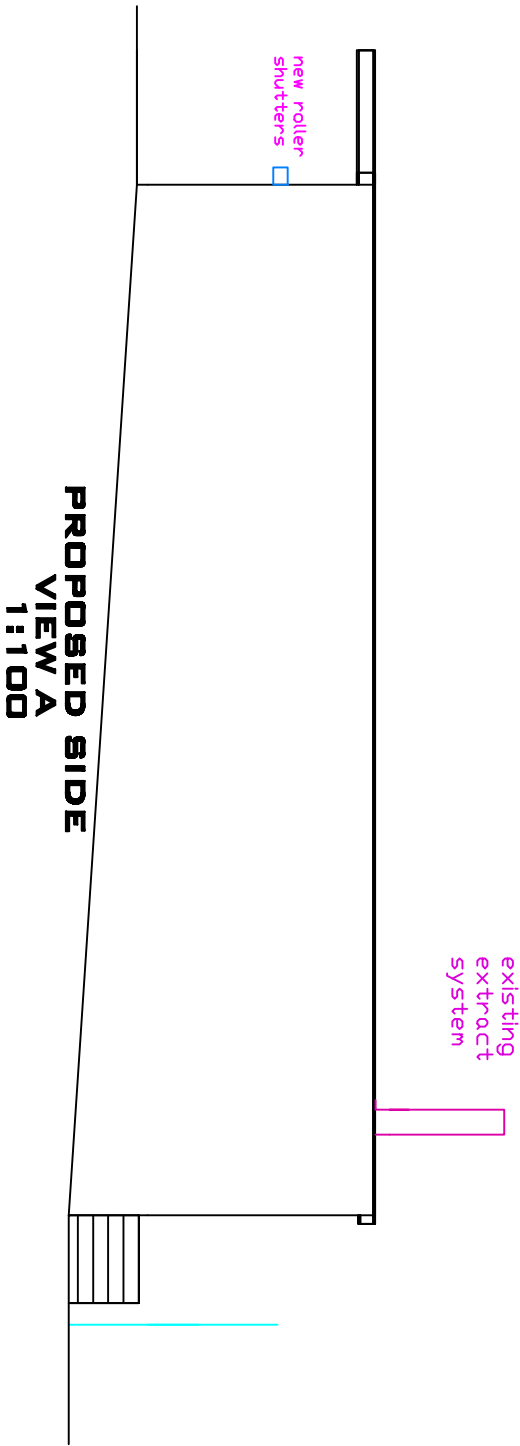


PROPOSED SIDE
VIEW A
1:100

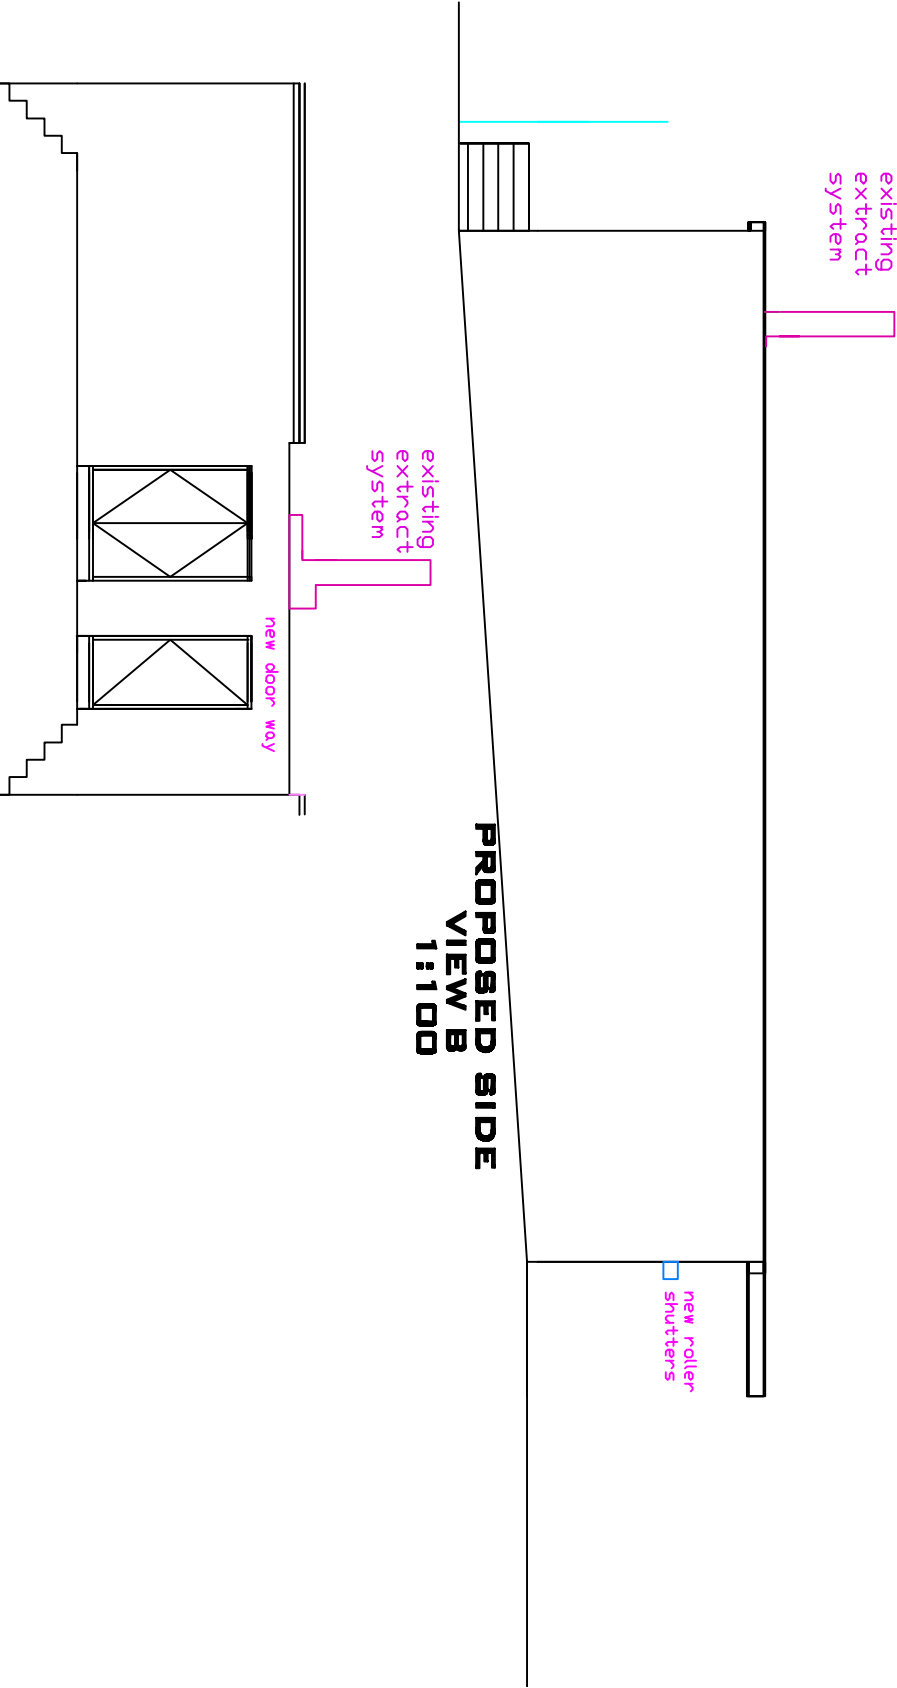

PROPOSED SIDE
VIEW B
1:100

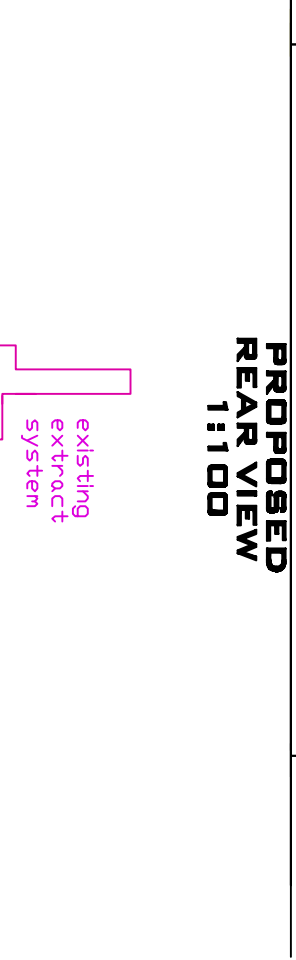

PROPOSED
REAR VIEW
1:100

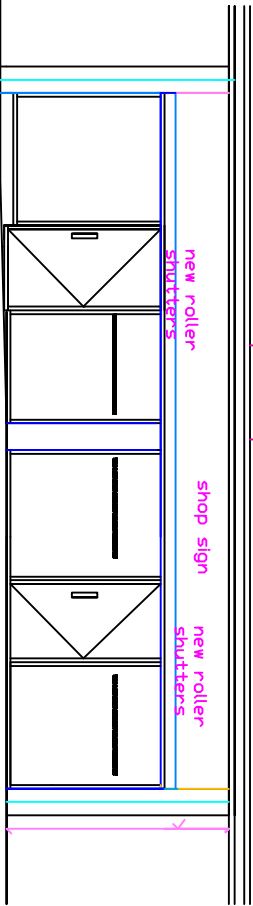

PROPOSED
FRONT VIEW
1:100

DO NOT SCALE OF THIS DRAWING TAKE ALL DIMENSIONS ON SITE (builders Note) Do not start any works until all the approvals have been obtained. Any discrepancy to be reported to Plans Drawn as soon as possible.		project: ROCHDALE MET BOROUGH COUNCIL PLANNING APPLICATION	
drawn: DRW	client: ROCHDALE TAKEAWAY SALES LIMITED, TAYYAB AKHILAD, 303, EDENFIELD ROAD, CUTWATE, ROCHDALE, OL11 5AQ. TEL 07779354055	PLANS DRAWN tel.no 07952934281 email 07856609593 Bawintherbottom @aol.com www.plansdrawn.org	
drawing title: NEW SHOP FIT OUT PROPOSED PLANS	date: JULY, 2024	project no. ER 303	drg. no. 21
		A3 paper	