SITE PLAN

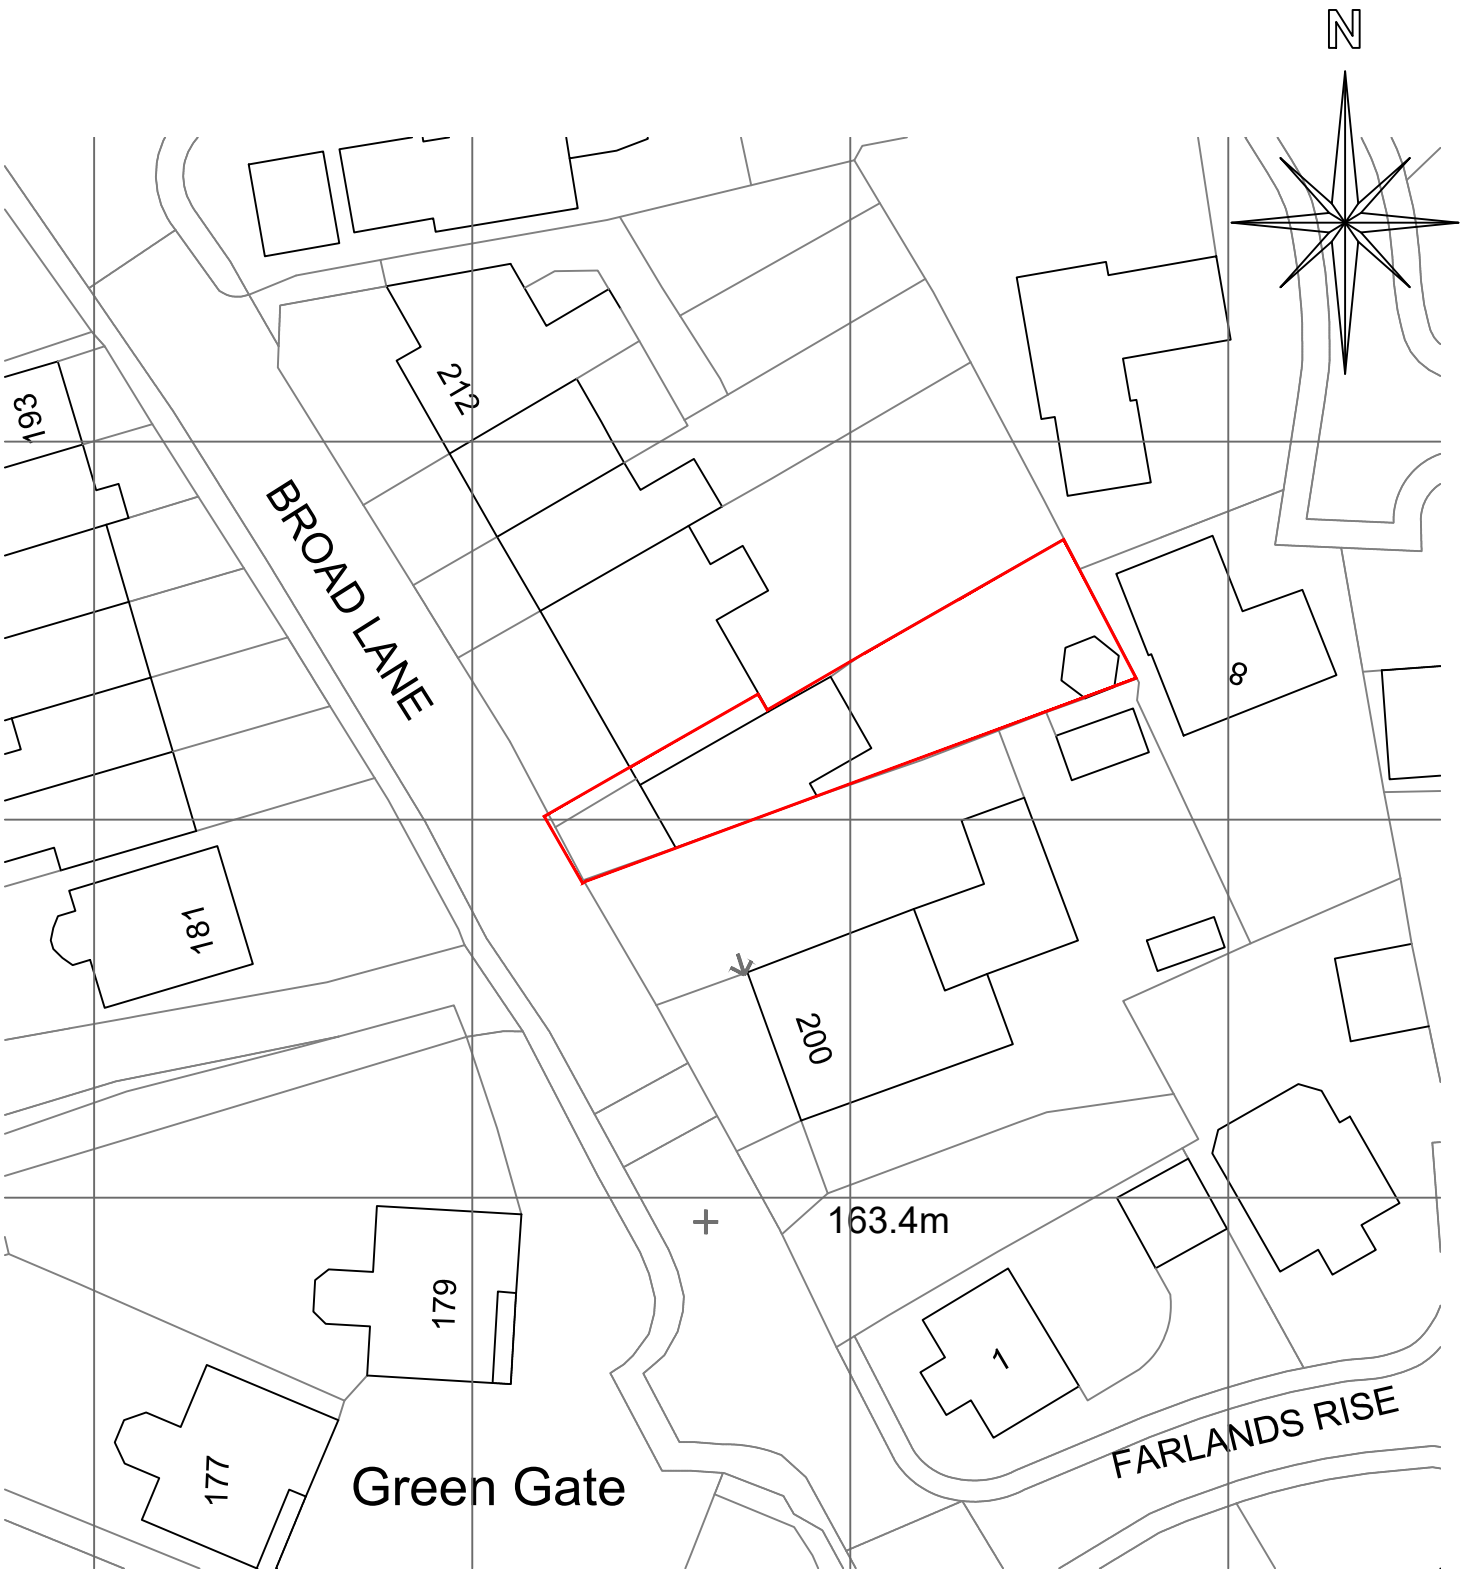

AJ Cocker Associates
176 Drake Street
Rochdale
OL16 1UP

Tel: 01706 764880
Fax: 01706 764881

www.ajcockerassociates.co.uk
mail@ajcockerassociates.co.uk

Project:
202 Broad Lane Rochdale
proposed cellar conversion

Client: Mr and Mrs Harrison

scale: 1-500@A4

date: Dec 20

drawn: IS

Dwg. Nr. H449-10