


LOCATION PLAN

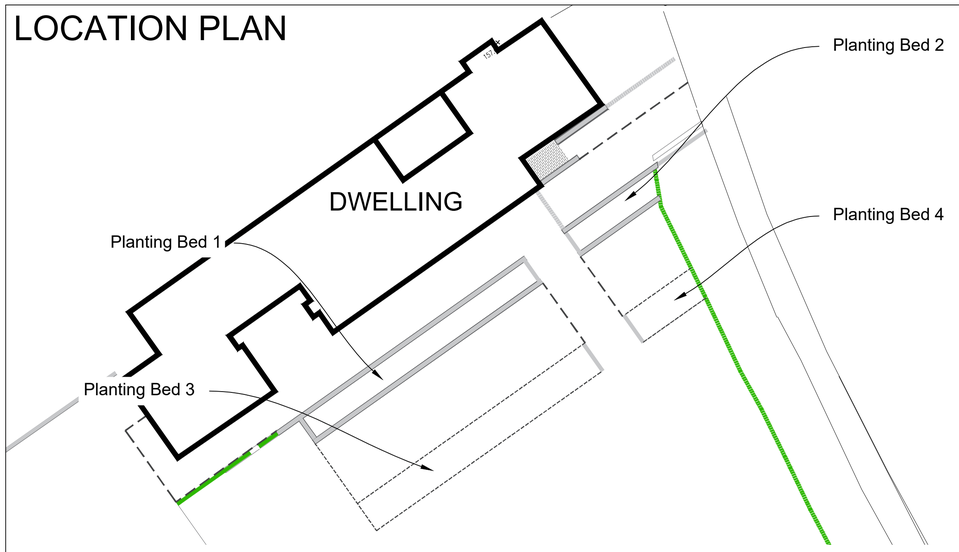


Planting Bed 2

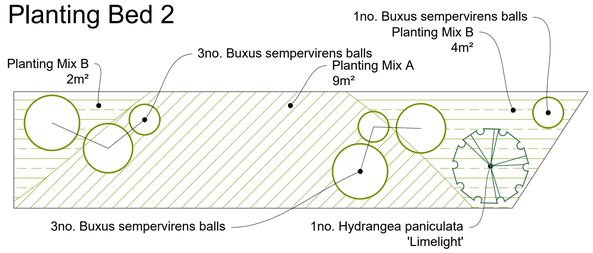


Planting Bed 4

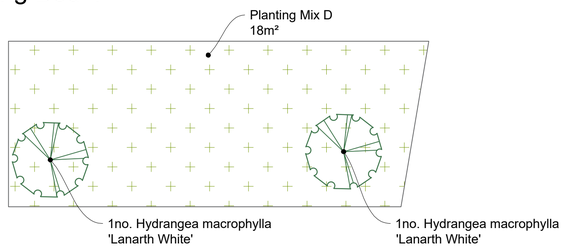


Orchard

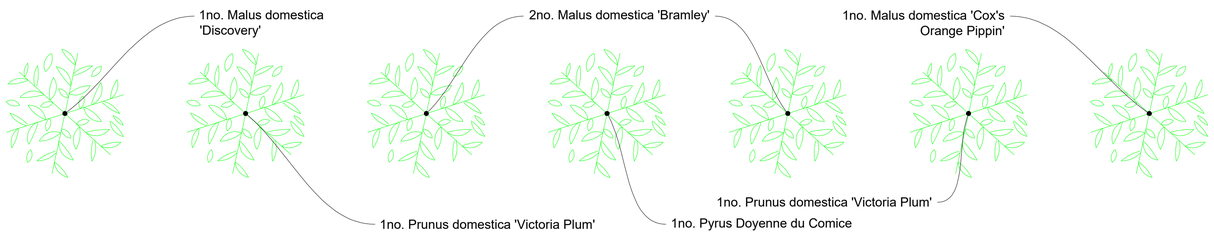

Planting Bed 1

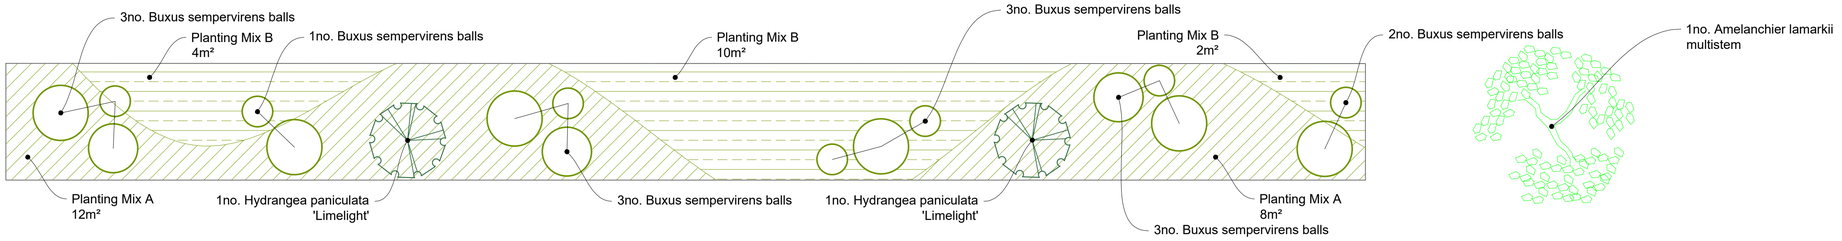

Planting Bed 3

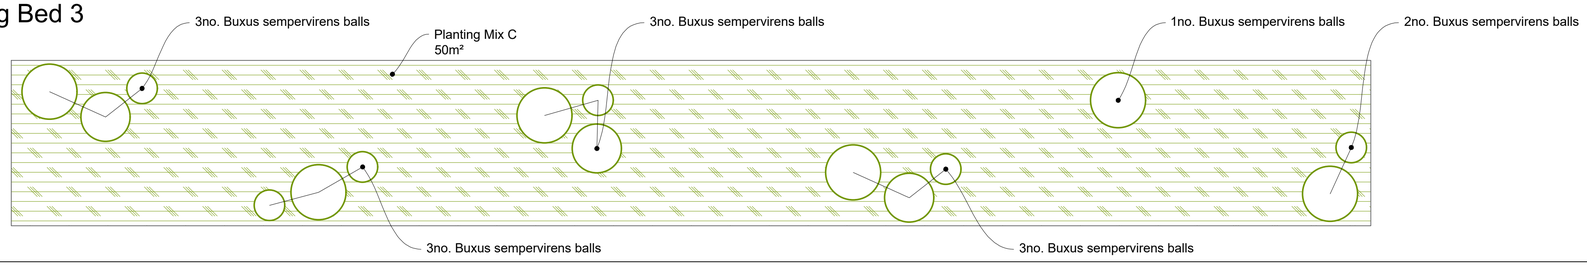

SPECIFICATION & SCHEDULE

Specimen & Orchard Trees

Botanical Name	Common Name	Girth/ Dia. cm	Height cm	Root Zone	Specification	Flowering Months	Mix	Qty
Amelanchier lamarckii	Juneberry		250-300	45-85L	Multi-stem; bushy; 3 stems min.	Mar - Apr		1
Malus domestic 'Bramley'	Apple 'Bramley'	10-12	300-350	45-85L	SS; clear stem 175-200cm; 4 brks	Apr - May		2
Malus domestica 'Cox's Orange Pippin'	Apple 'Cox's Orange Pippin'	10-12	300-350	45-85L	SS; clear stem 175-200cm; 4 brks	Apr - May		1
Malus domestica 'Discovery'	Apple 'Discovery'	10-12	300-350	45-85L	SS; clear stem 175-200cm; 4 brks	Apr - May		1
Prunus domestica 'Victoria Plum'	Plum 'Victoria'	10-12	300-350	45-85L	SS; clear stem 175-200cm; 4 brks	Apr - May		2
Pyrus communis 'Doyenné du Comice'	Pear 'Doyenné du Comice'	10-12	300-350	RB	2x; SS; clear stem 150-175cm; 4 brks	Aug - Sept		2
					Total			9

Planting Bed 1

Botanical Name	Common Name	Girth/ Dia. cm	Height cm	Root Zone	Specification	Flowering Months	Mix	Qty
Anemone x hybrida 'Honorine Jobert'	Japanese Anemone 'Honorine Jobert'			2L	Full pot	Aug - Oct	A	16
Astrantia major 'Stardust'	Masterwort 'Stardust'			2L	Full pot	Jun - Aug	B	6
Buxus sempervirens	Common Box	50-60D		20-25L	Ball shape; neatly clipped			7
Buxus sempervirens	Common Box	80-90D		65L	Ball shape; neatly clipped			3
Buxus sempervirens	Common Box	90-100D		90L	Ball shape; neatly clipped			6
Camassia leichtlinii 'Alba'	White Indian Lily				Grade 14/+	May	A	14
Cyclamen hederifolium	Ivy-leaved Cyclamen			1L	Full pot	Oct - Nov	B	14
Erigeron karvinskianus 'Profusion'	Midsummer Daisy 'Profusion'			2L	Full pot	May - Sep	B	12
Galanthus nivalis 'Flore Pleno'	Snowdrop 'Flore Pleno'				Grade 4/5	March	B	30
Geranium phaeum 'Samobor'	Dusky Cranesbill 'Samobor'			2L	Full pot	Apr - Jun	B	14
Geum 'Pretticoats Peach'	Avens 'Pretticoats Peach'			2L	Full pot	Jun - Aug	A	21
Helleborus orientalis	Lenten Rose			2L	Full pot	Feb - Apr	A & B	18
Hydrangea paniculata 'Limelight'	Hydrangea 'Limelight'		40-60	10L	Bushy; 7 brks	Aug - Sept		2
Leucojum aestivum 'Gravetye Giant'	Summer Snowflake 'Gravetye Giant'				Grade 12/+ Topsize	Mar - Apr	A	21
Lysimachia clethroides	Gooseneck Loosestrife			2L	Full pot	May - Sep	A	13
Paeonia lactiflora 'Coral Charm'	Peony "Coral Charm"			5L	Full pot	Jun - Jul	B	3
Penstemon 'Blackbird'	Beard Tongue 'Blackbird'			2L	Full pot	Jun - Oct	A	14
Phlox paniculata 'David'	Perennial Phlox 'David'			2L	Full pot	Jul - Sep	A	8
Salvia nemorosa 'Sensation White'	Balkan Clary 'Sensation White'			2L	Full pot	Jun - Oct	B	8
Allium stipitatum 'Mount Everest'	Ornamental Onion 'Mount Everest'				Grade 20+	Jun - Jul	A	20
Allium x Globemaster	Ornamental Onion 'Globemaster'				Grade 20+	Jun - Jul	A	20
Tulipa 'Black Parrot'	Tulip 'Black Parrot'				Grade 11/12	Apr - May	B	20
Tulipa 'La Belle Epoque'	Tulip 'La Belle Epoque'				Grade 11/12	Apr - May	B	20
Tulipa 'Mistress Mystic'	Tulip 'Mistress Mystic'				Grade 11/12	Apr - May	B	20
					Total			330

Planting Bed 2

Botanical Name	Common Name	Girth/ Dia. cm	Height cm	Root Zone	Specification	Flowering Months	Mix	Qty
Anemone x hybrida 'Honorine Jobert'	Japanese Anemone 'Honorine Jobert'			2L	Full pot	Aug - Oct	A	8
Astrantia major 'Stardust'	Masterwort 'Stardust'			2L	Full pot	Jun - Aug	B	8
Buxus sempervirens	Common Box	50-60D		20-25L	Ball shape; neatly clipped			3
Buxus sempervirens	Common Box	80-90D		65L	Ball shape; neatly clipped			2
Buxus sempervirens	Common Box	90-100D		90L	Ball shape; neatly clipped			2
Camassia leichtlinii 'Alba'	White Indian Lily				Grade 14/+	May	A	6
Cyclamen hederifolium	Ivy-leaved Cyclamen			1L	Full pot	Oct - Nov	B	6
Erigeron karvinskianus 'Profusion'	Midsummer Daisy 'Profusion'			2L	Full pot	May - Sep	B	12
Galanthus nivalis 'Flore Pleno'	Snowdrop 'Flore Pleno'				Grade 4/5	March	B	30
Geum 'Pretticoats Peach'	Avens 'Pretticoats Peach'			2L	Full pot	Jun - Aug	B	9
Geranium phaeum 'Samobor'	Dusky Cranesbill 'Samobor'			2L	Full pot	Apr - Jun	A	6
Helleborus orientalis	Lenten Rose			2L	Full pot	Feb - Apr	A & B	8
Hydrangea paniculata 'Limelight'	Hydrangea 'Limelight'		40-60	10L	Bushy; 7 brks	Aug - Sept		3
Leucojum aestivum 'Gravetye Giant'	Summer Snowflake 'Gravetye Giant'				Grade 12/+ Topsize	Mar - Apr	A	9
Lysimachia clethroides	Gooseneck Loosestrife			2L	Full pot	May - Sep	A	13
Paeonia lactiflora 'Coral Charm'	Peony "Coral Charm"			5L	Full pot	Jun - Jul	B	2
Penstemon 'Blackbird'	Beard Tongue 'Blackbird'			2L	Full pot	May - Sep	A	6
Phlox paniculata 'David'	Perennial Phlox 'David'			2L	Full pot	Jul - Sep	A	4
Salvia nemorosa 'Sensation White'	Balkan Clary 'Sensation White'			2L	Full pot	Jun - Oct	B	4
Allium stipitatum 'Mount Everest'	Ornamental Onion 'Mount Everest'				Grade 20+	Jun - Jul	A	20
Allium x Globemaster	Ornamental Onion 'Globemaster'				Grade 20+	Jun - Jul	A	20
Tulipa 'Black Parrot'	Tulip 'Black Parrot'				Grade 11/12	Apr - May	B	20
Tulipa 'La Belle Epoque'	Tulip 'La Belle Epoque'				Grade 11/12	Apr - May	B	20
Tulipa 'Mistress Mystic'	Tulip 'Mistress Mystic'				Grade 11/12	Apr - May	B	20
					Total			241

Planting Bed 3

Botanical Name	Common Name	Girth/ Dia. cm	Height cm	Root Zone	Specification	Flowering Months	Mix	Qty
Achillea millefolium 'Summer Pastels'	Milfoil 'Summer Pastels'			2L	Full pot	May - Jul	C	30
Allium sphaerocephalon	Round-headed Leek				Grade 5/+	May - Jun	C	25
Ammi majus	Bishop's flower			1L	Full pot	Jun - Aug	C	25
Buxus sempervirens	Common Box	50-60D		20-25L	Ball shape; neatly clipped		C	6
Buxus sempervirens	Common Box	80-90D		65L	Ball shape; neatly clipped		C	3
Buxus sempervirens	Common Box	90-100D		90L	Ball shape; neatly clipped		C	4
Digitalis parviflora	Chocolate Foxglove			0.5L	Full pot	Apr - Jun	C	45
Echinacea purpurea 'White Swan'	Purple Coneflower 'White Swan'			2L	Full pot	Jul - Oct	C	35
Stipa arundinacea	Pheasant's Tail Grass			2L	Full pot		C	30
Stipa tenuissima	Mexican Feather Grass			2L	Full pot		C	50
					Total			253

Planting Bed 4

Botanical Name	Common Name	Girth/ Dia. cm	Height cm	Root Zone	Specification	Flowering Months	Mix	Qty
Anemone x hybrida 'Honorine Jobert'	Japanese Anemone 'Honorine Jobert'			2L	Full pot	Aug - Oct	D	14
Astrantia major 'Stardust'	Masterwort 'Stardust'			2L	Full pot	Jun - Aug	D	14
Blechnum spicant	Hard Fern			1.5-2L	Full pot		D	14
Cyclamen hederifolium	Ivy-leaved Cyclamen			1L	Full pot	Oct - Nov	D	20
Dryopteris filix-mas	Male Fern			1.5-2L	Full pot		D	7
Galanthus nivalis 'Flore Pleno'	Snowdrop 'Flore Pleno'				Grade 4/5	March	D	30
Galium odoratum	Sweet Woodruff			1L	Full pot; Sept to April planting; British native	Apr - Jul	D	10
Hydrangea macrophylla 'Lanarth White'	Hydrangea 'Lanarth White'		60-80	10L	Branched; 7 brks	Jul - Sep	D	2
					Total			111

NOTES:

DO NOT SCALE. Use figured dimensions only.

The Contractor is requested to check all dimensions before the work is put to hand.

This drawing must only be used for the purpose for which it is supplied and its contents must not be reproduced for any purpose without written permission.

This drawing and all associated designs remain the copyright of CW Studio Ltd.

All discrepancies to be reported to the landscape architect before manufacture or construction.

CW Studio Ltd is a limited company registered in England/Wales, No. 8054283

Key

- Planting Mix A - Contemporary Cottage Garden
  Ornamental grasses, perennials and seasonal bulbs.
  Colour Palette - White, peach, burgundy, bronze.
- Planting Mix B - Contemporary Cottage Garden
  Ornamental grasses, perennials and seasonal bulbs.
  Colour Palette - White, orange, purple.
- Planting Mix C - Meadow Edge
  Ornamental grasses, perennials and seasonal bulbs.
  Colour Palette - White, pink, orange.
- Planting Mix D - Woodland Edge
  Ferns, flowering perennials and seasonal bulbs.
  Colour Palette - White, green.
- Topiary
  Buxus sempervirens balls
  90/80/50cm diameter
- T01 Garden Tree
  Amelanchier lamarckii, multistem
  1.5-2m, container grown 45L
- T02 Orchard Tree
  Malus Bramley / Orange Pippin / Discovery, Prunus Victoria Plum & Pyrus Doyenne du Comice
  10-12cm girth, with a height of 3-3.5m, container grown.



Rev	Description	Date
LM	PC01 Planning conditions	29 Oct 2020

CW Studio Ltd

CW Studio
XYZ Building, 1st Floor
Spinningfields
Manchester M3 3AQ

Tel: 0161 464 3895
info@cwstudio.co.uk

Project
Carr Wood

Title
Planting Plan - Garden Terrace

Date
August 2020

Issued for
Planning

Drawing No.
1803-CWS-XX-GF-DR-L-181

Scale
1:50 @ A1

Rev. No.
PC01