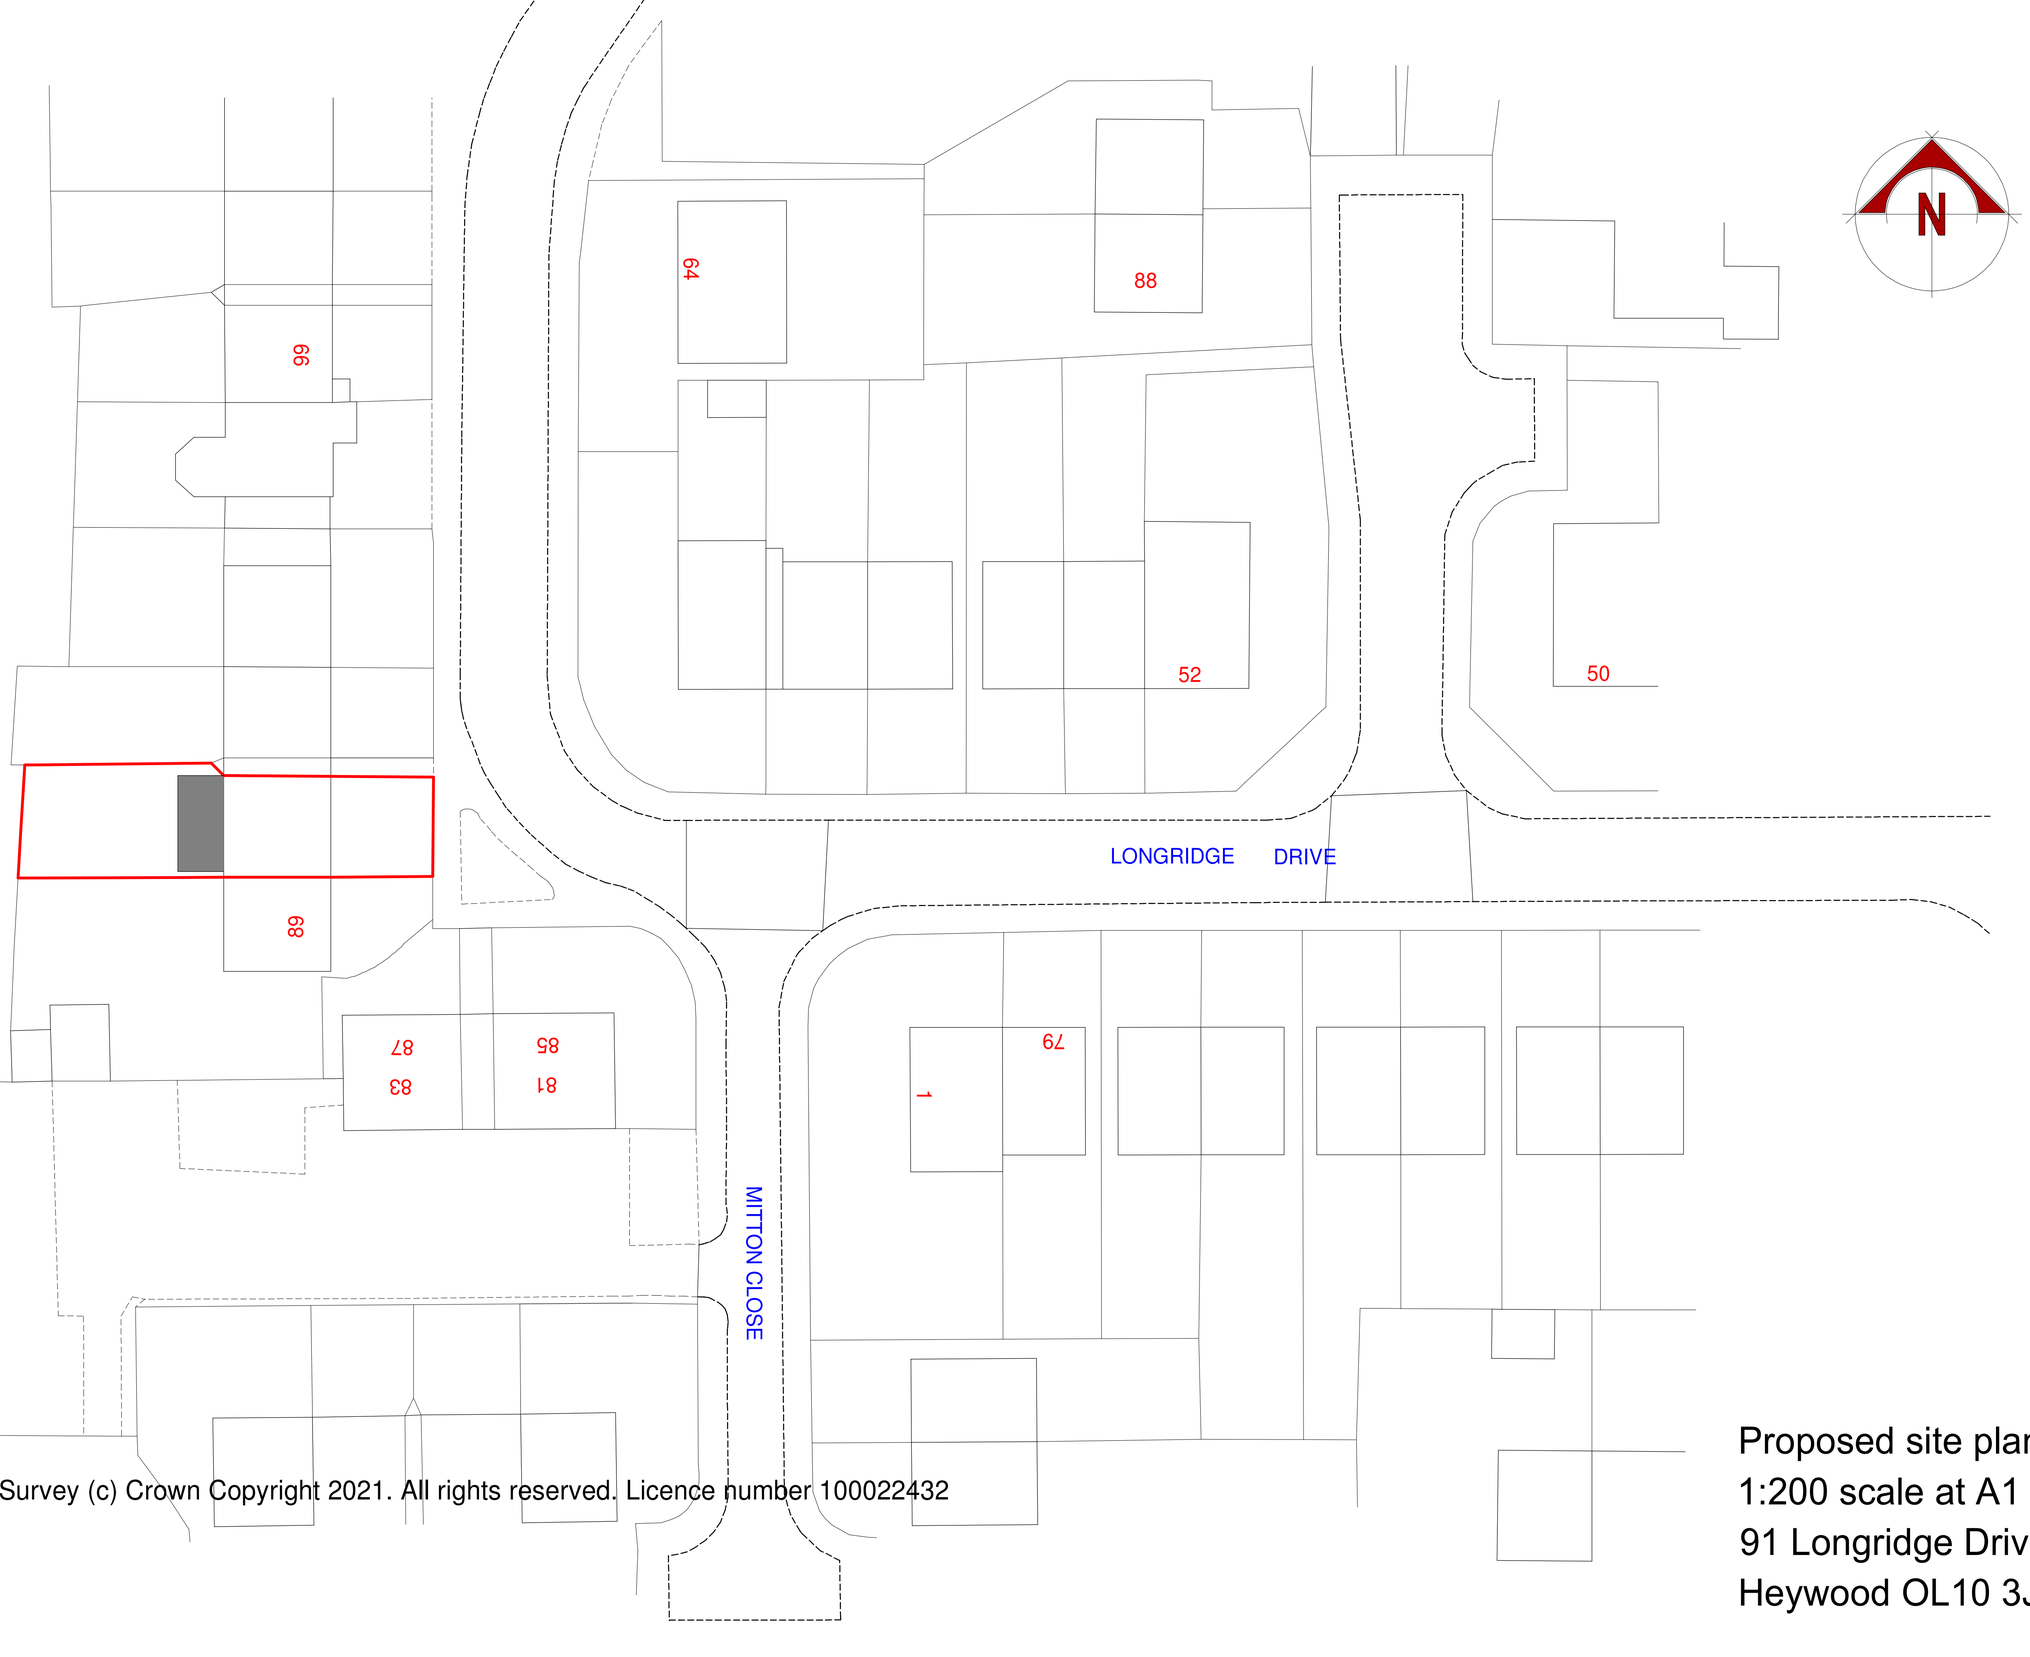

Ordnance Survey (c) Crown Copyright 2021. All rights reserved. Licence number 100022432

Proposed site plan
1:200 scale at A1
91 Longridge Drive,
Heywood OL10 3JR