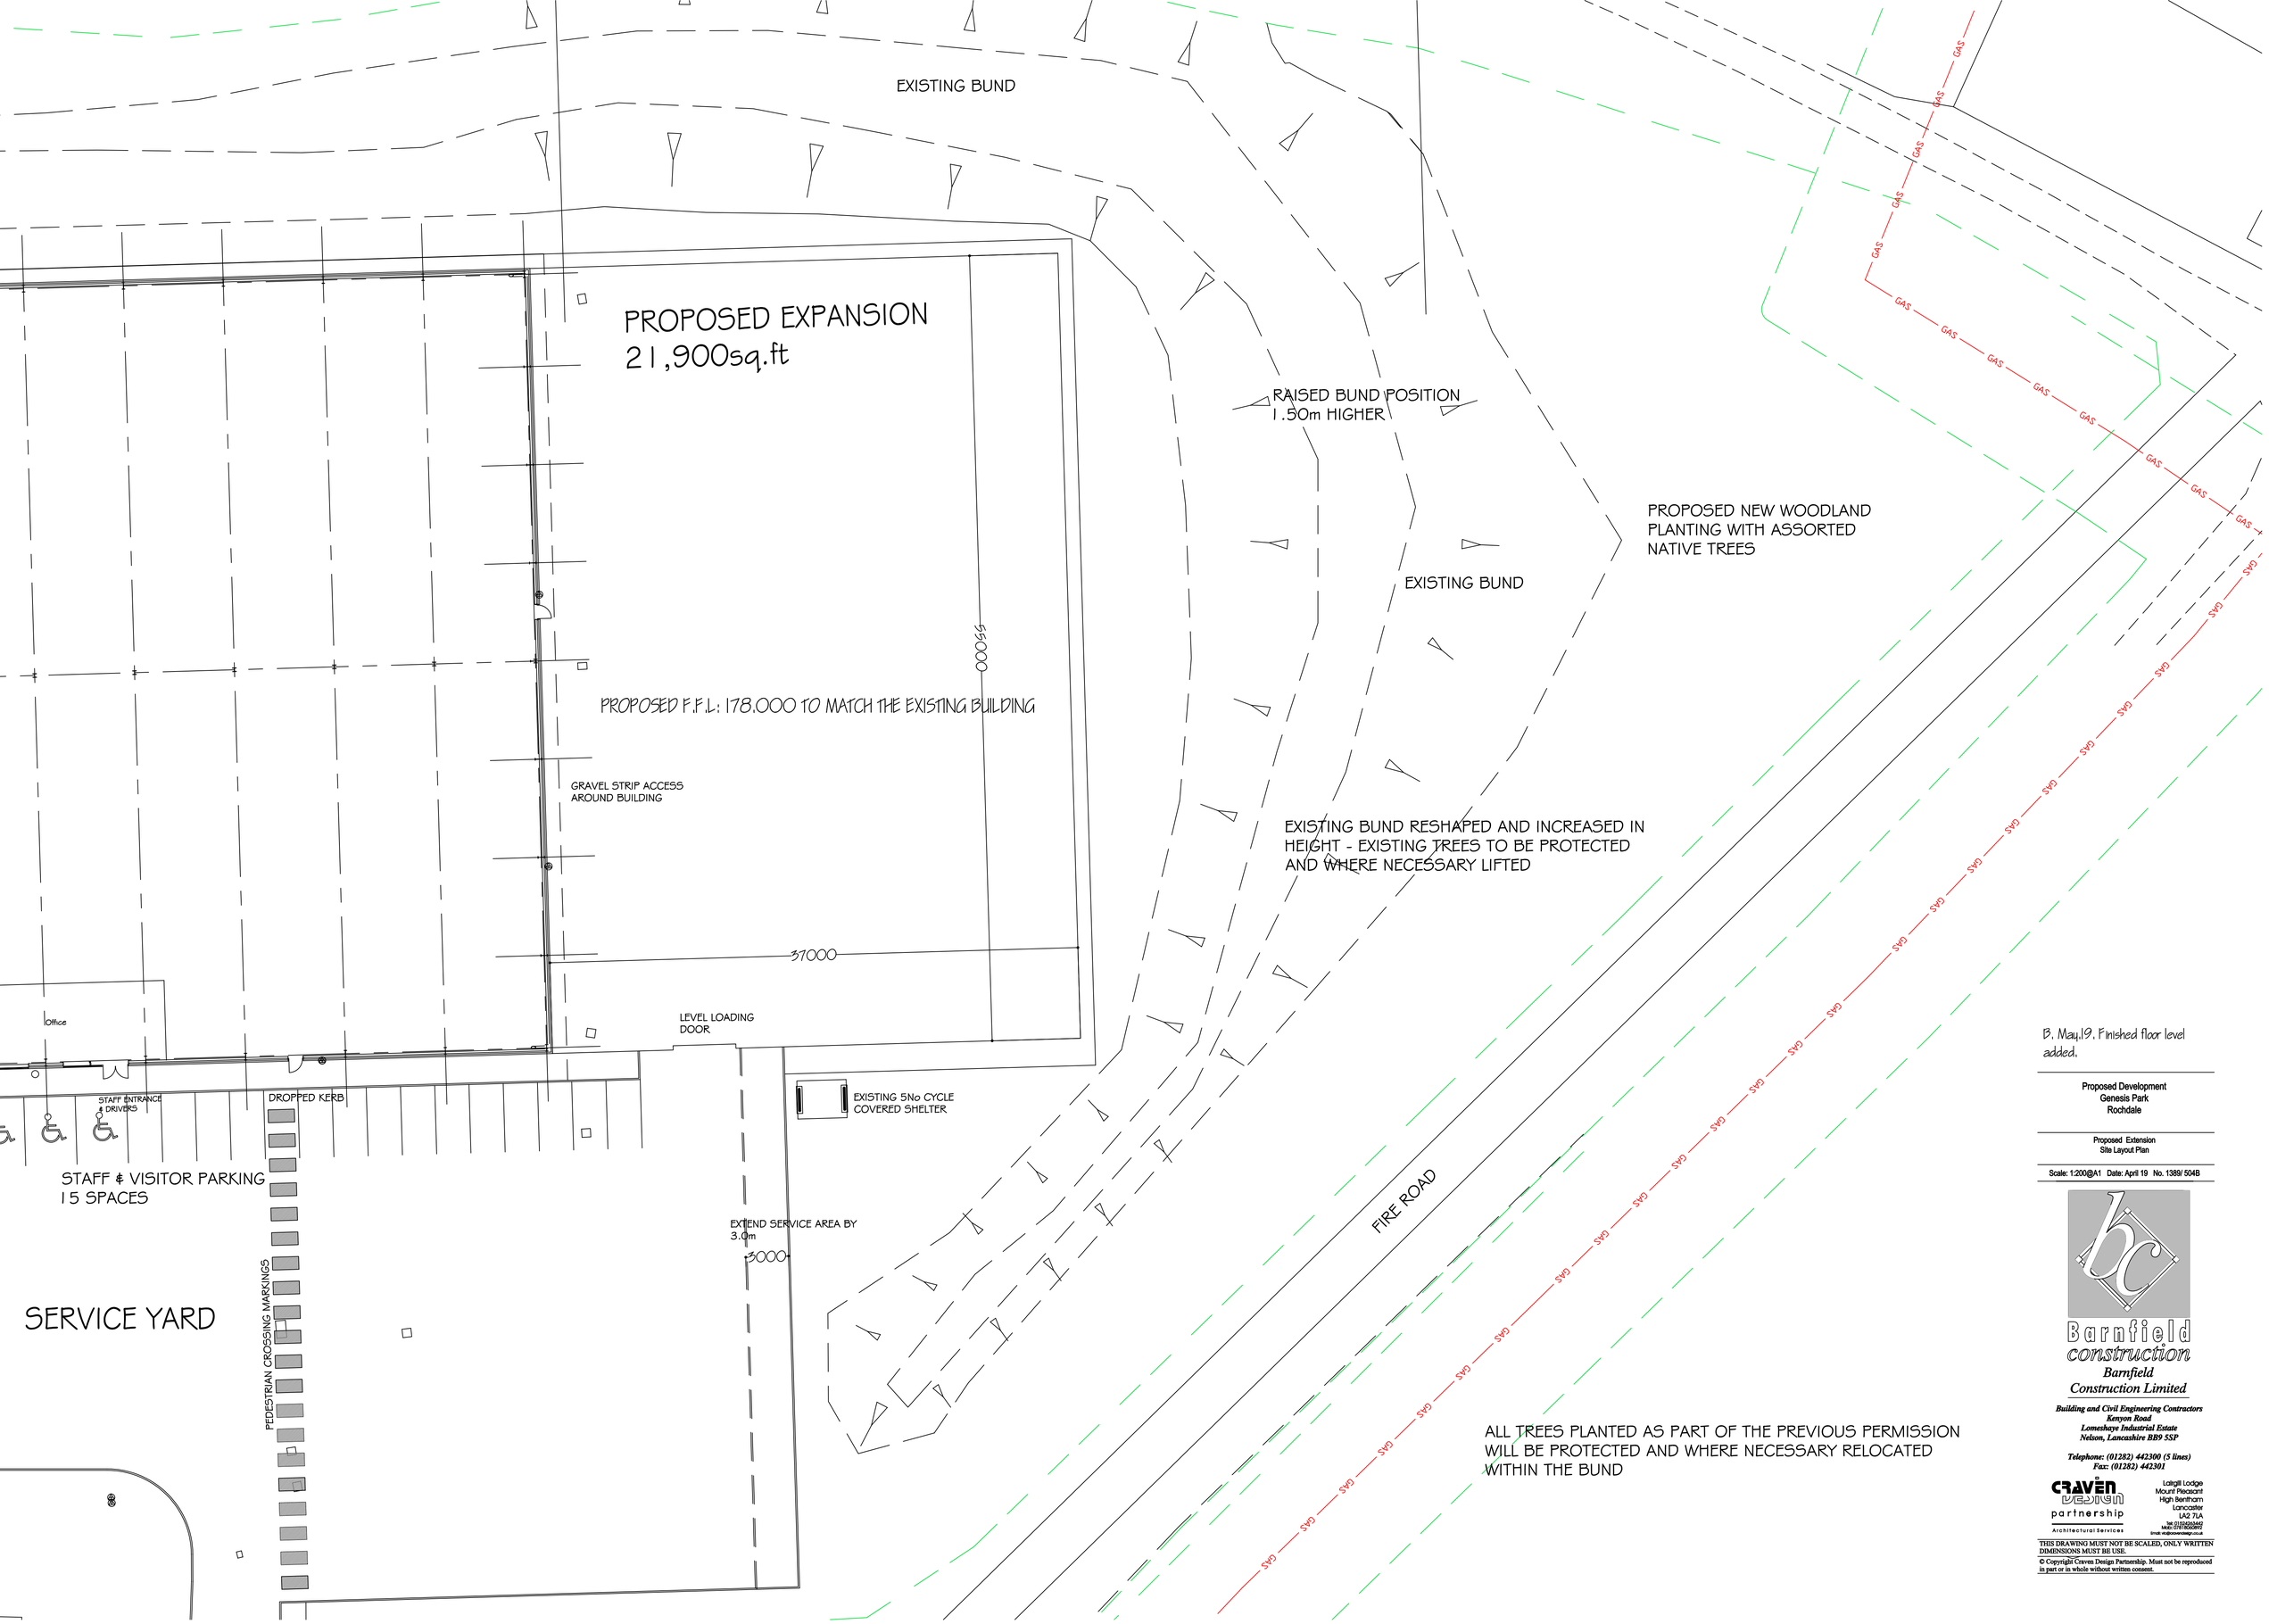

B. May.19. Finished floor level added.

Proposed Development
Genesis Park
Rochdale

Proposed Extension
Site Layout Plan

Scale: 1:200@A1 Date: April 19 No. 1389/ 504B

Barnfield construction

Barnfield
Construction Limited

Building and Civil Engineering Contractors
Kenyon Road
Lomeshaye Industrial Estate
Nelson, Lancashire BB9 5SP

Telephone: (01282) 442300 (5 lines)
Fax: (01282) 442301

CRAVEN DESIGN partnership
Architectural Services

Lairgill Lodge
Mount Pleasant
High Bentham
Lancaster
LA2 7LA
Tel: 01524243442
Mob: 07816000992
Email: info@cravendesign.co.uk

THIS DRAWING MUST NOT BE SCALED, ONLY WRITTEN DIMENSIONS MUST BE USE.

© Copyright Craven Design Partnership. Must not be reproduced in part or in whole without written consent.