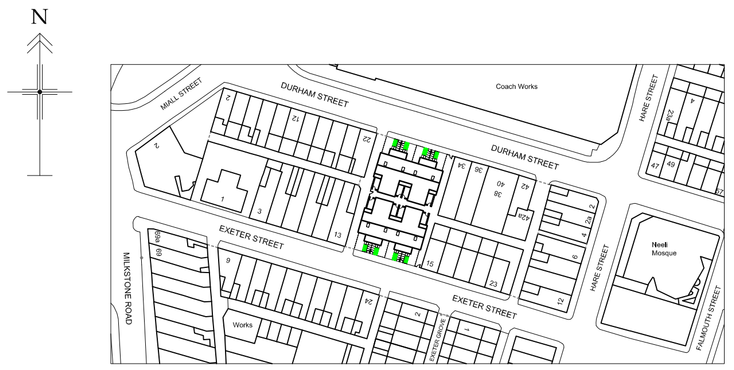

AS PROPOSED SITE LAYOUT
SCALE 1:1250

AS PROPOSED GROUND FLOOR LAYOUT

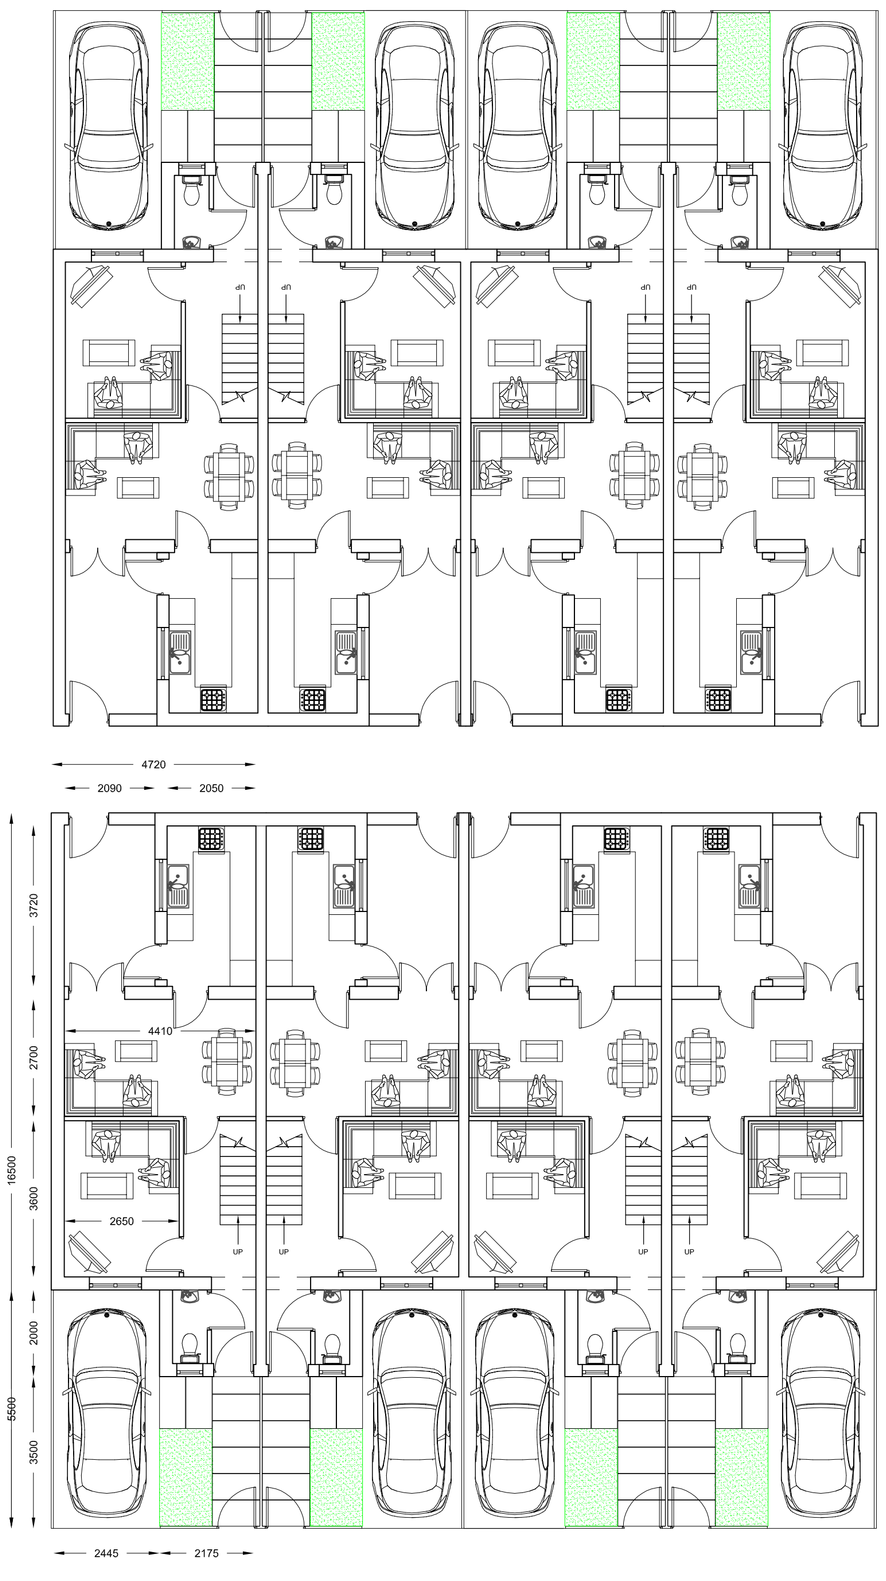

AS PROPOSED FIRST FLOOR LAYOUT

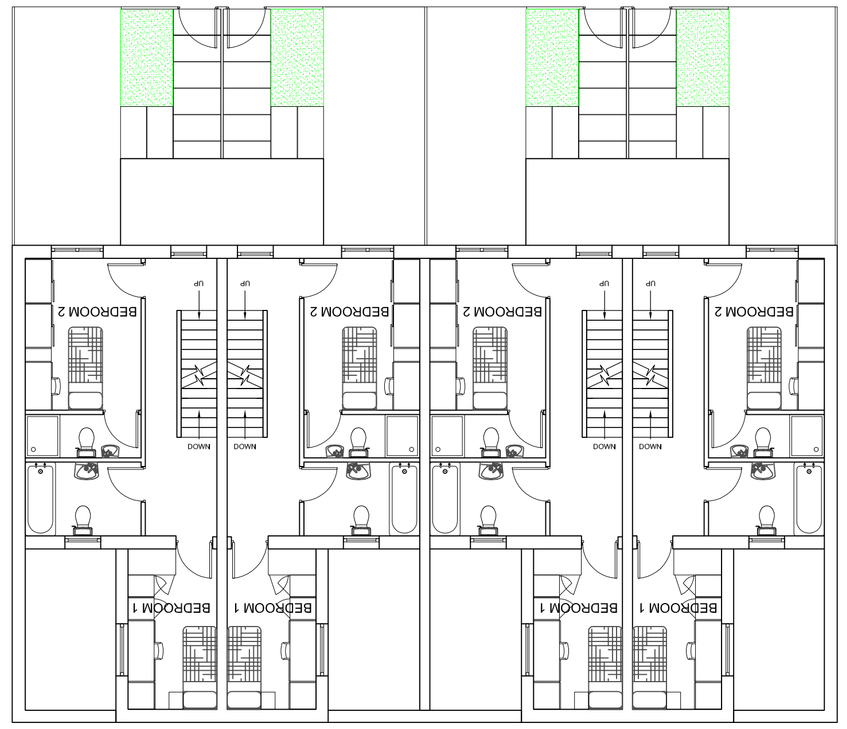

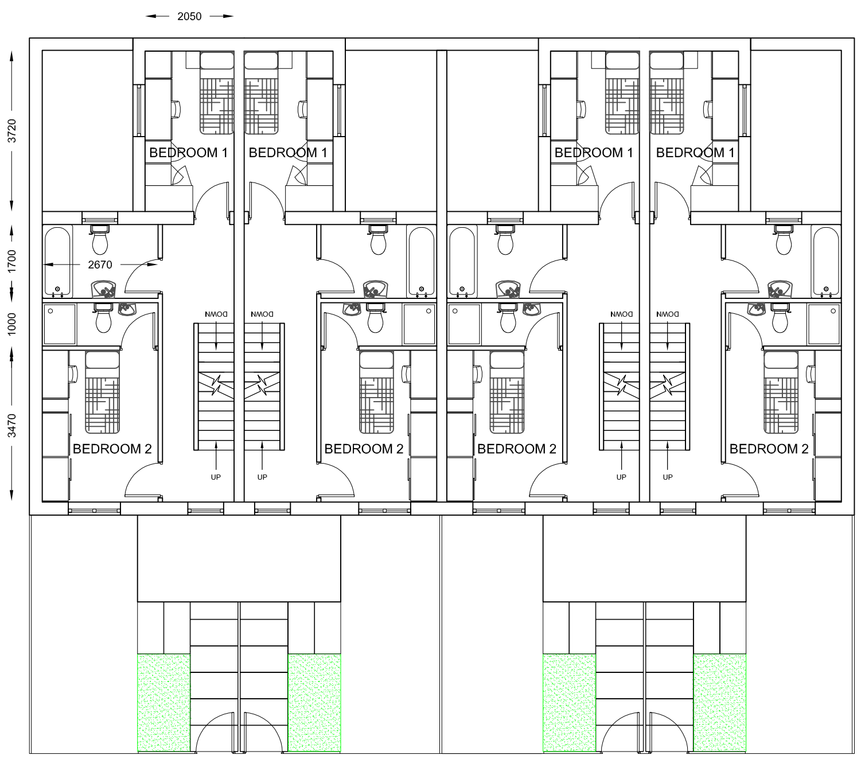

AS PROPOSED FIRST FLOOR LAYOUT

AS PROPOSED SECOND FLOOR LAYOUT

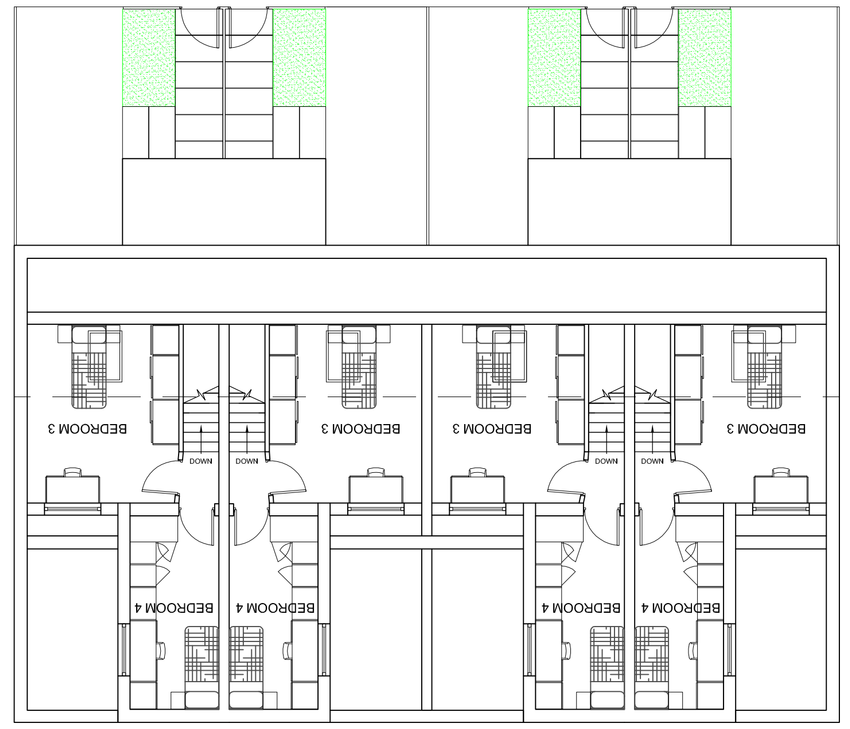



AS PROPOSED SECOND FLOOR LAYOUT

AS PROPOSED ROOF LAYOUT

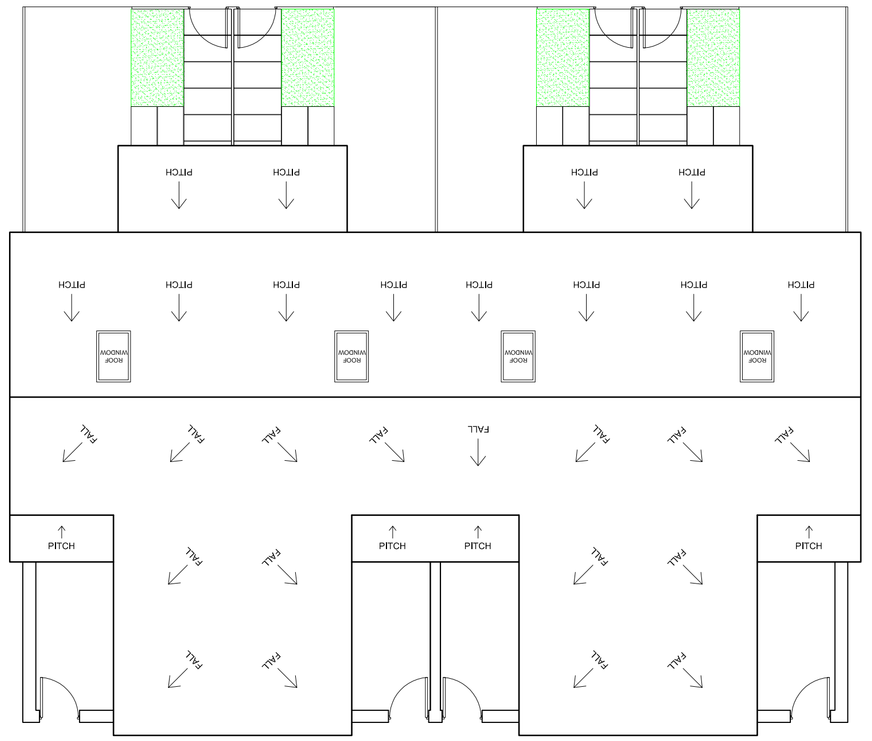

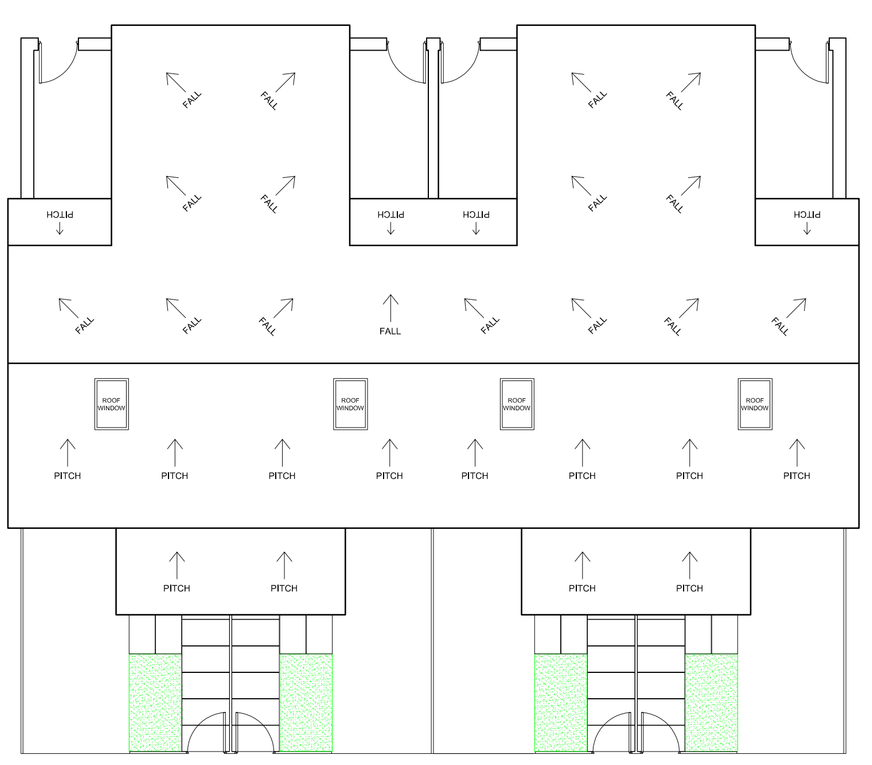

AS PROPOSED ROOF LAYOUT

KEY:

— - Area of Interest.
ffl - Finished floor level.
IC - Inspection Chamber.

AS PROPOSED FLOOR & ROOF LAYOUT

Copyright:
All rights reserved. This drawing must not be reproduced withhout permission from MJA.
Do not scale off this drawing. All dimensions are to be checked on site by contractor / sub-contractor. Any discrepencies to be reported to M JA.

Client: Mr Shaukat Ali,
Noor Building,
Baron Street / Kenlon Street,
Rochdale,
OL16 1SJ.

Revision Notes:
Date: 23.09.2019 Rev: C
Description:
Re-modelled layout to accomodate Second bedroom on third floor.
Property increased from 3 bedrooms to 4 bedrooms.

Drawing Title: As Proposed (SH 1019) Housing Development Scheme, Exeter Street, Rochdale,OL11 1JN.

Date:	14.07.2019	Drawn:	MJA	Sheet:	A1
Drawing No:	1903.04	Scale:	AS SHOWN	Revision:	C
Purpose of Issue:	Planning / Development Control Con sent.				