



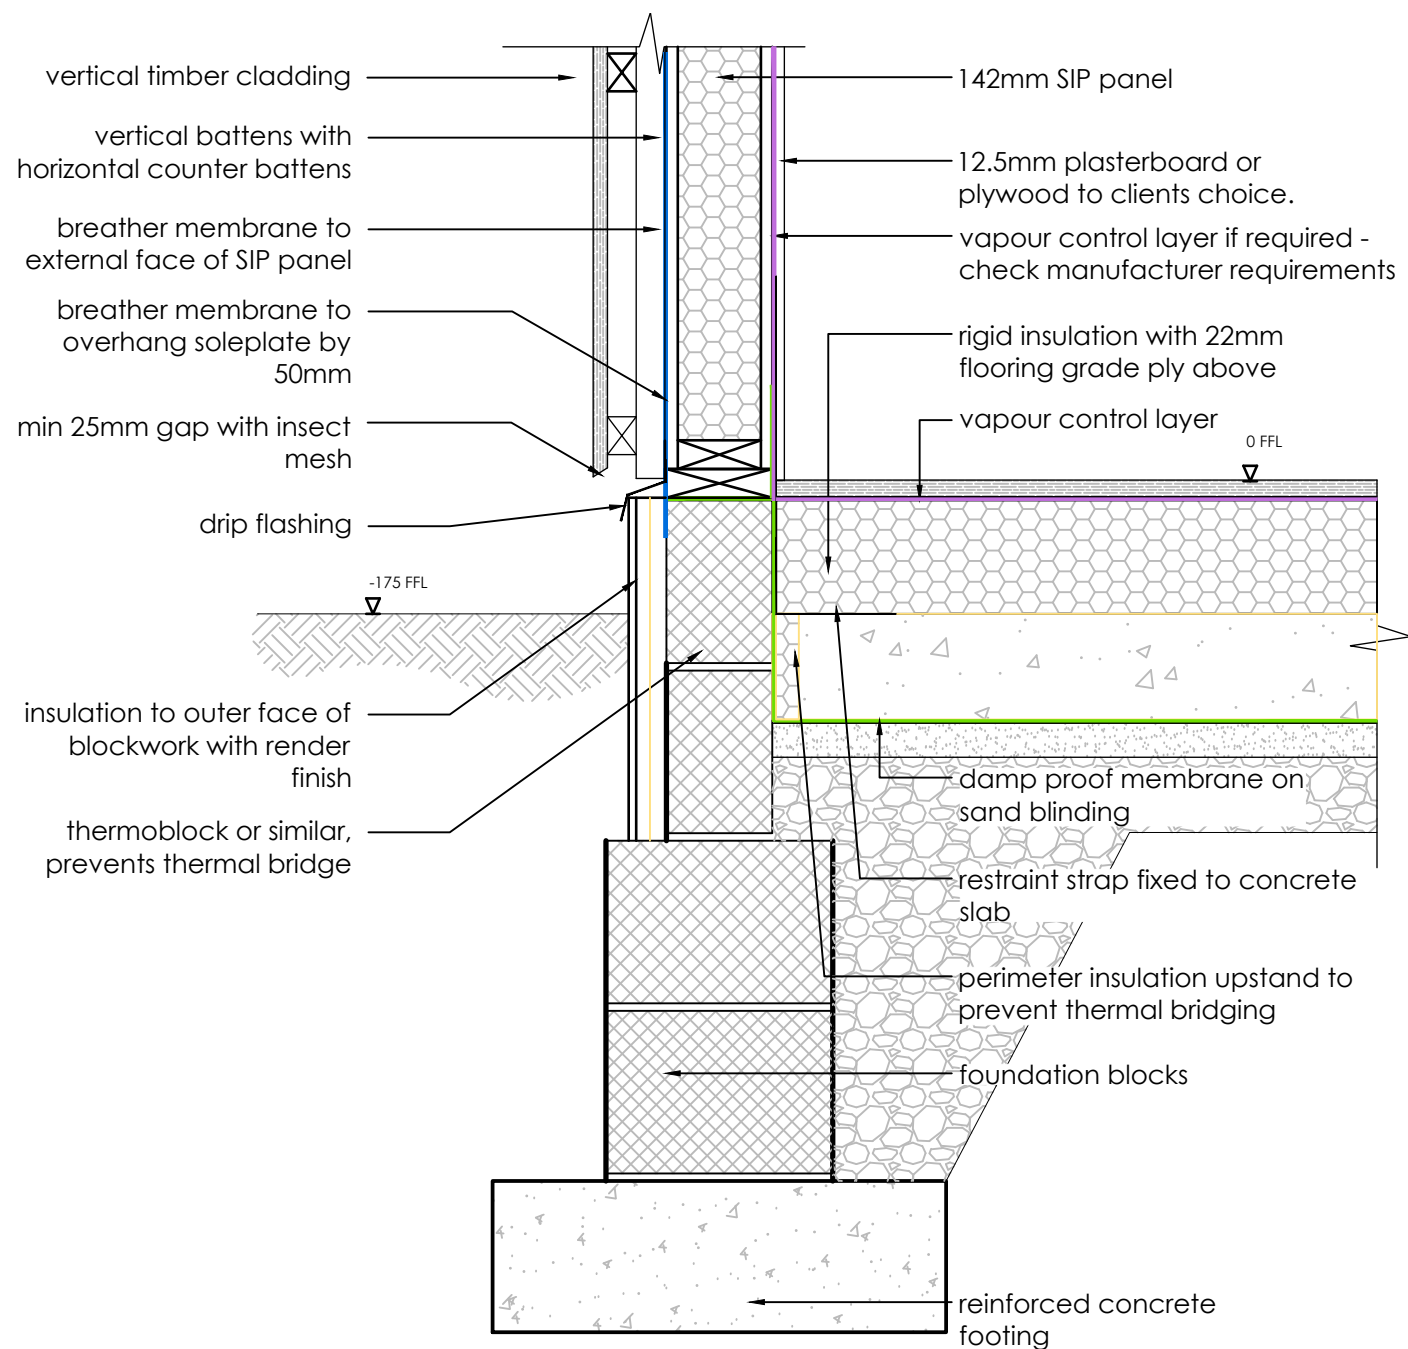


FOUNDATION-FLOOR 1:10


ROOF 1:10

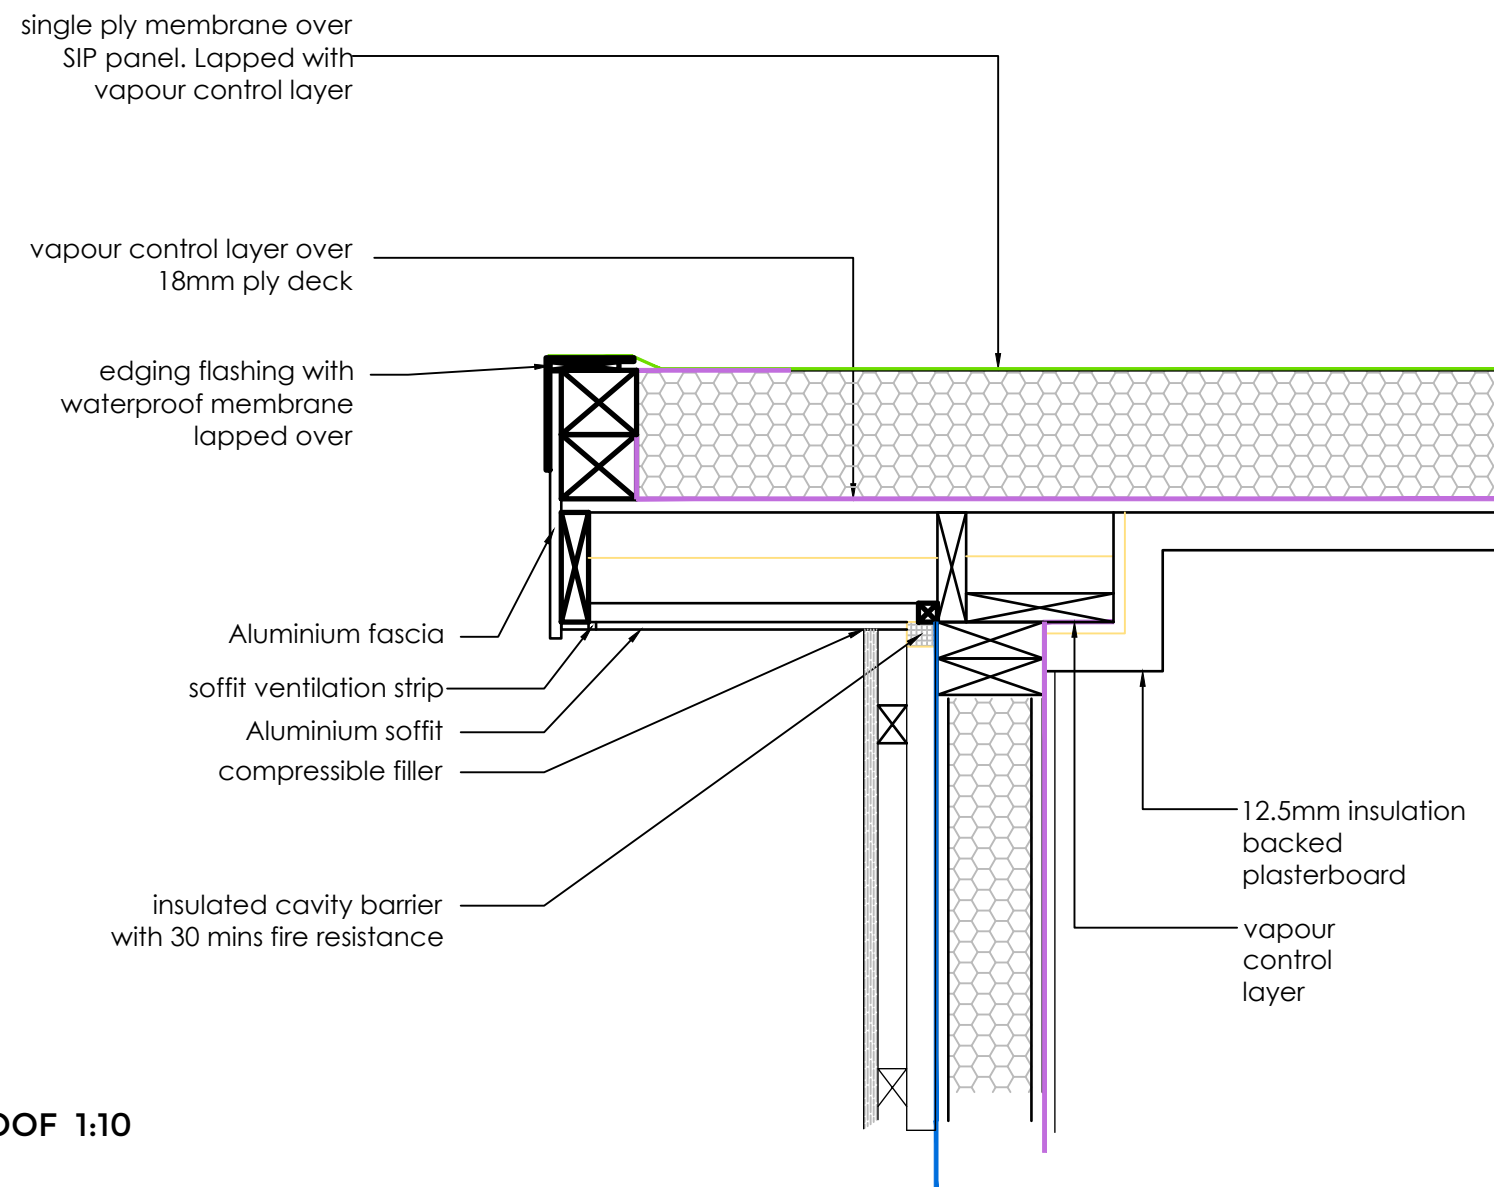

Suggested build system subject to client confirmation.

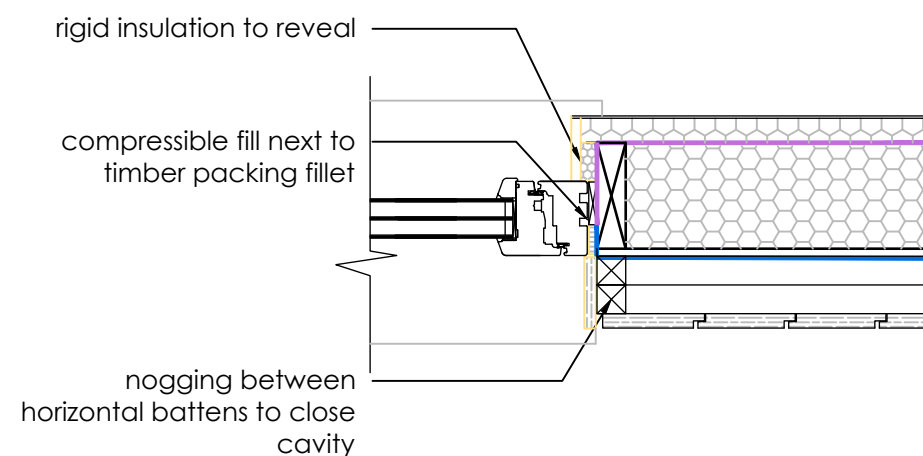

DOOR/WINDOW REVEAL 1:10

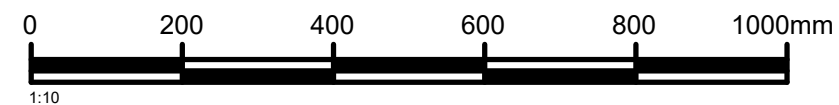

	Architectural Designer 27 Oakham Close, Bury BL8 1XJ t: 07887876428 ddriver@techdtd.co.uk www.techdtd.co.uk
---	---

client
Mr R. Barbacane, 7 Gloucester Ave,
Heywood, Rochdale, OL10 2PU.

project
DETACHED GARDEN ROOM.

status Planning & Building regulations

drawing
GENERIC SIPS SECTION DETAILS.

L.A. Rochdale date Jun 24

drawn by DD. scale 1:10 @ A3

dwg no 24-06-03 03. rev .

TECH:D LTD