



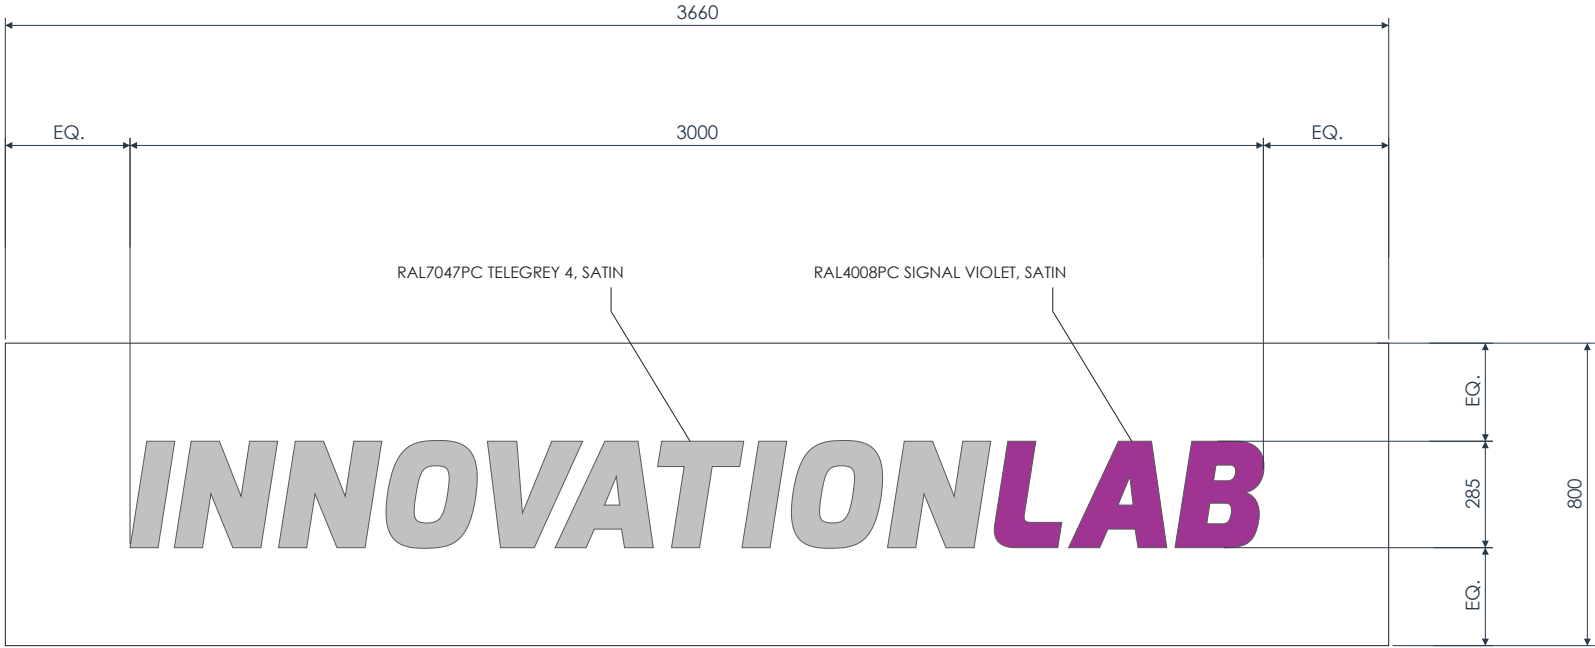


ITEM A | PROPOSED SIGNAGE LAYOUT
SCALE 1:20

ELEVATION FROM TIM (HALLIDAY MEECHAM)
REQUIRED TO FINALISE POSITION

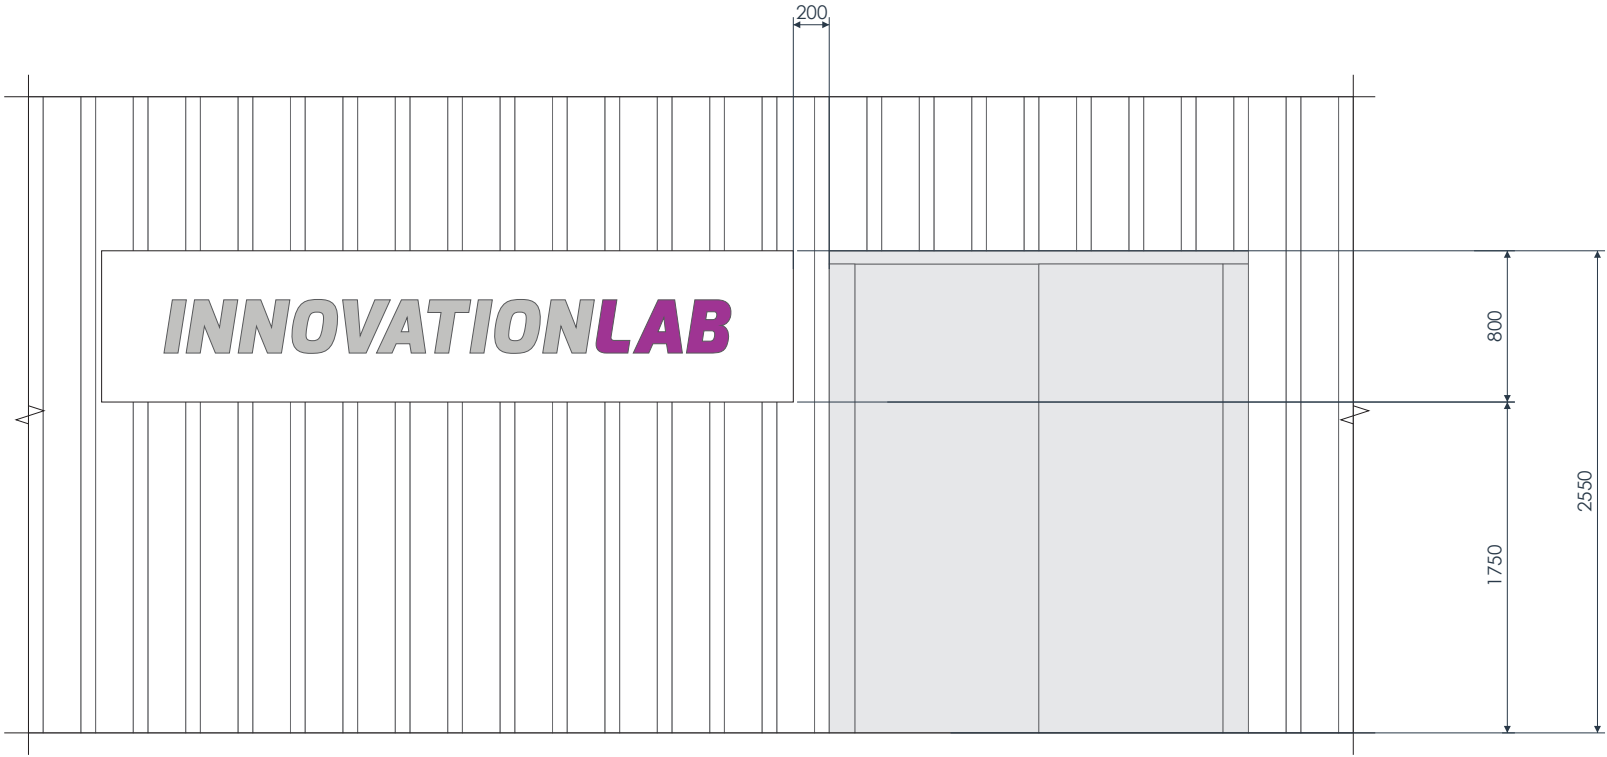

ITEM A | PROPOSED SIGNAGE - EXTERNAL ELEVATION
SCALE 1:40

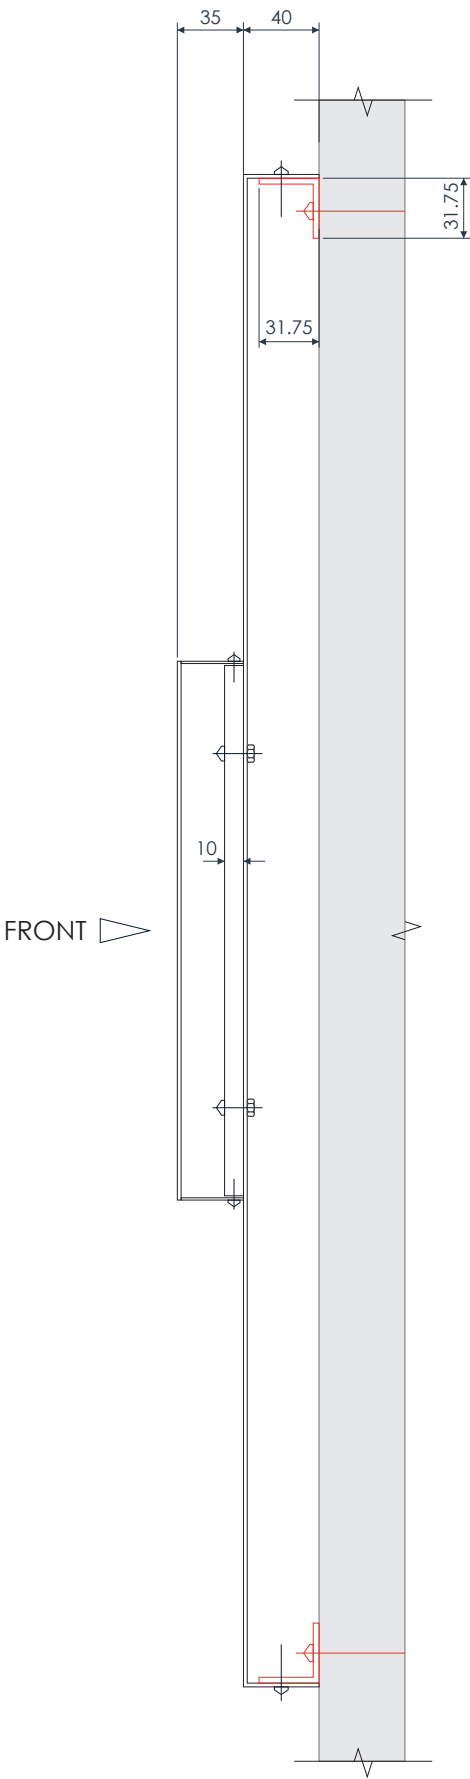

ITEM A | TYPICAL SECTION DETAIL
SCALE 1:4