

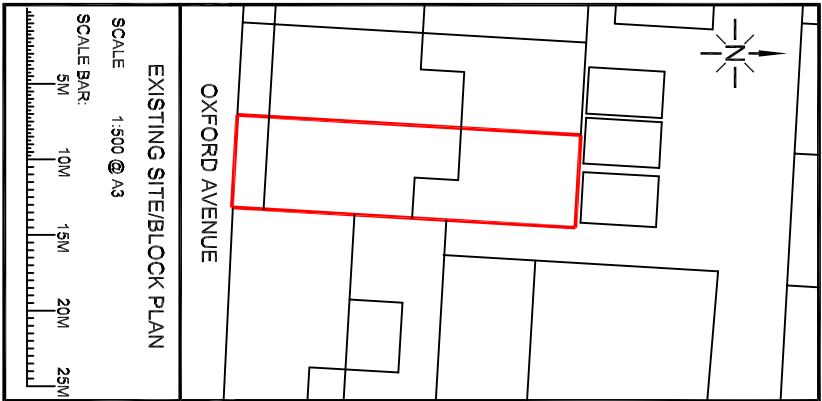
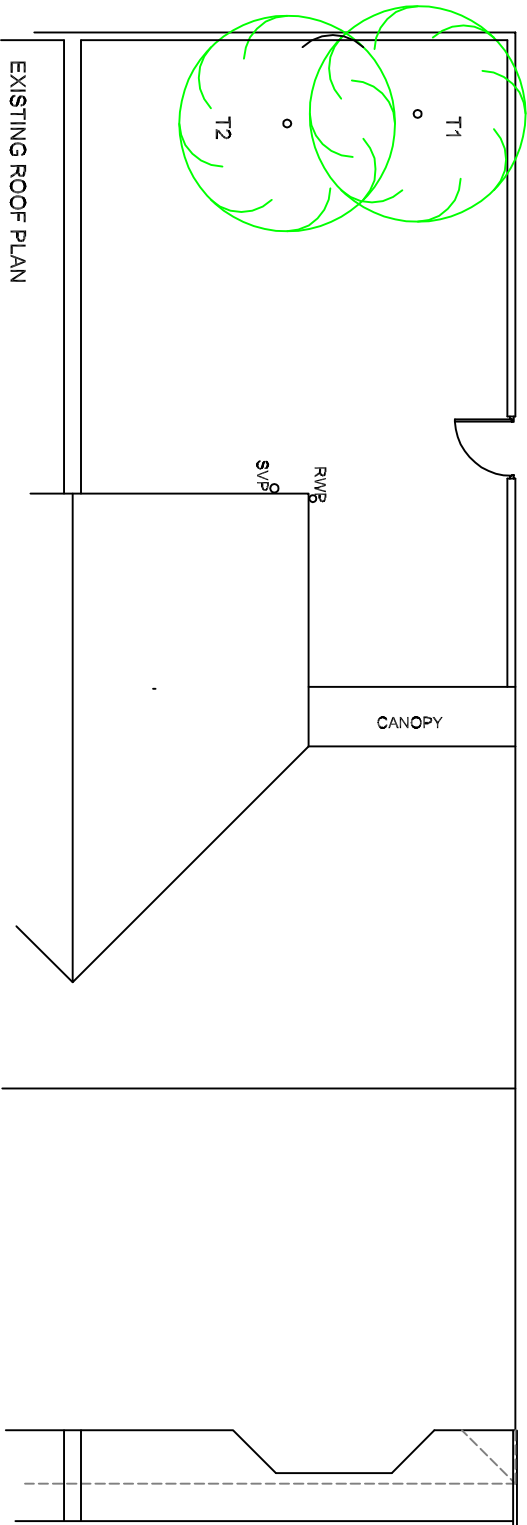
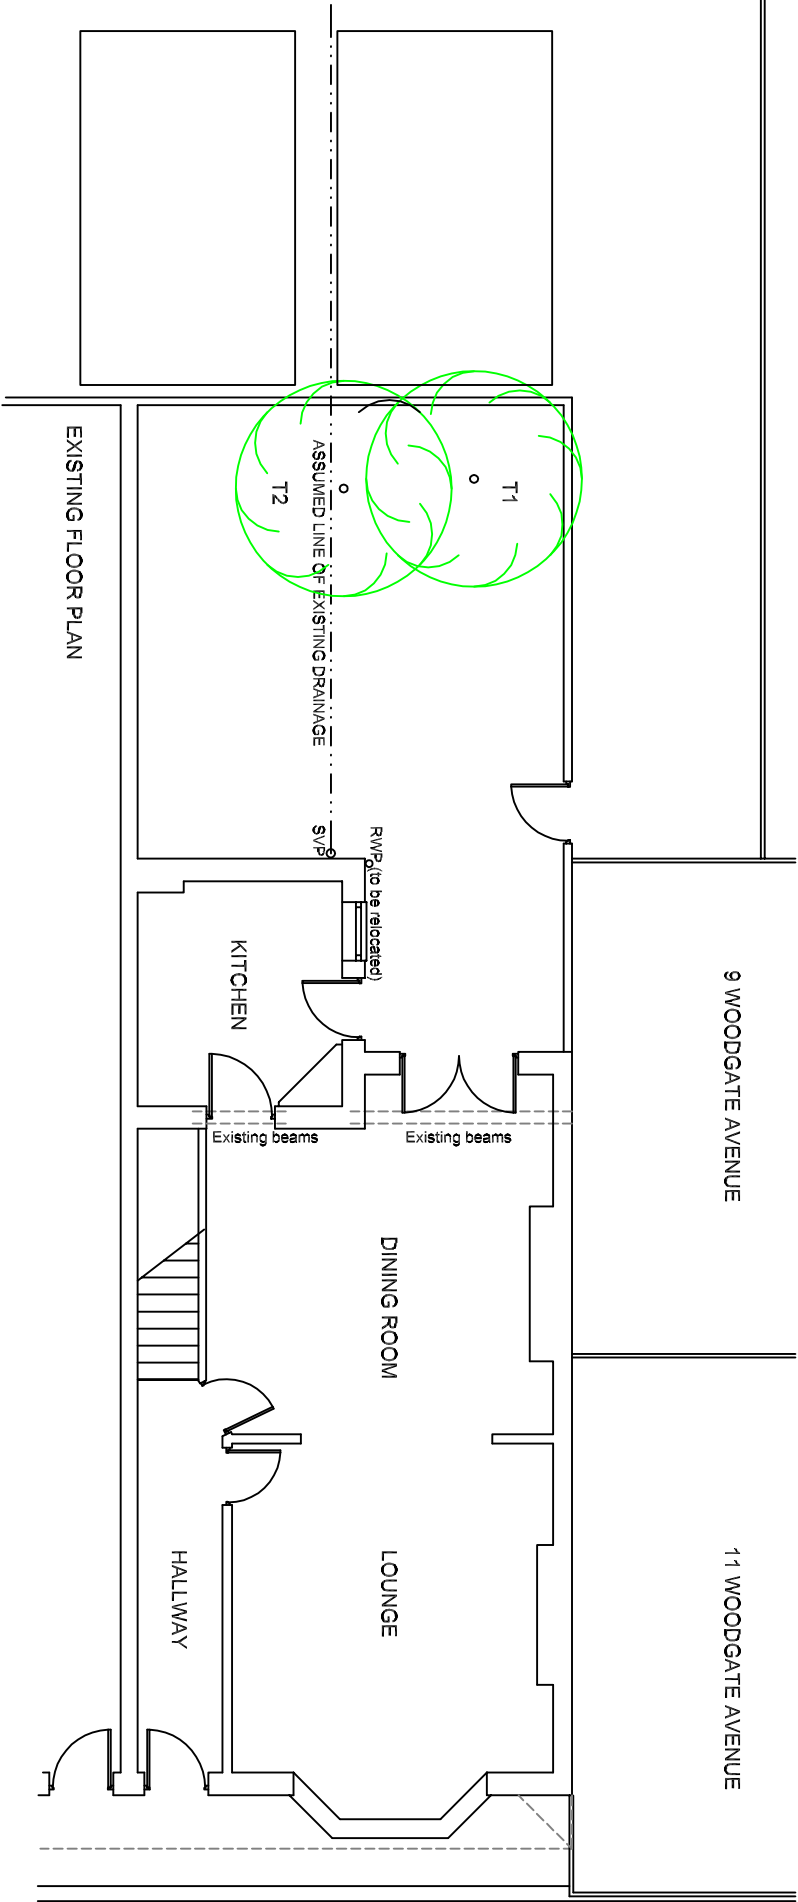
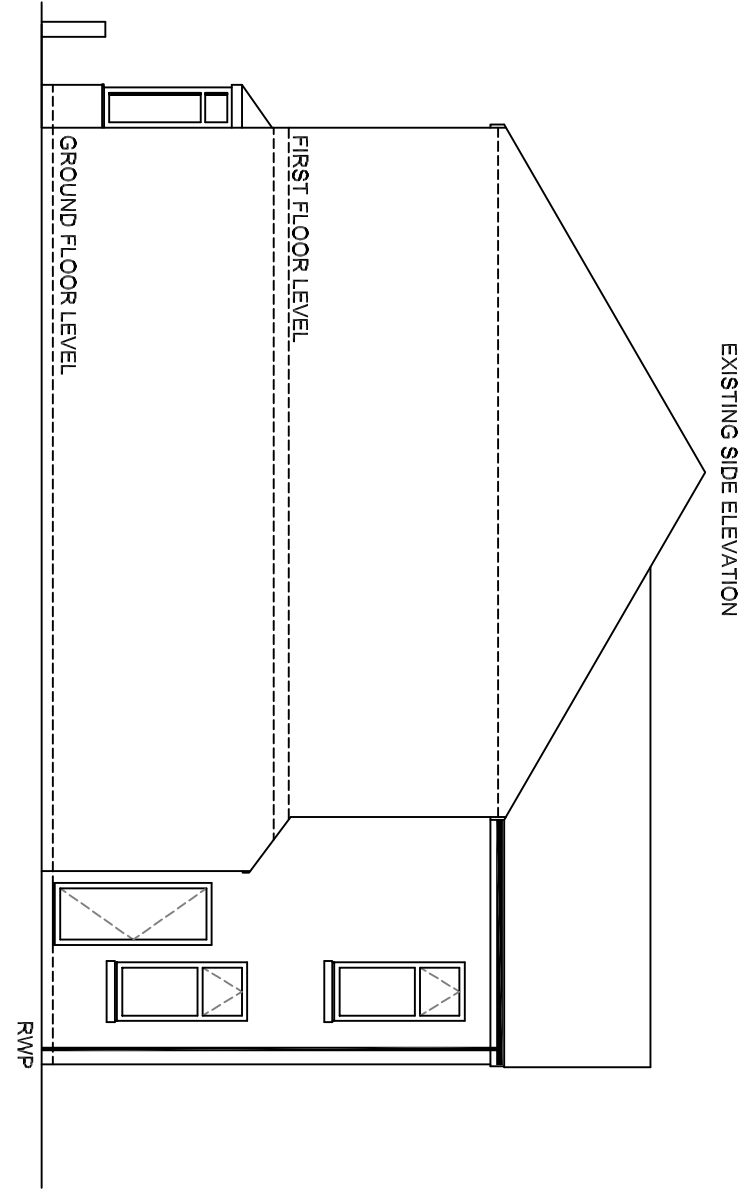


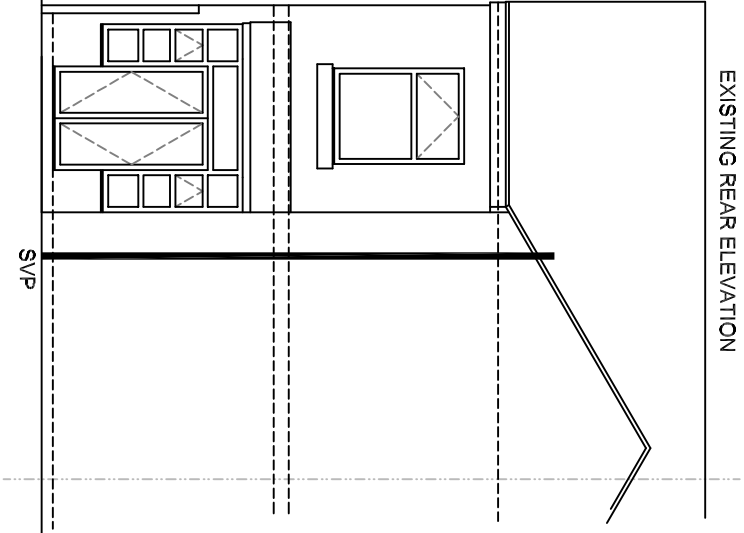

This drawing is supplied for the purpose of obtaining Planning Permission only. Work carried out prior to all necessary Approvals is considered to be at the applicants own risk. The designer is not responsible for any drains, voids or other underground obstructions under or near the site. Notification under the Party Wall Act and the exact boundary location is the responsibility of the client.

- ROOF:  
FLAT ROOF COVERING EG  
FIBREGLASS/GRP OR  
FIRESTONE RUBBER COVER EPDM
- WALLS:  
BRICK TO MATCH EXISTING
- DOORS:  
UPVC
- WINDOWS:  
UPVC
- OPAGE GLAZING TO BATHROOMS  
AND EN-SUITES

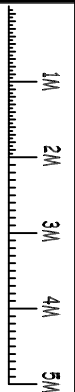

SLW DESIGNS  
Mob: 07796-617845  
e-mail: brad.slwdesigns@tdktdk.net

ADDRESS: 8 OXFORD AVENUE

ROCHDALE

OL11 4DP

PROJECT: SINGLE STOREY  
REAR EXTENSION

DRAWING: SLW/MM/01-PA

SCALE 1:100 and as noted

DATE 10.09.2024

This drawing is Copyright of SLW Designs and must not be reproduced or passed to any other parties or used for any other purpose without prior consent.