


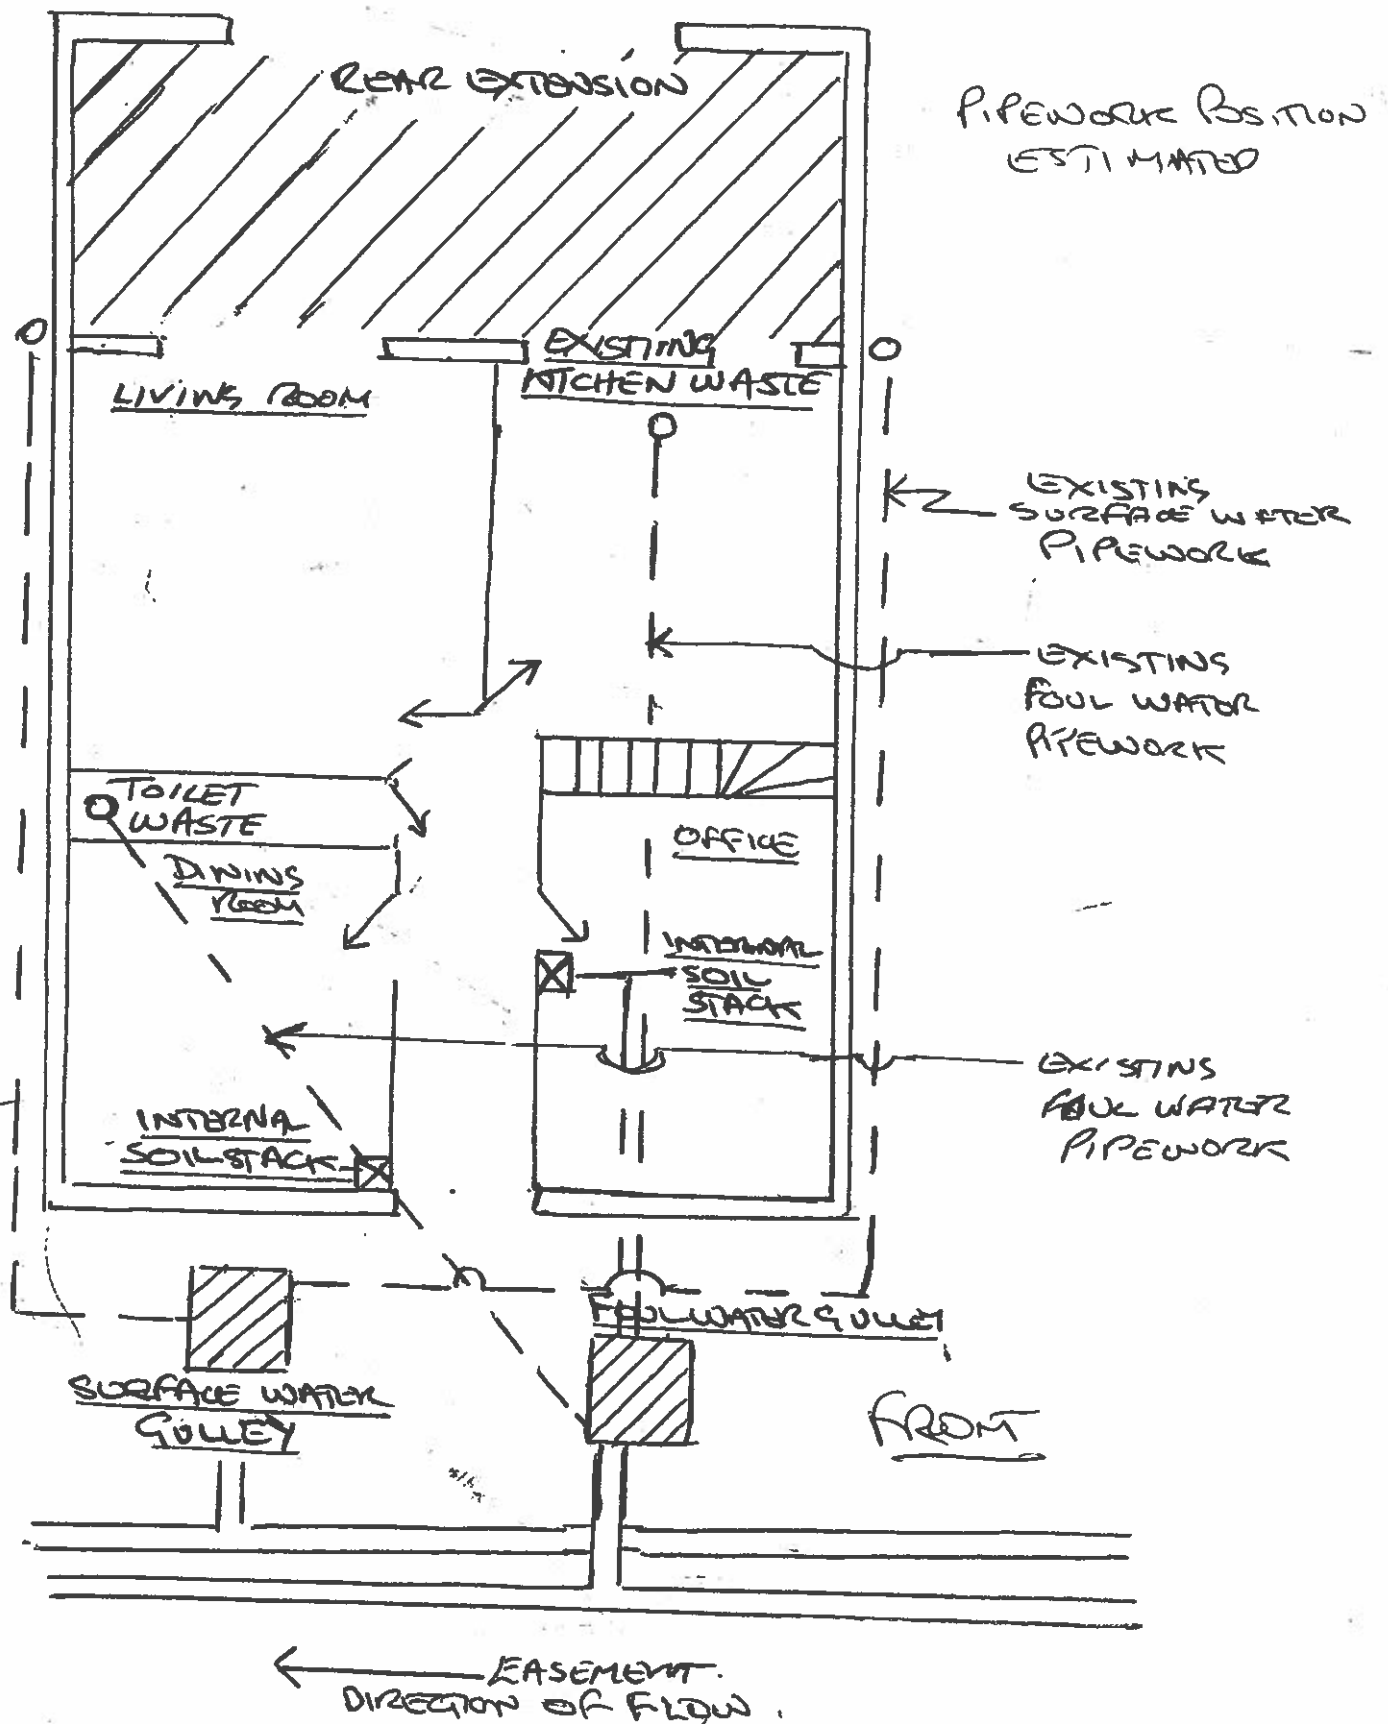

ALL DRAINAGE AS PER ORIGINAL BUILD.
BY DEVELOPER IN 2006, NO ALTERATIONS
OR ADDITIONS DURING EXTENSION CONSTRUCTION