


4 Front - Existing
1 : 100


5 Left Side - Existing
1 : 100

6 Rear - Existing
1 : 100


7 Right Side - Existing
1 : 100

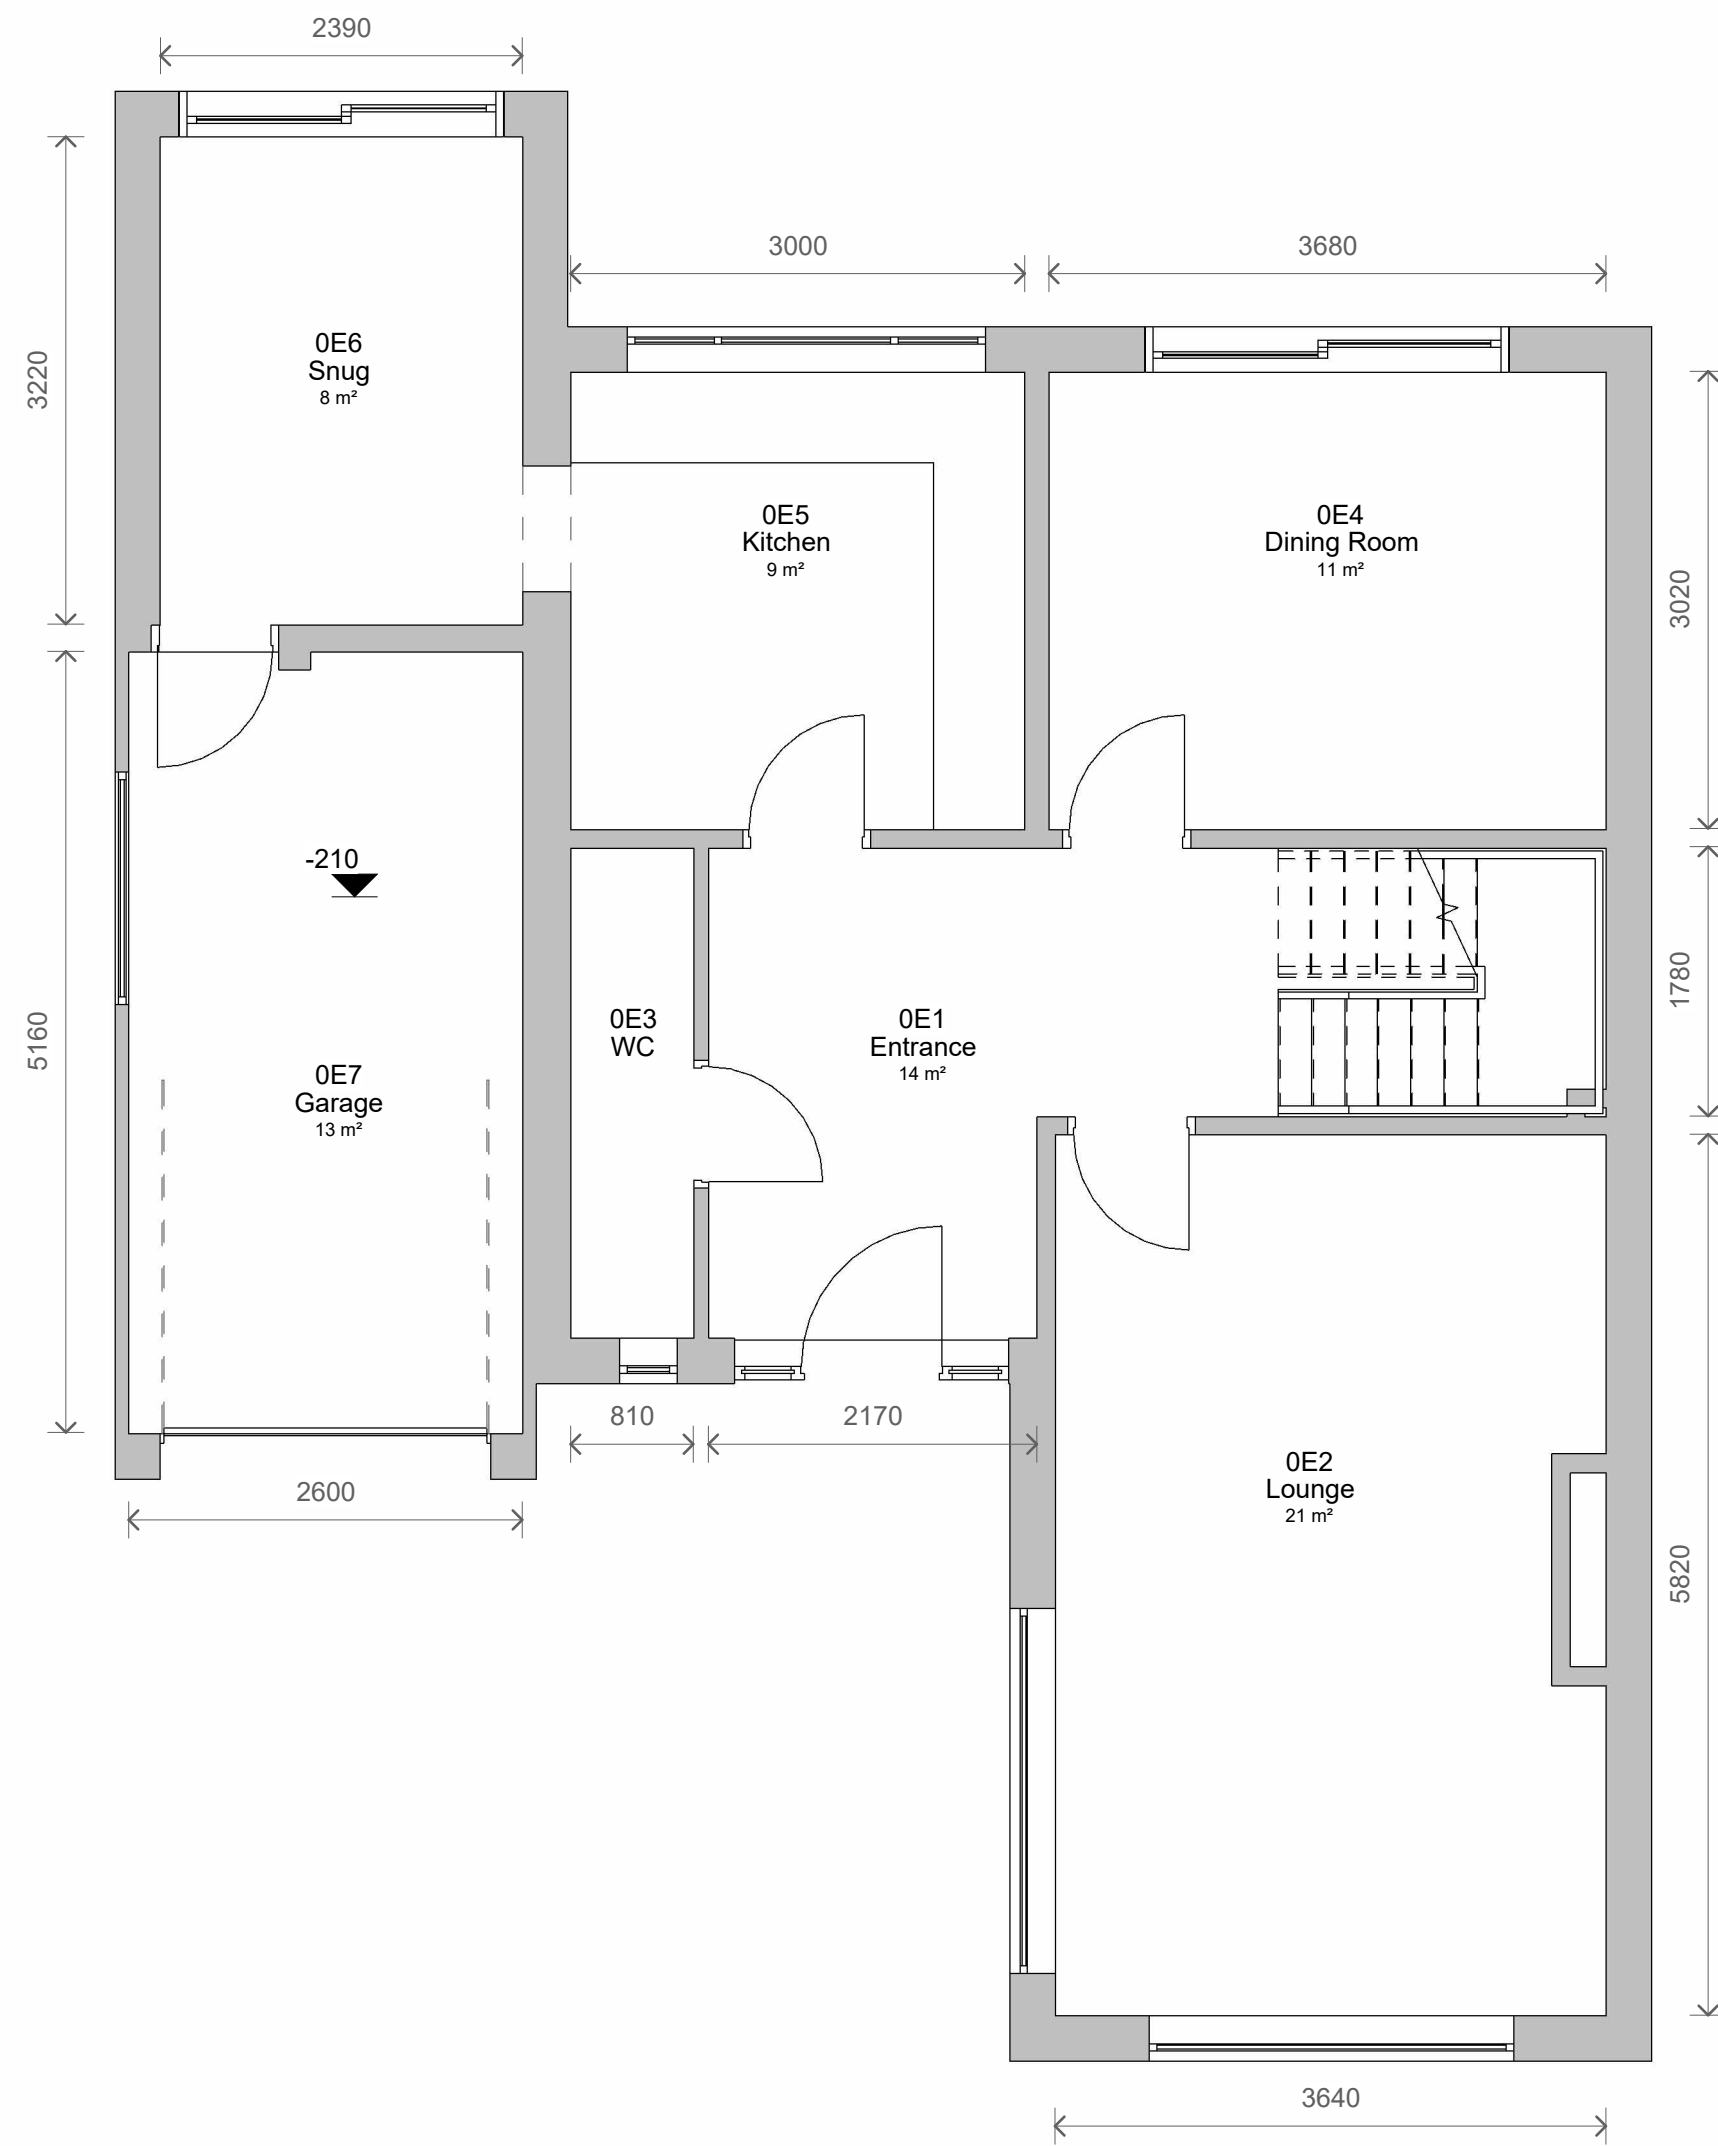

1 Level 0 - Existing
1 : 50

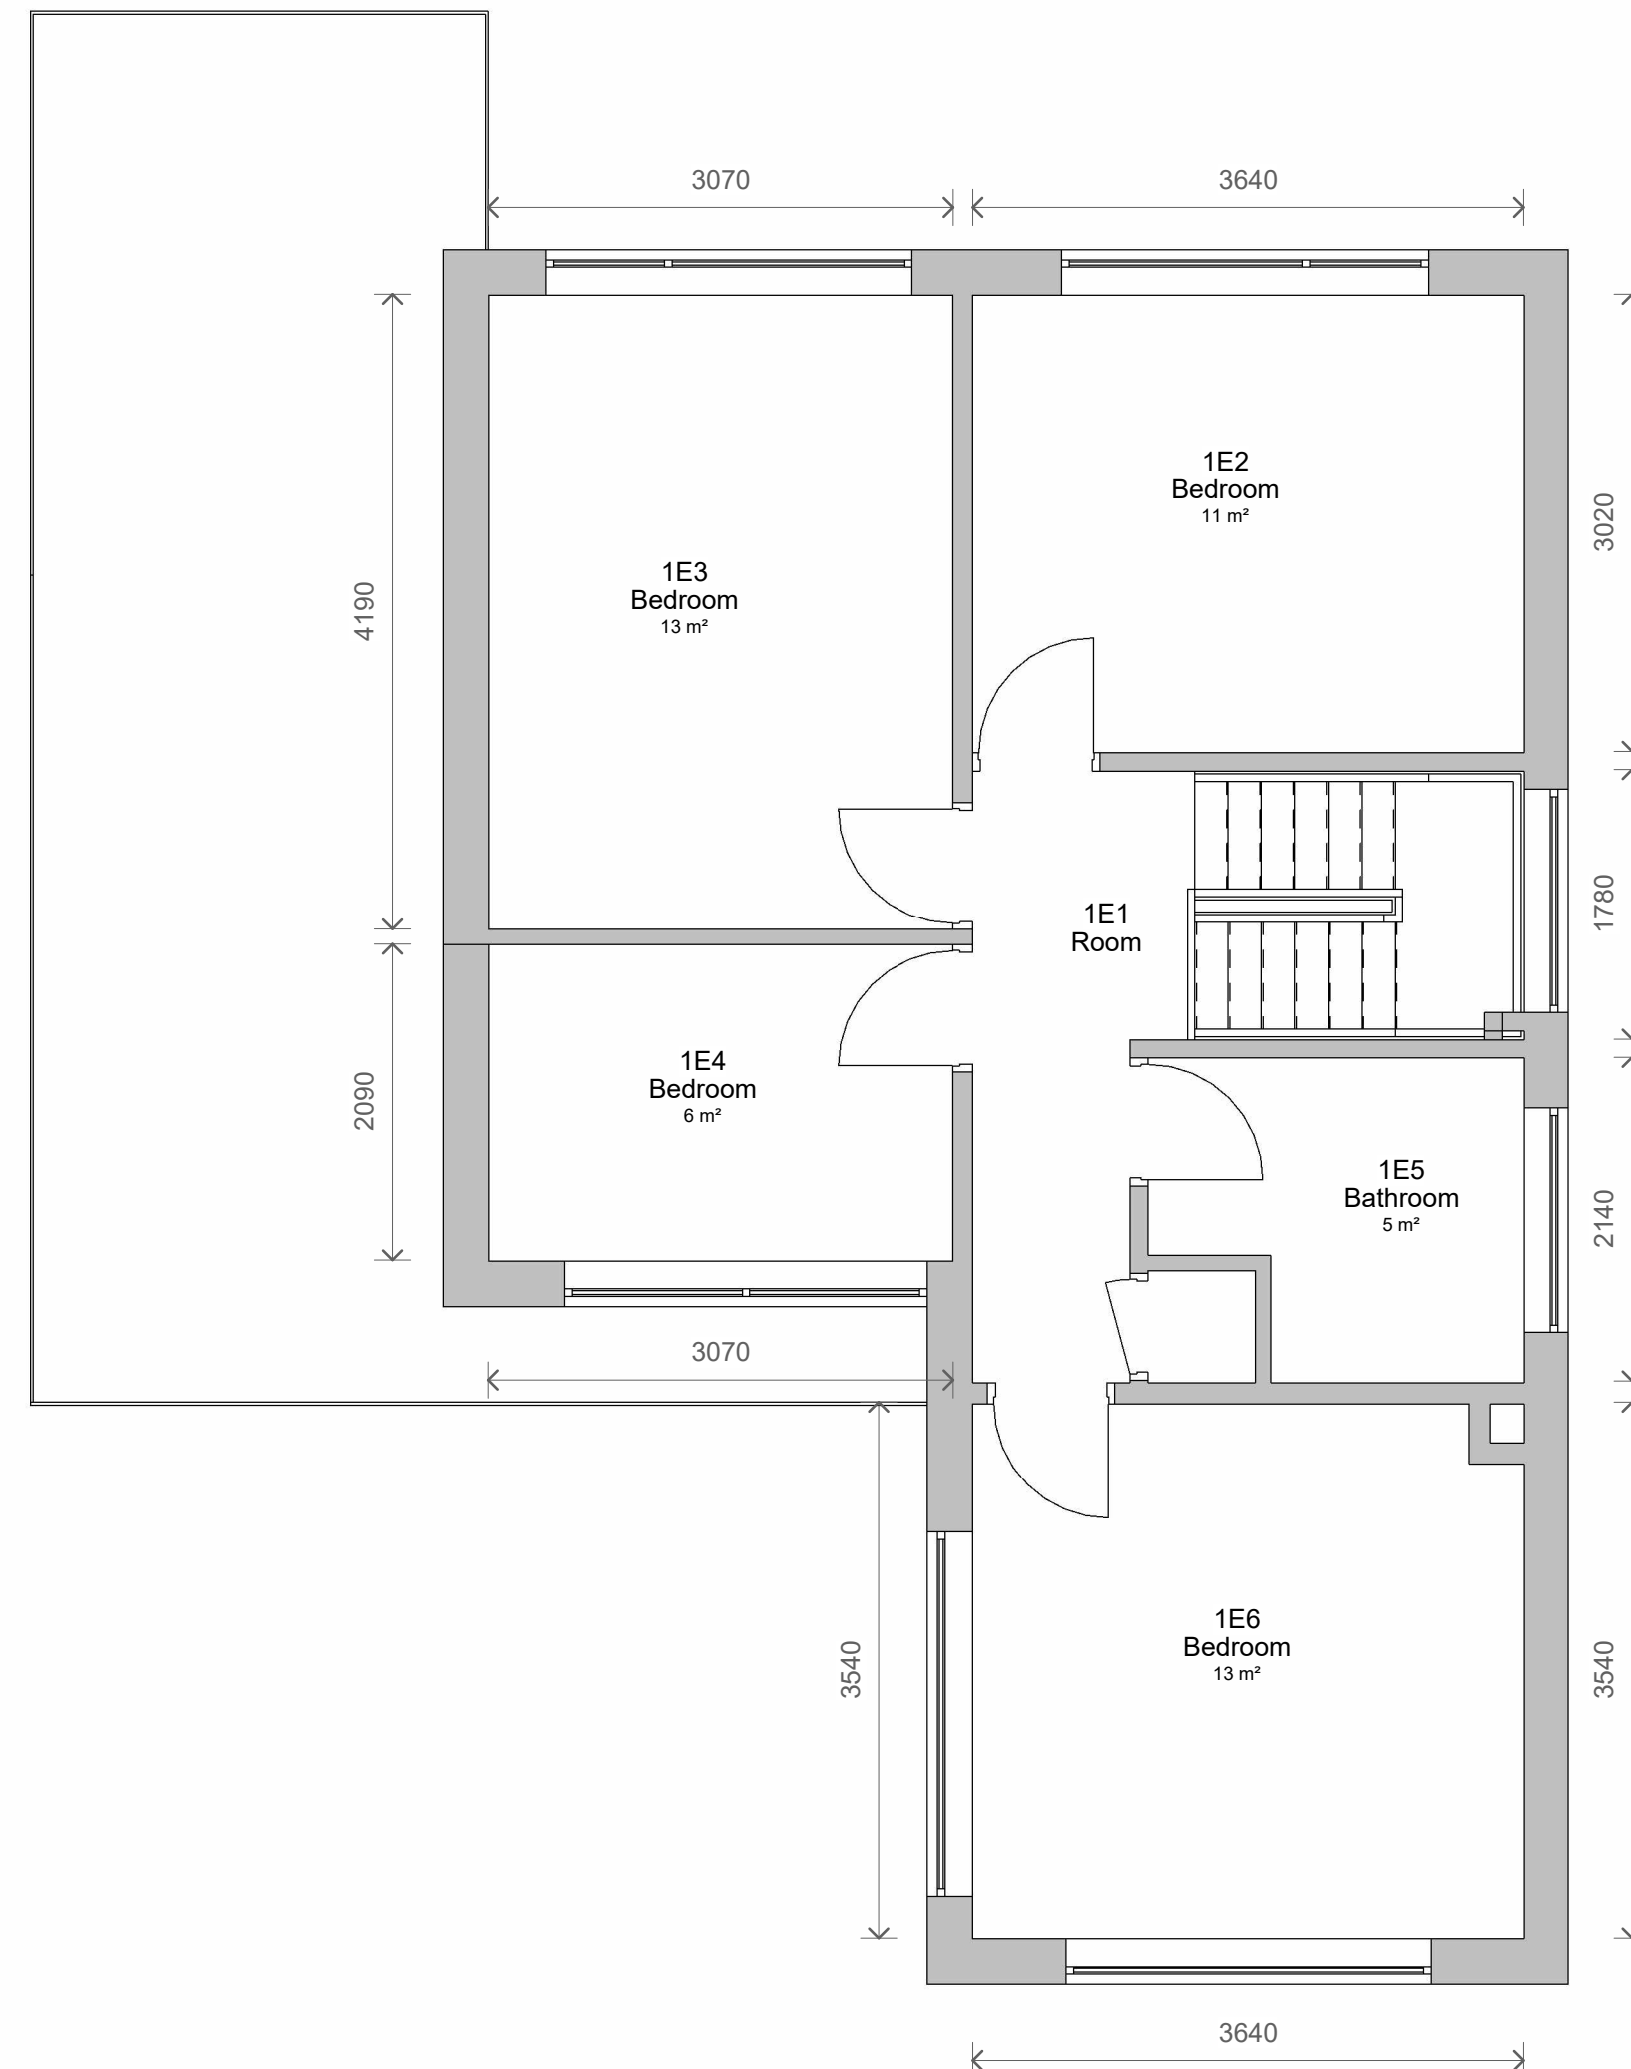

2 Level 1 - Existing
1 : 50

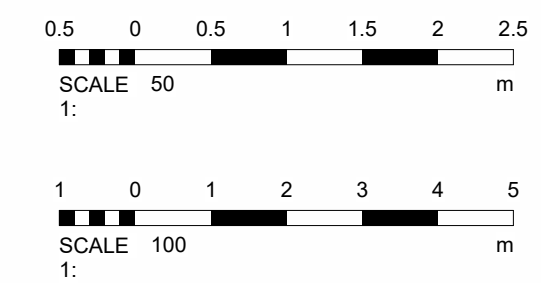

Notes:

Sample Notes

REV	DESCRIPTION	BY	DATE
STATUS:	Design		

14 Wickentree Holt
Norden
Rochdale
OL127PQ
07718789769
Thomasbpendlebury@gmail.com

CLIENT:
Matthew Smith

ARCHITECT:

SITE:
9 Nordale Park

TITLE:
Existing Plans and Elevations

SCALE AT A1: As indicated	DATE: 12/04/2023	DRAWN: TP	CHECKED: TP
PROJECT NO: TP006	DRAWING NO: 002	REVISION:	