


REV	DATE	AMENDMENTS
CLIENT	MRS MOHAMMED GHAZANFAR	
DRAWN BY	AK	
DATE	15 MAY 2023	
SCALE	1:200 @ A3	
PROJECT REF	00197	
PROJECT STAT	PLANNING	
DRAWING No	BLOCK PLAN	

TITLE:
FIRST FLOOR REAR EXTENSION AT:
73 TRAFALGAR STREET
ROCHDALE
OL16 2JL

(No reference should be placed upon dimensions which are scaled off this drawing - please see annotations.)
(THIS DRAWING IS COPYRIGHT & SHALL NOT BE REPRODUCED WITHOUT PERMISSION)

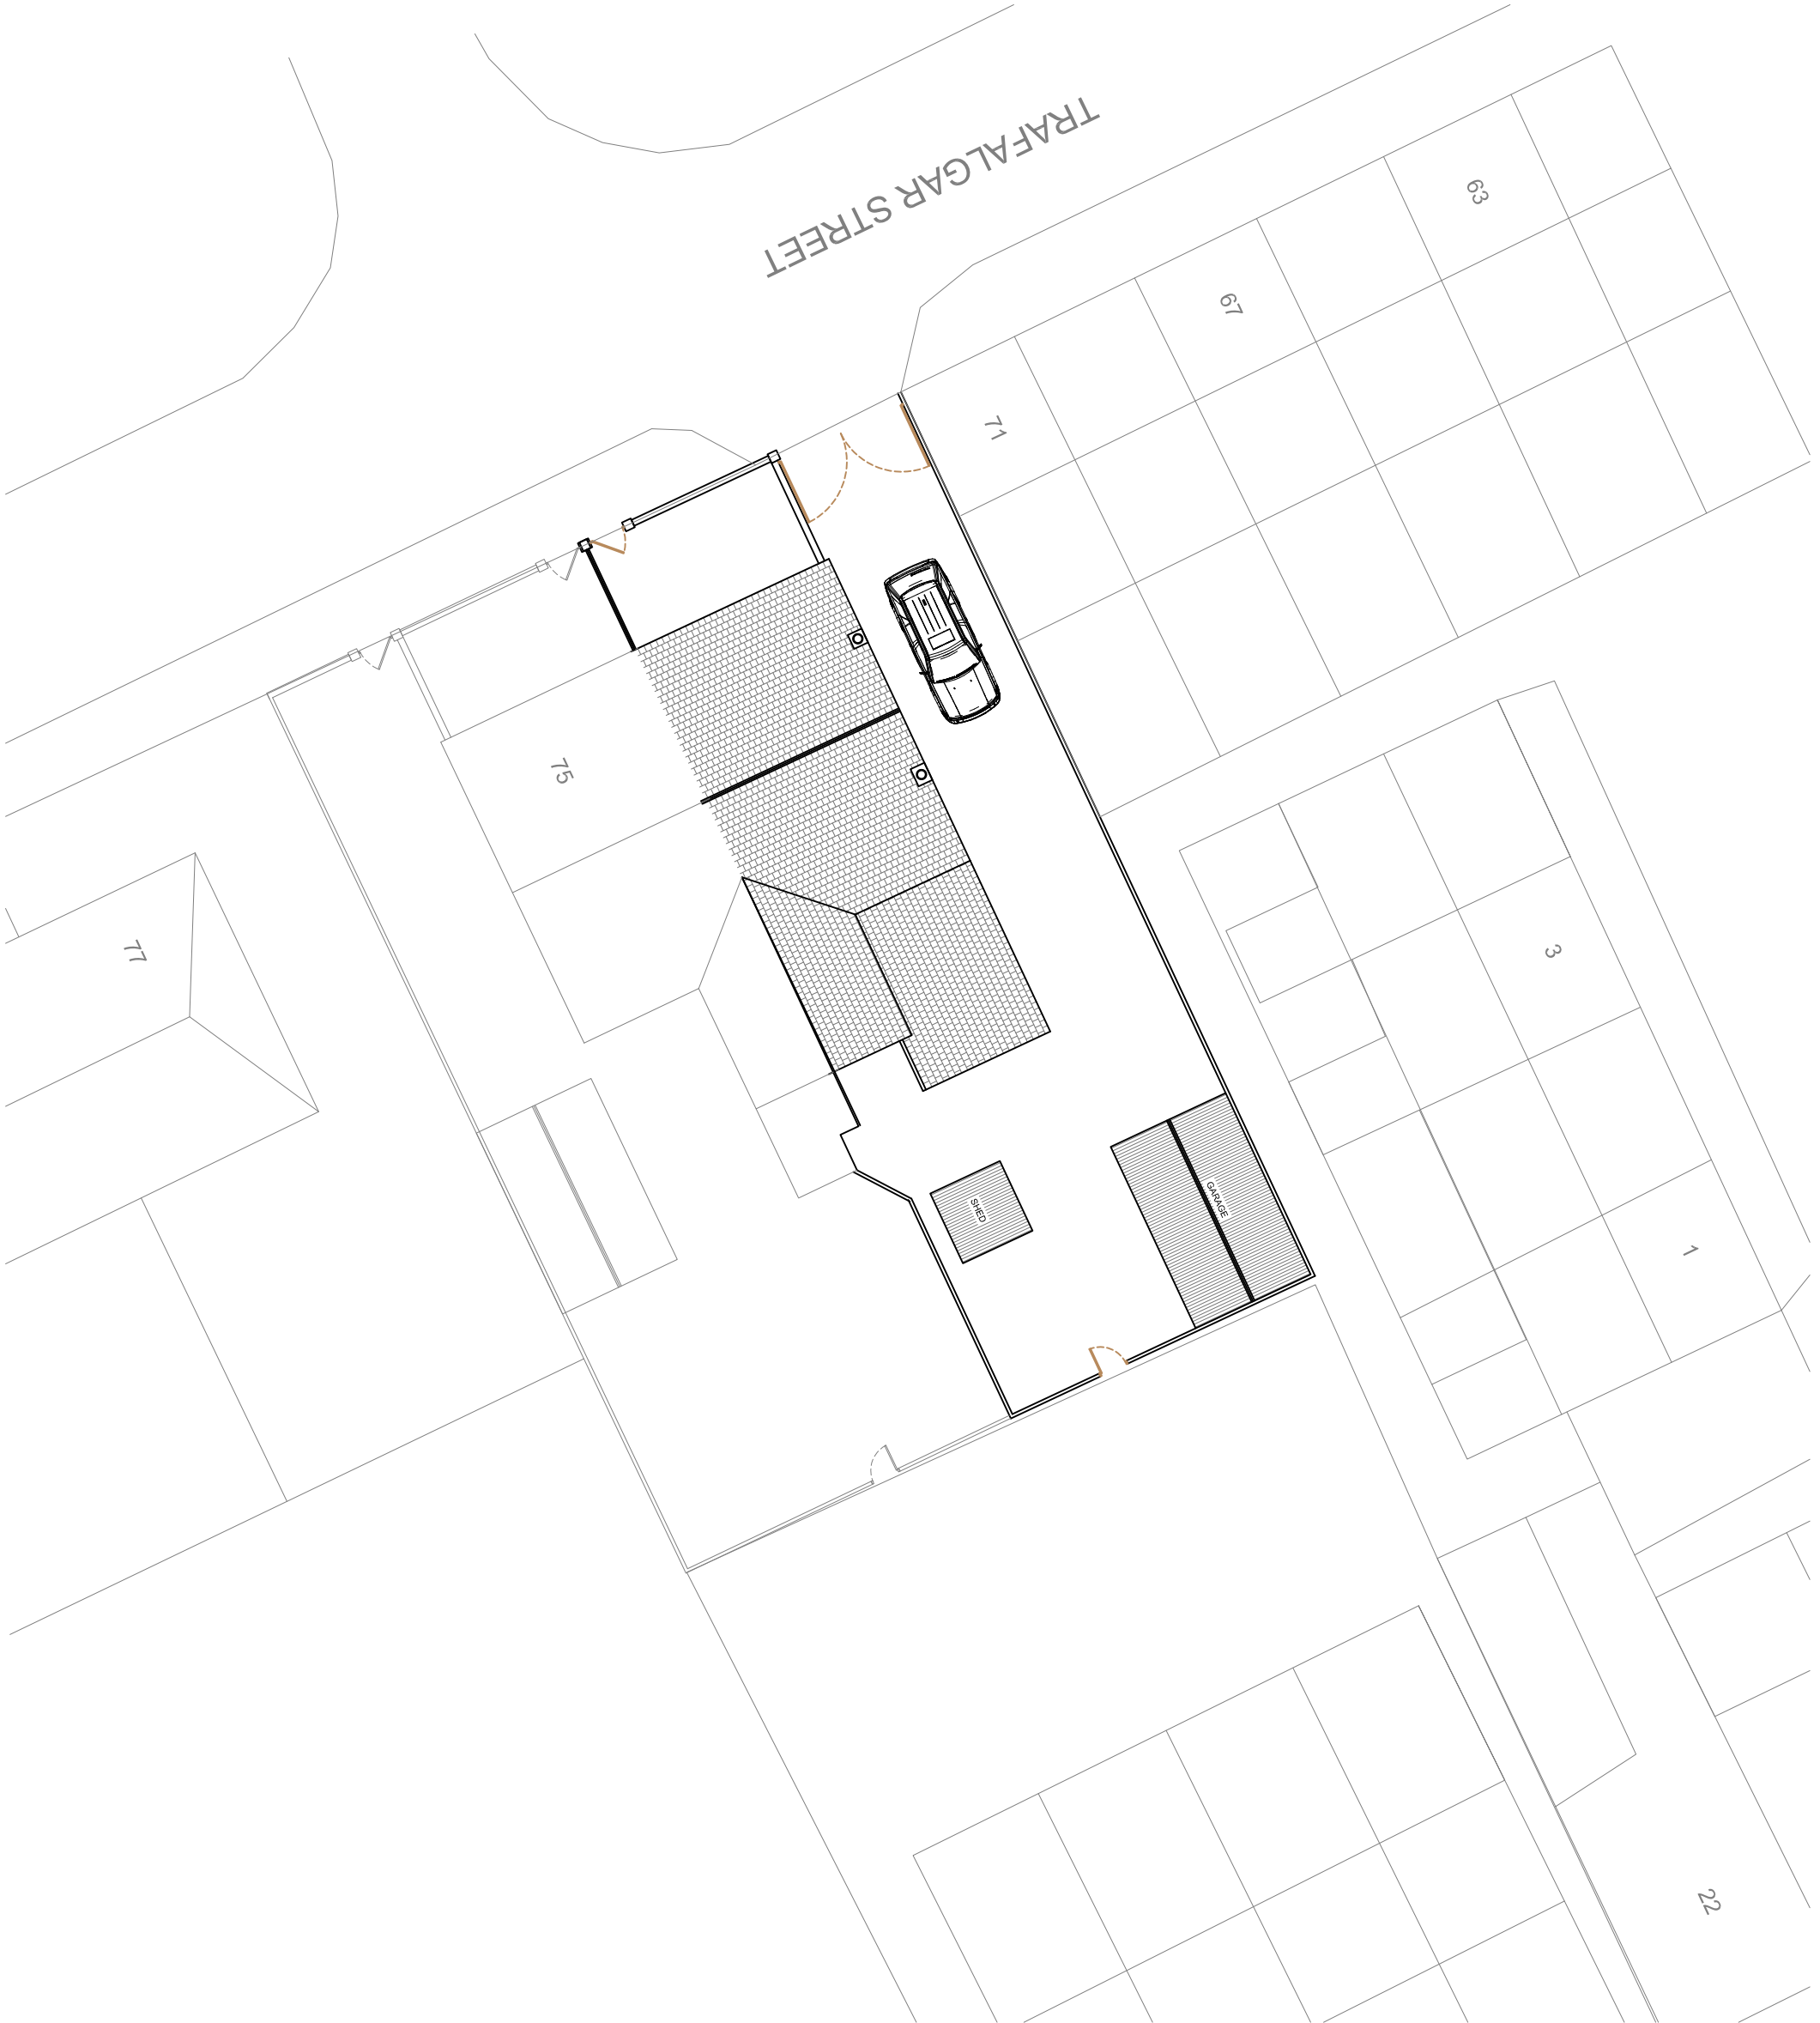

CORE ARCHITECTURAL STUDIO

E : core.as@hotmail.com
MOB: 07849566607

Core Architectural Studio is a trading name of AS & ARCHITECTS LIMITED. It is a company registered in England, 15429410.