




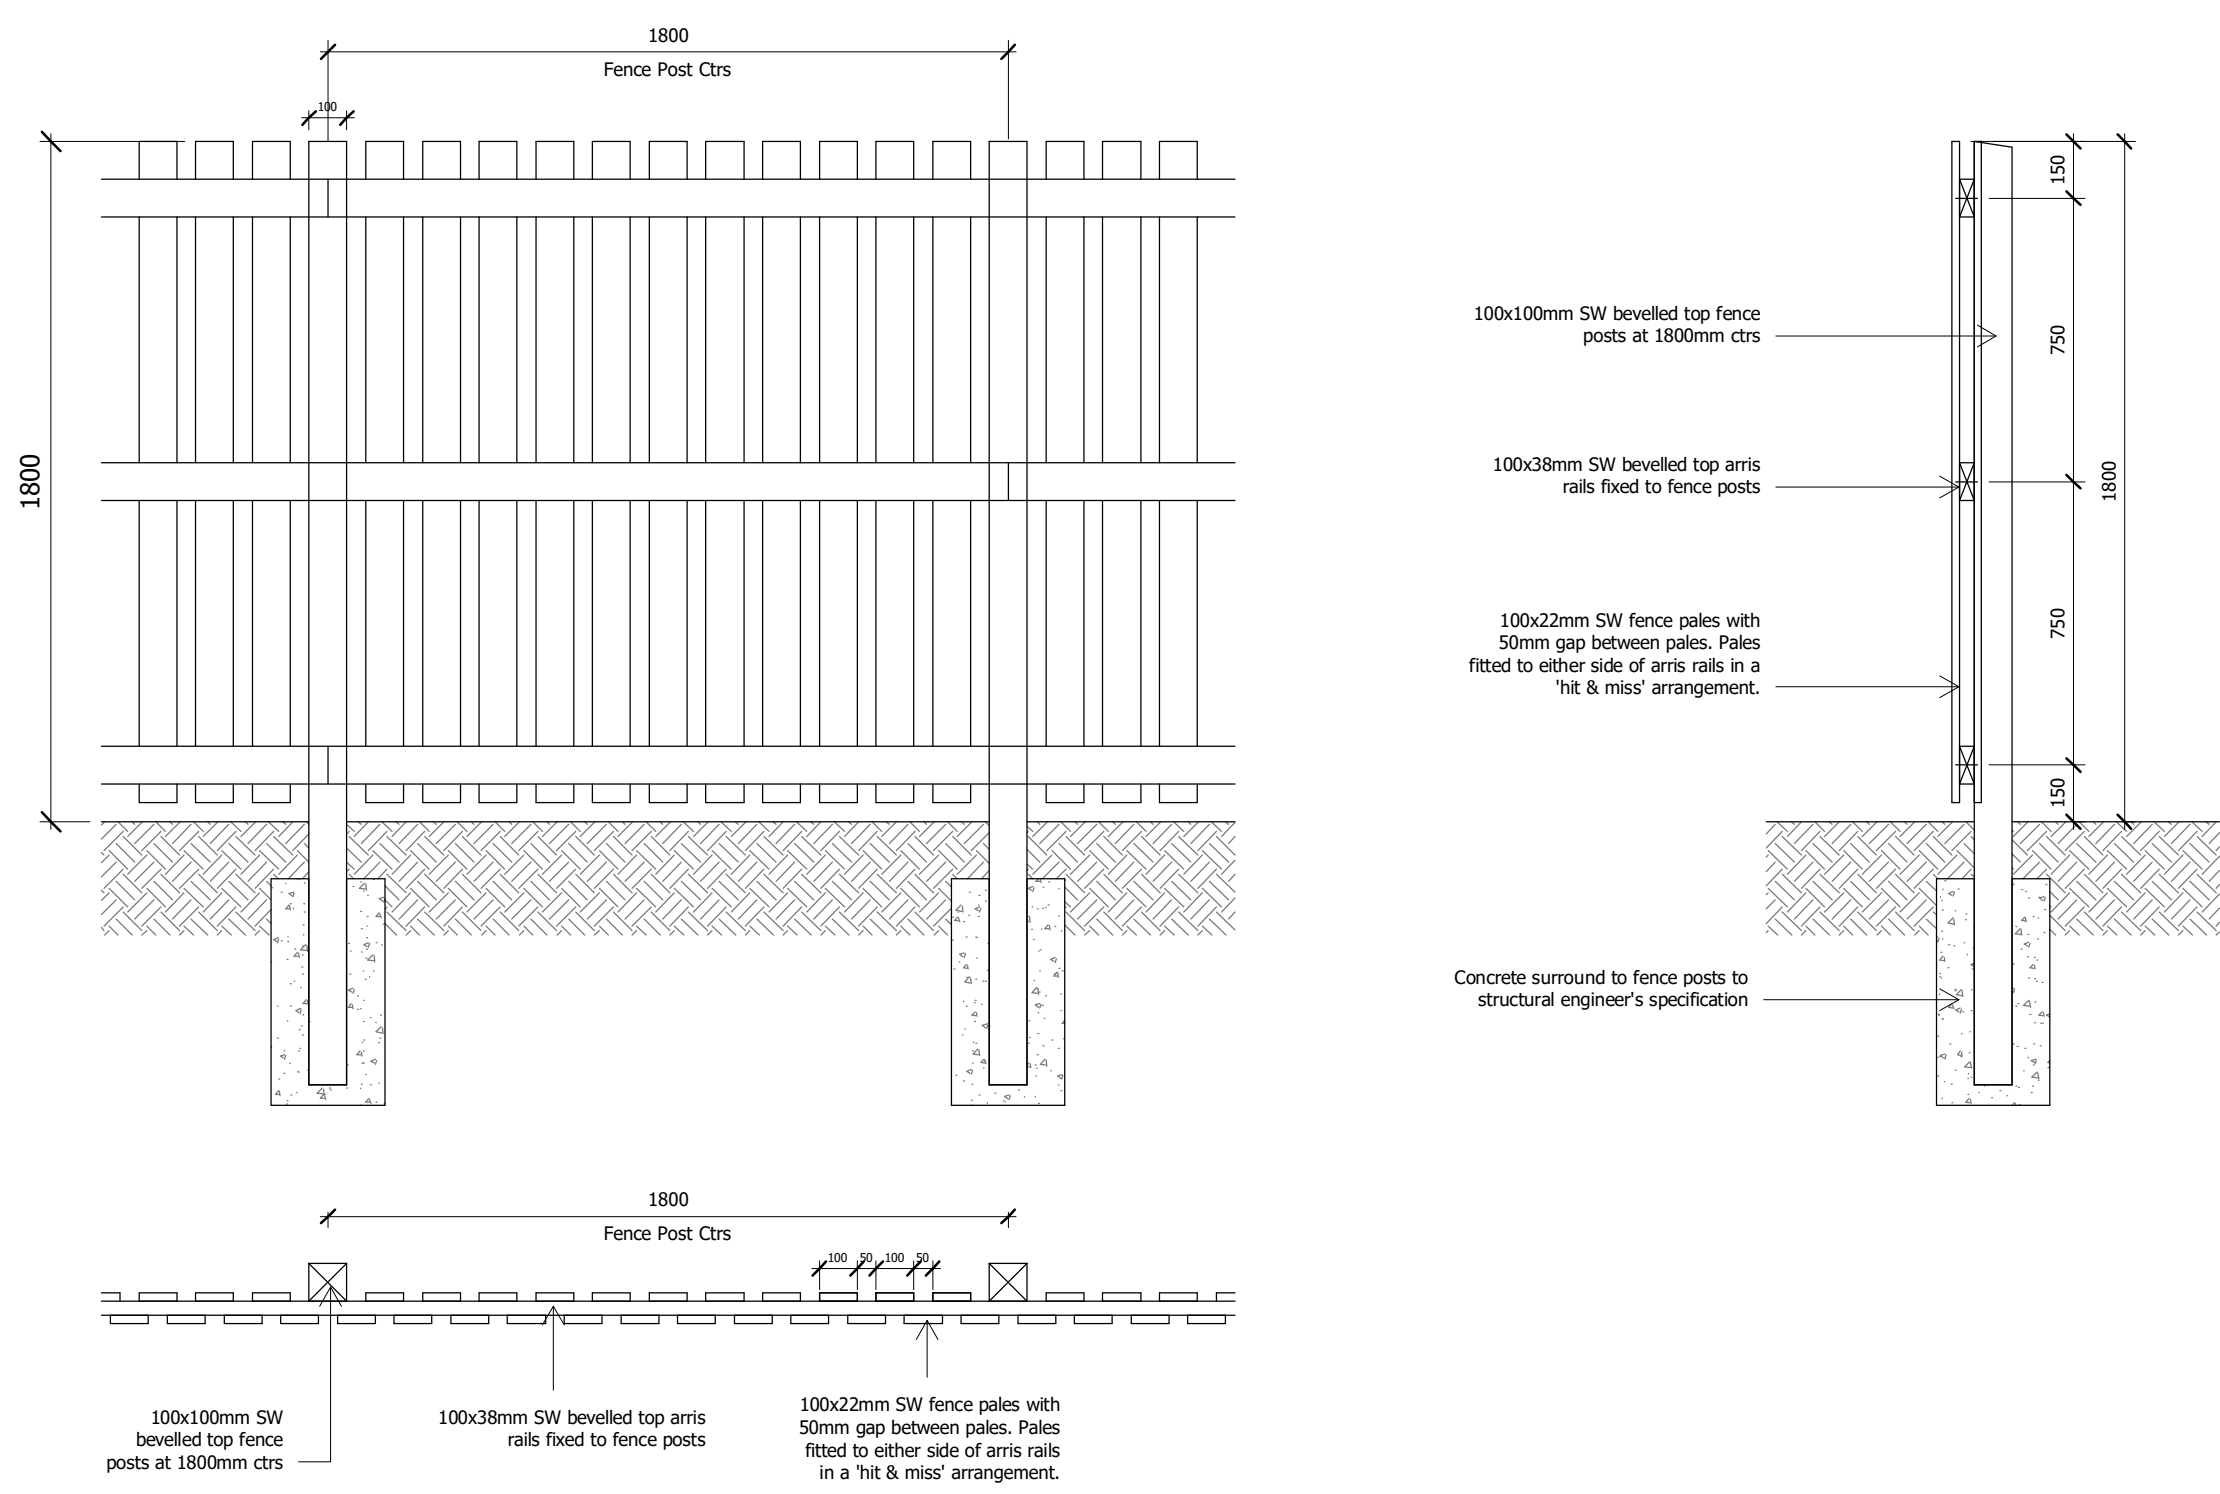


1 | 1.8m Timber Hit & Miss
1 : 20

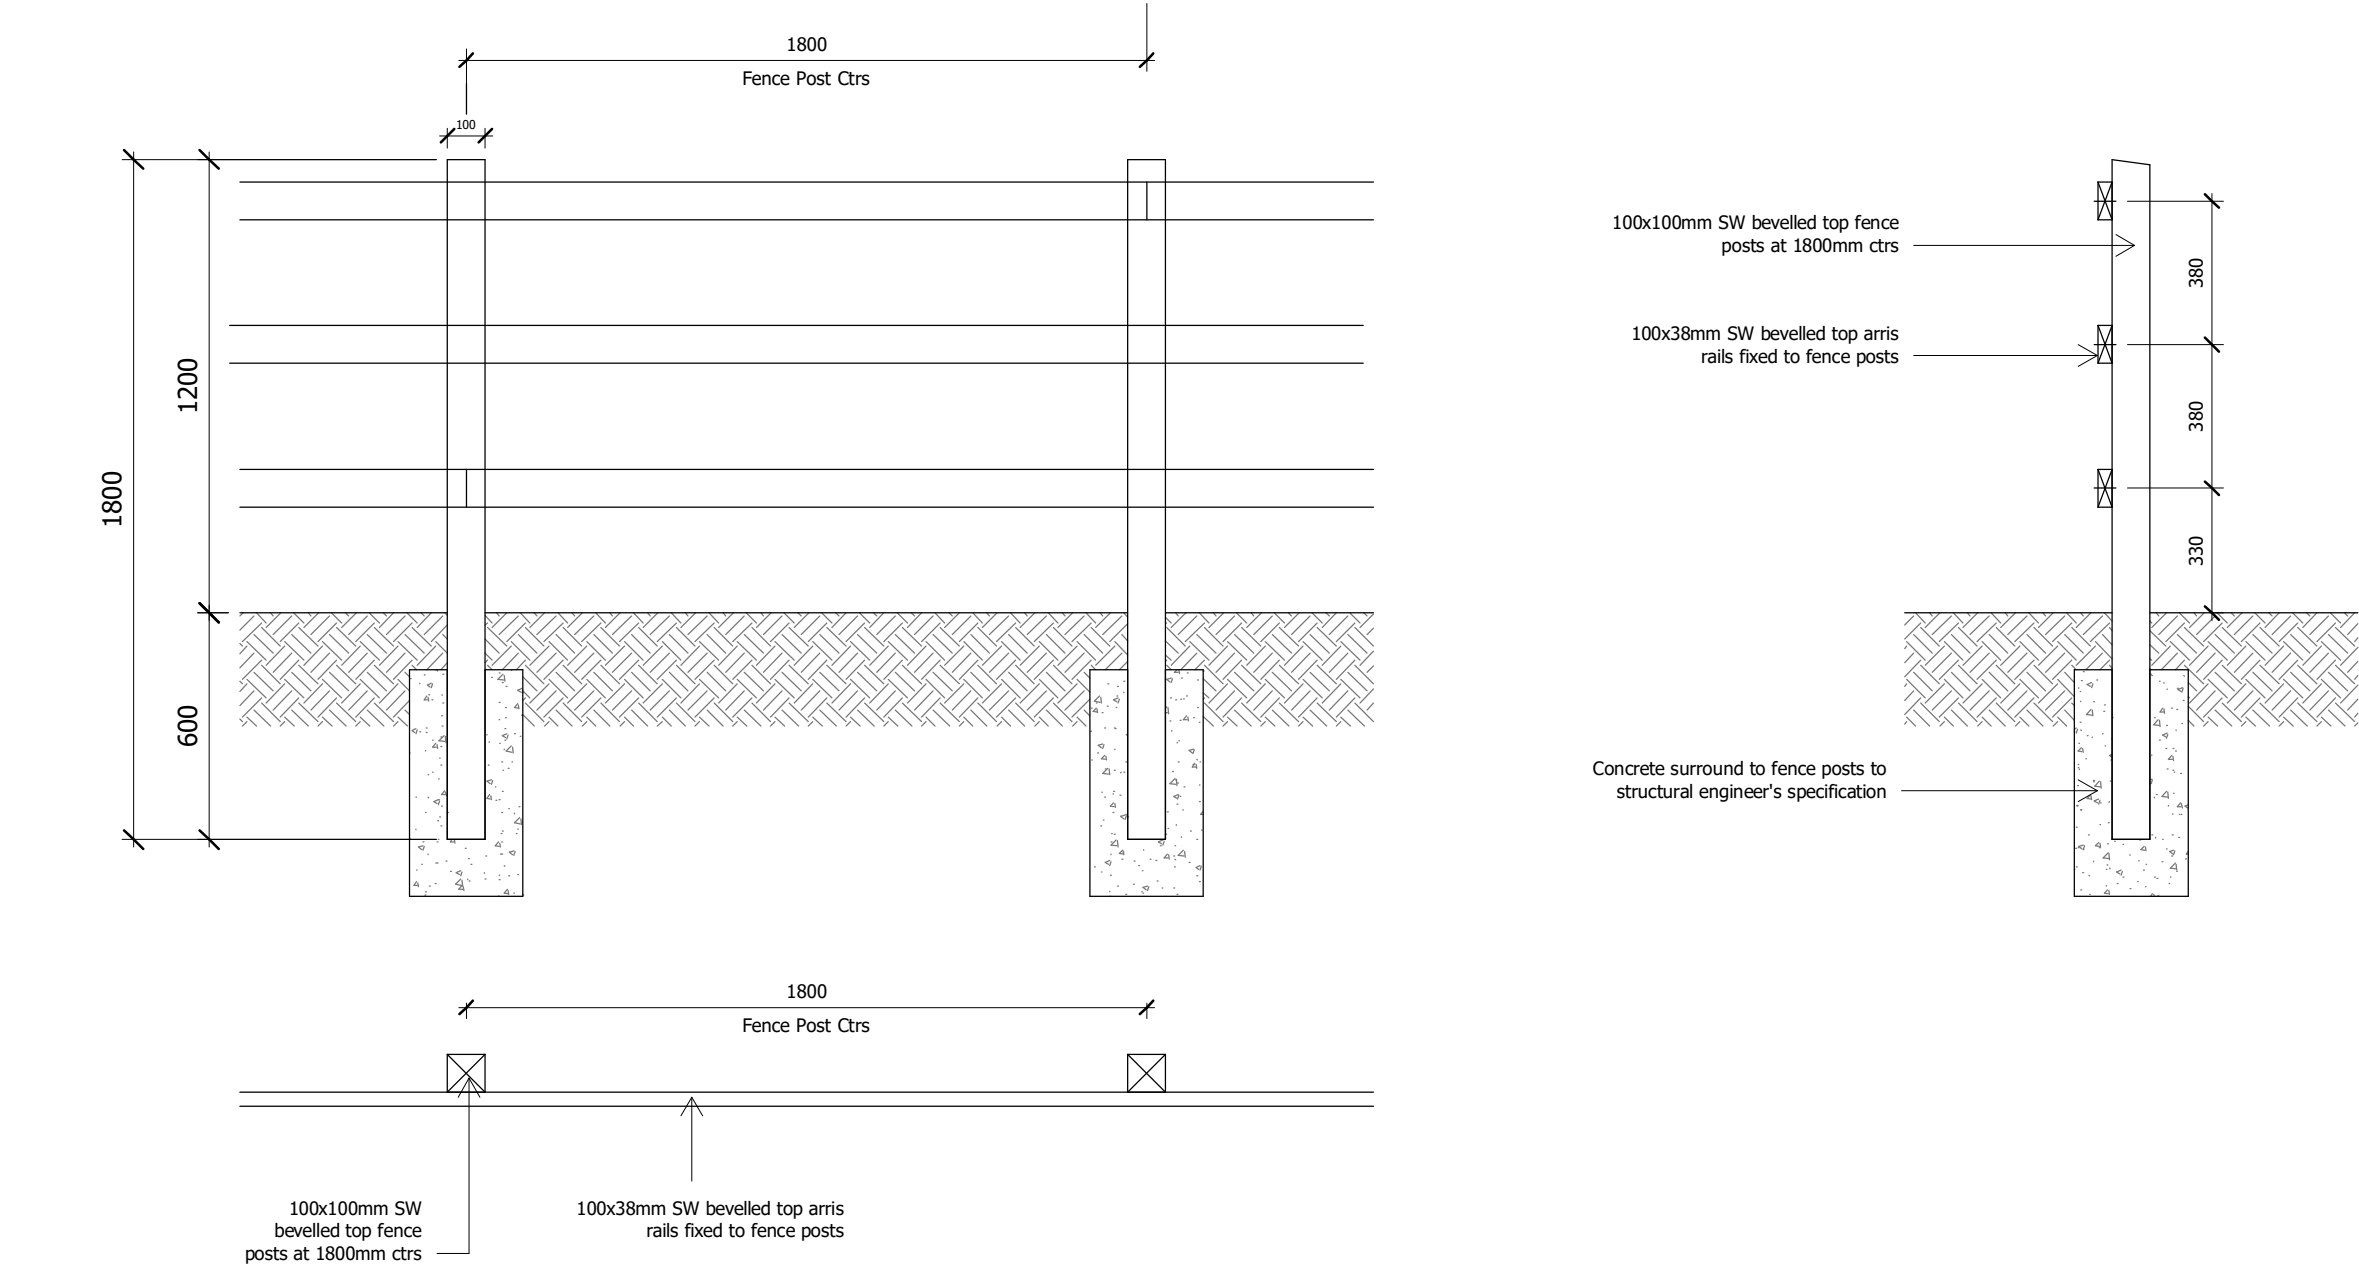


5 | 1.2m Post and Rail
1 : 20

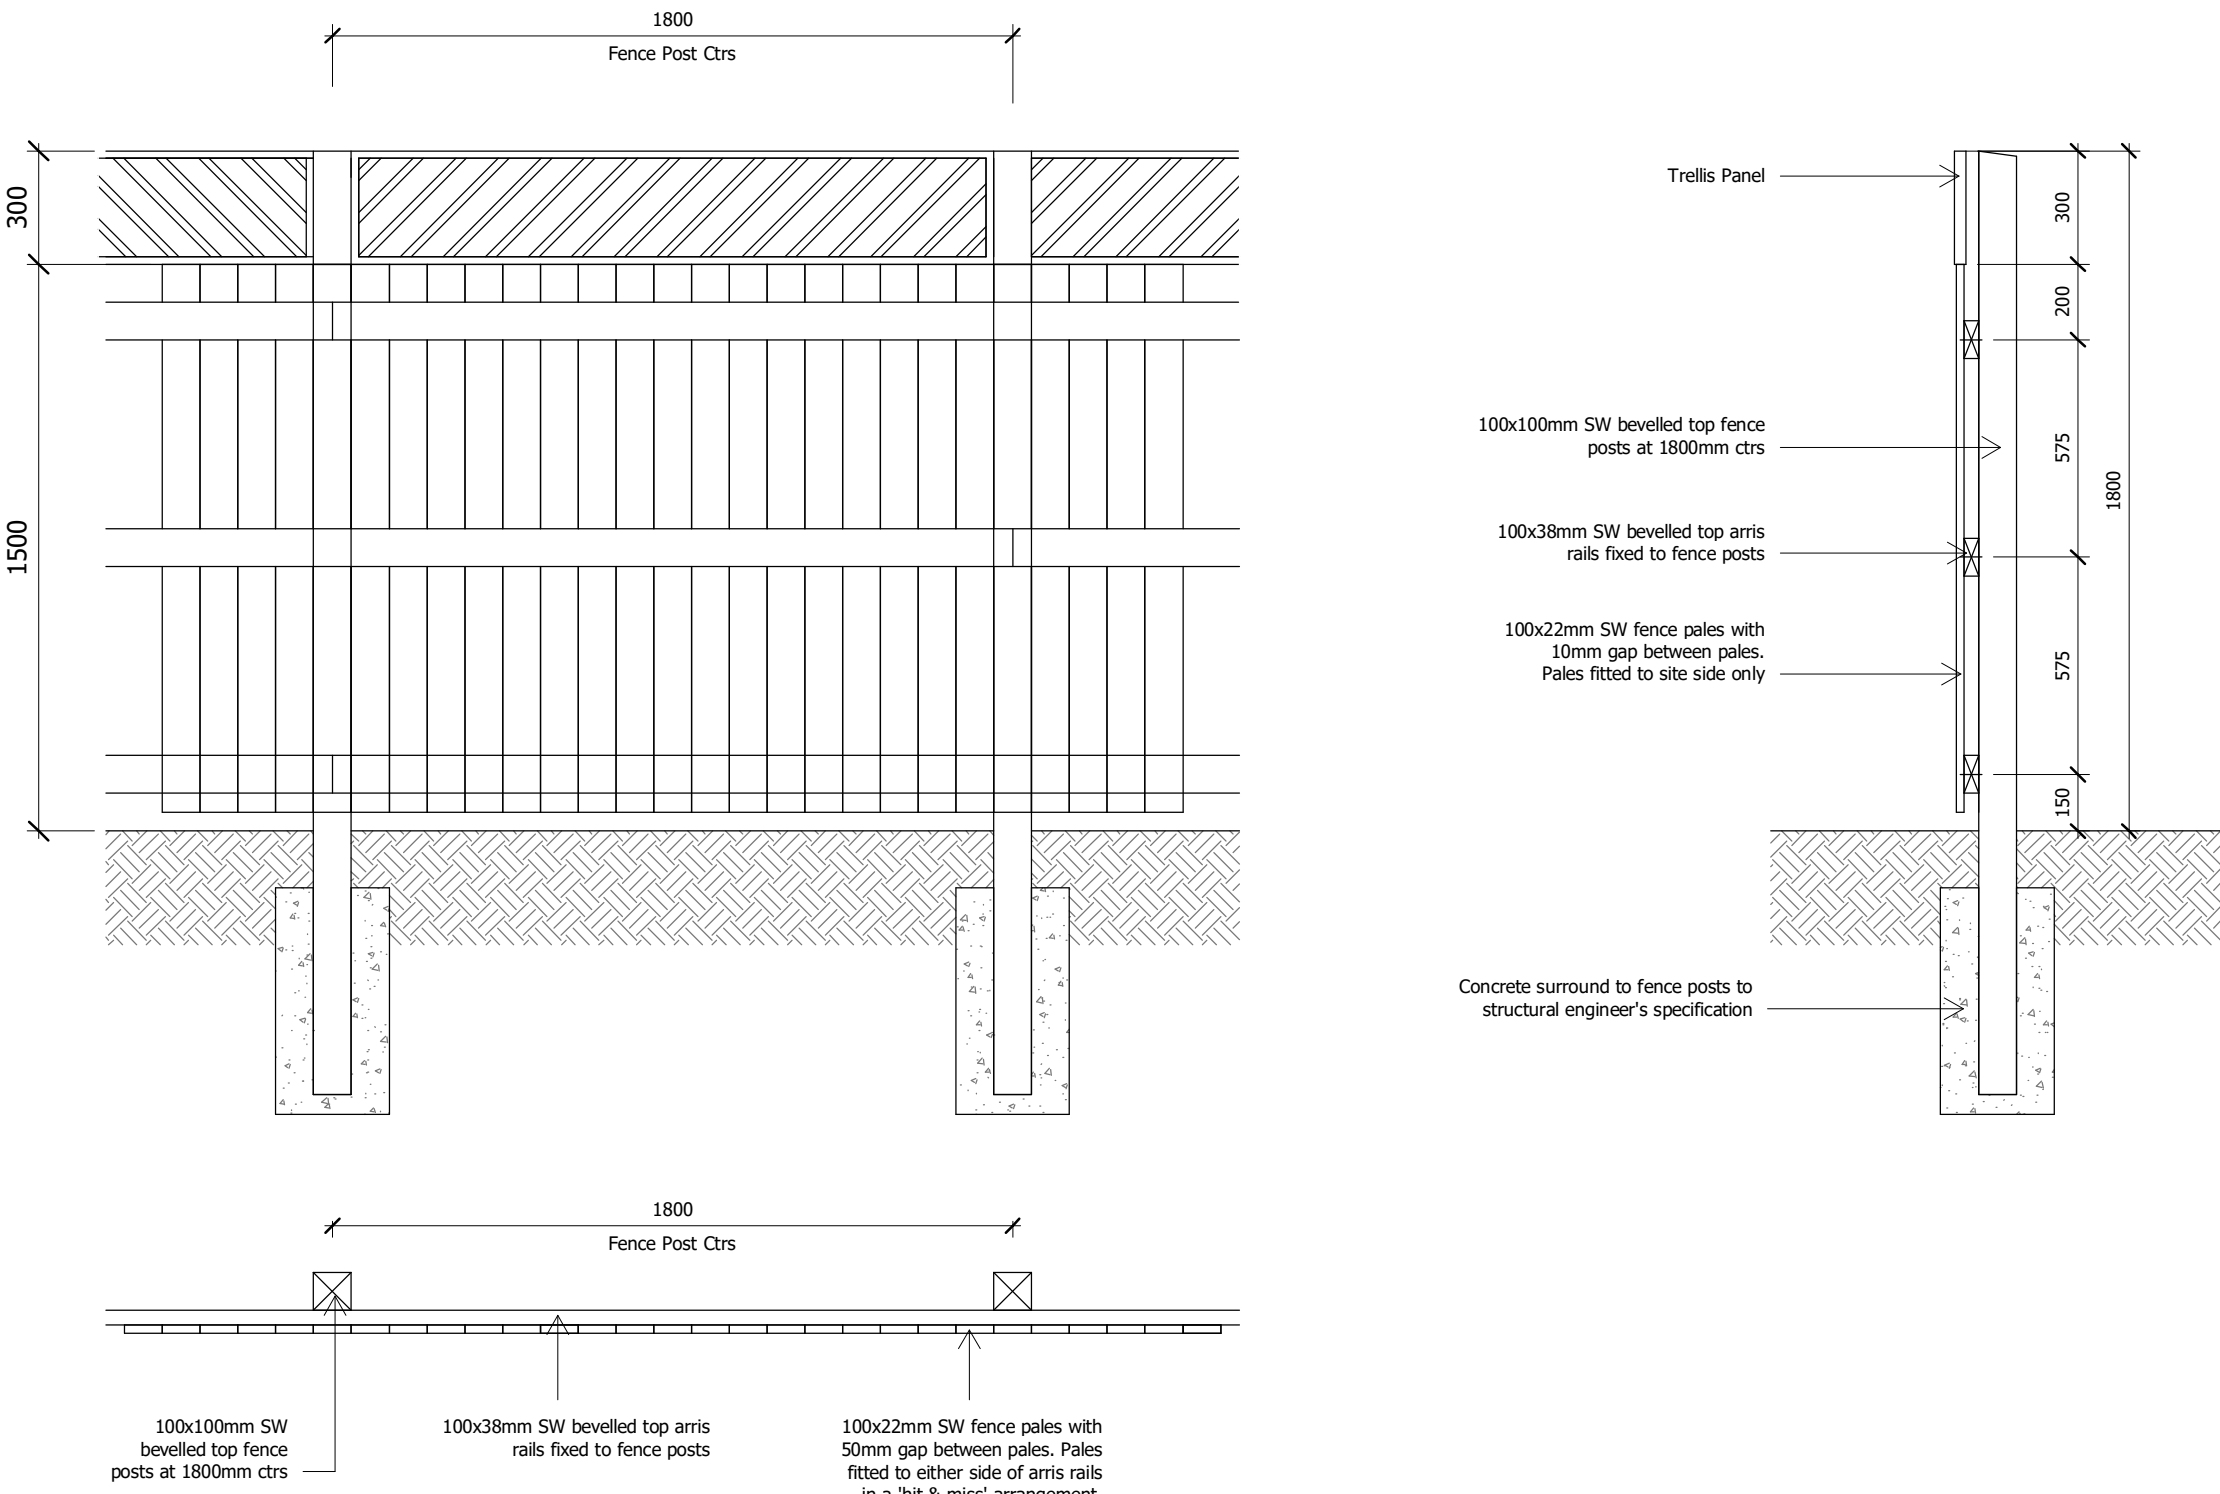


2 | 1.8m Timber Close Boarded inc. 300mm Trellis
1 : 20

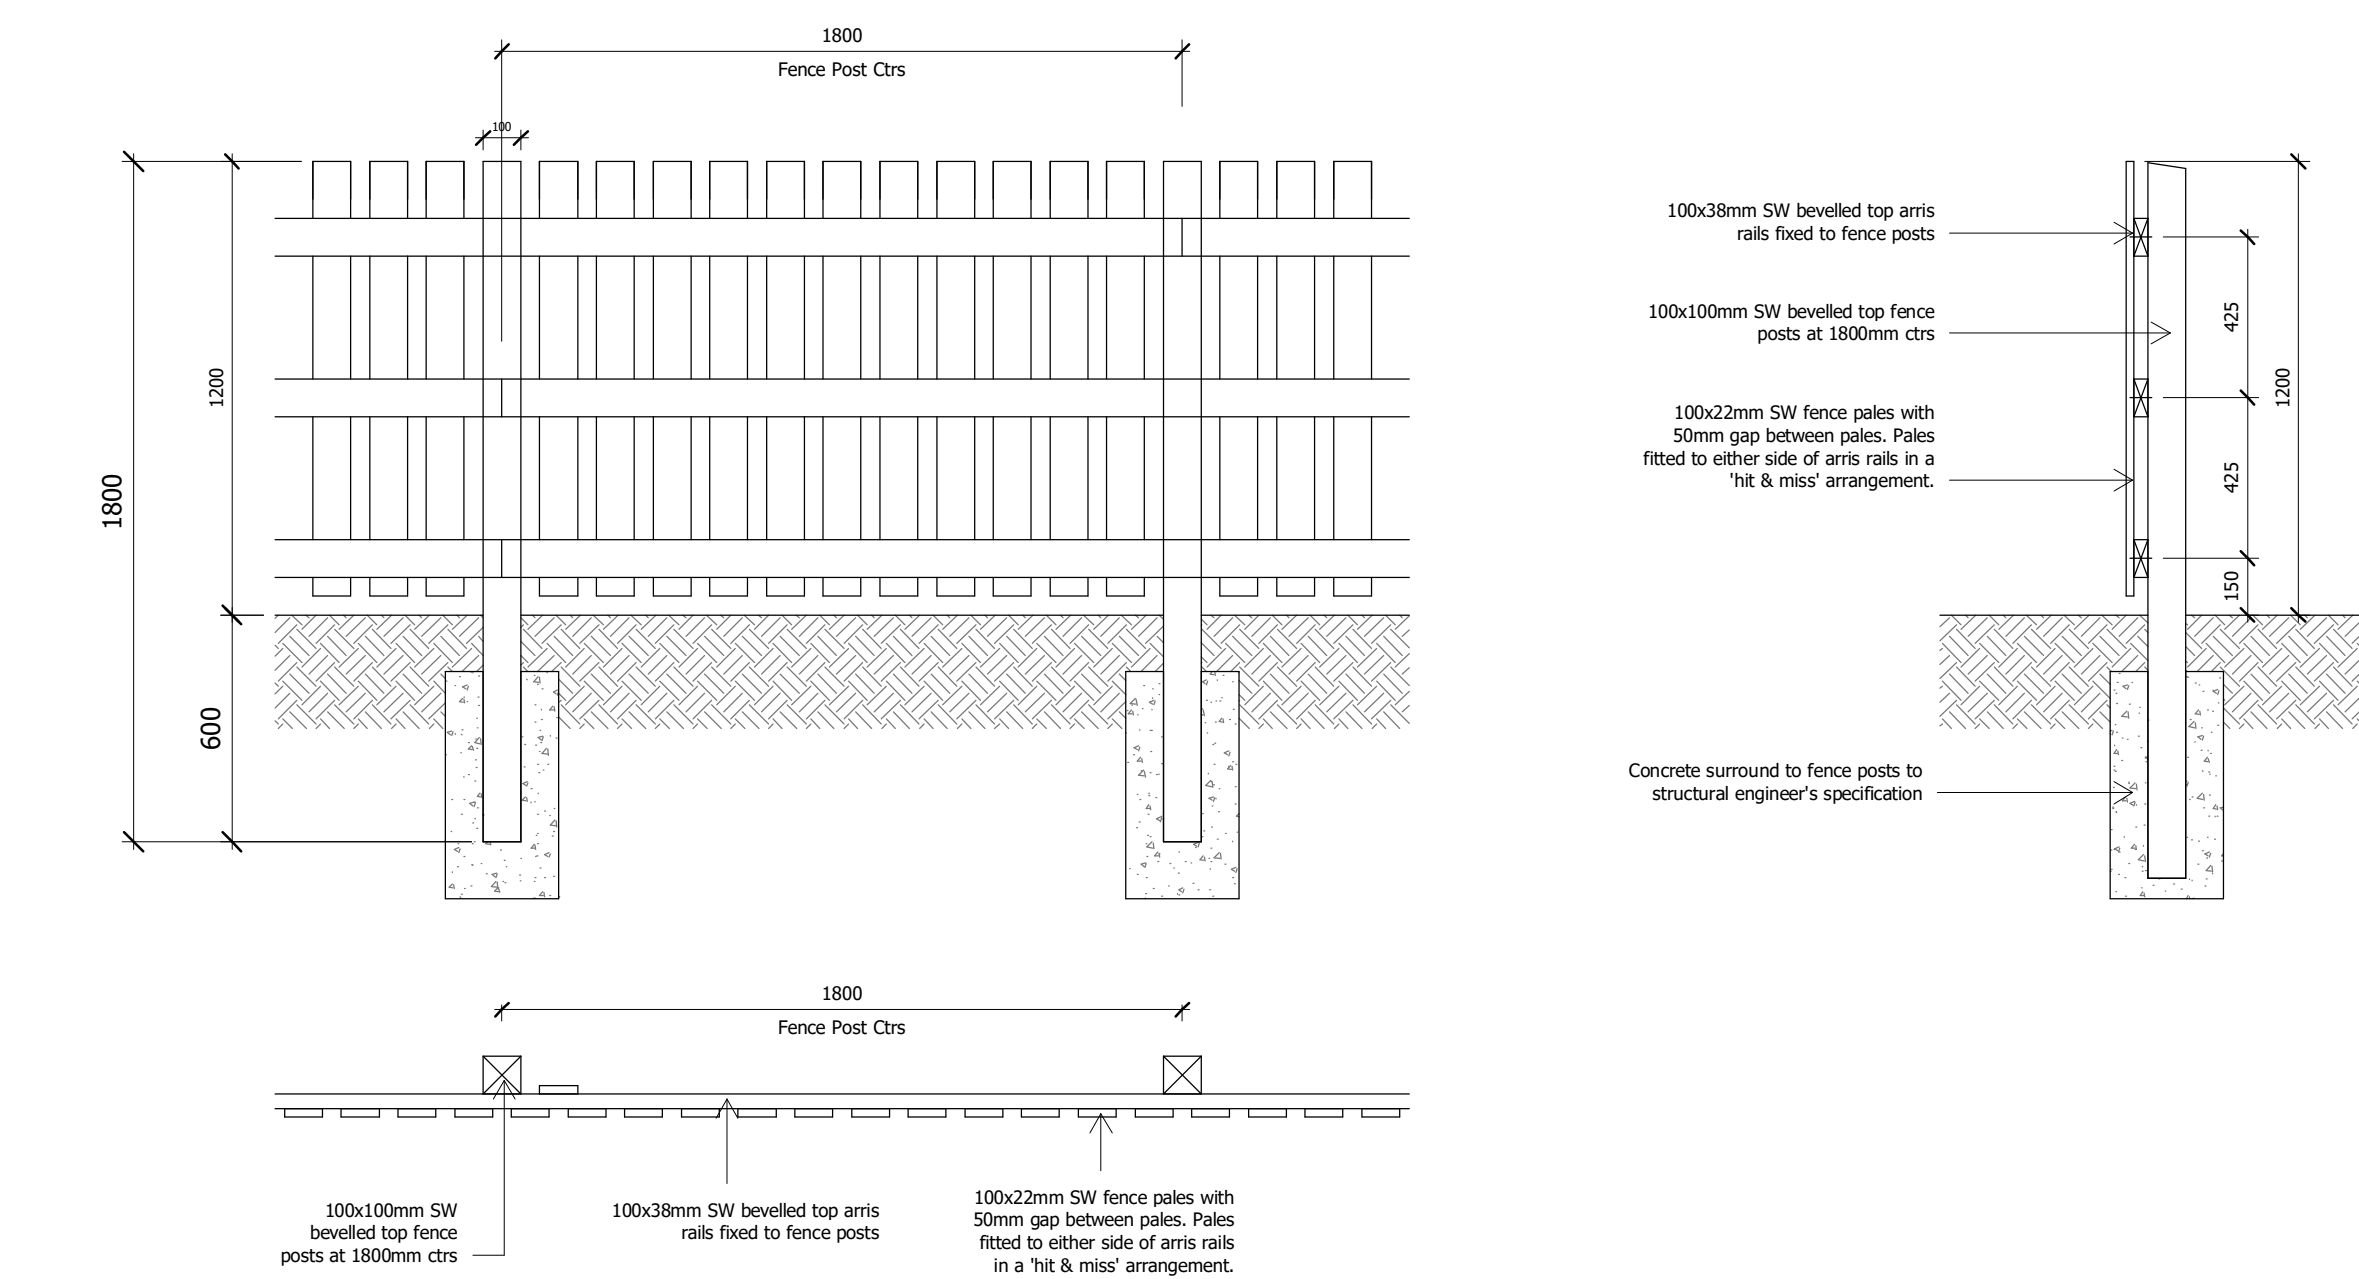


6 | 1.2m Timber Hit & Miss Single Sided
1 : 20

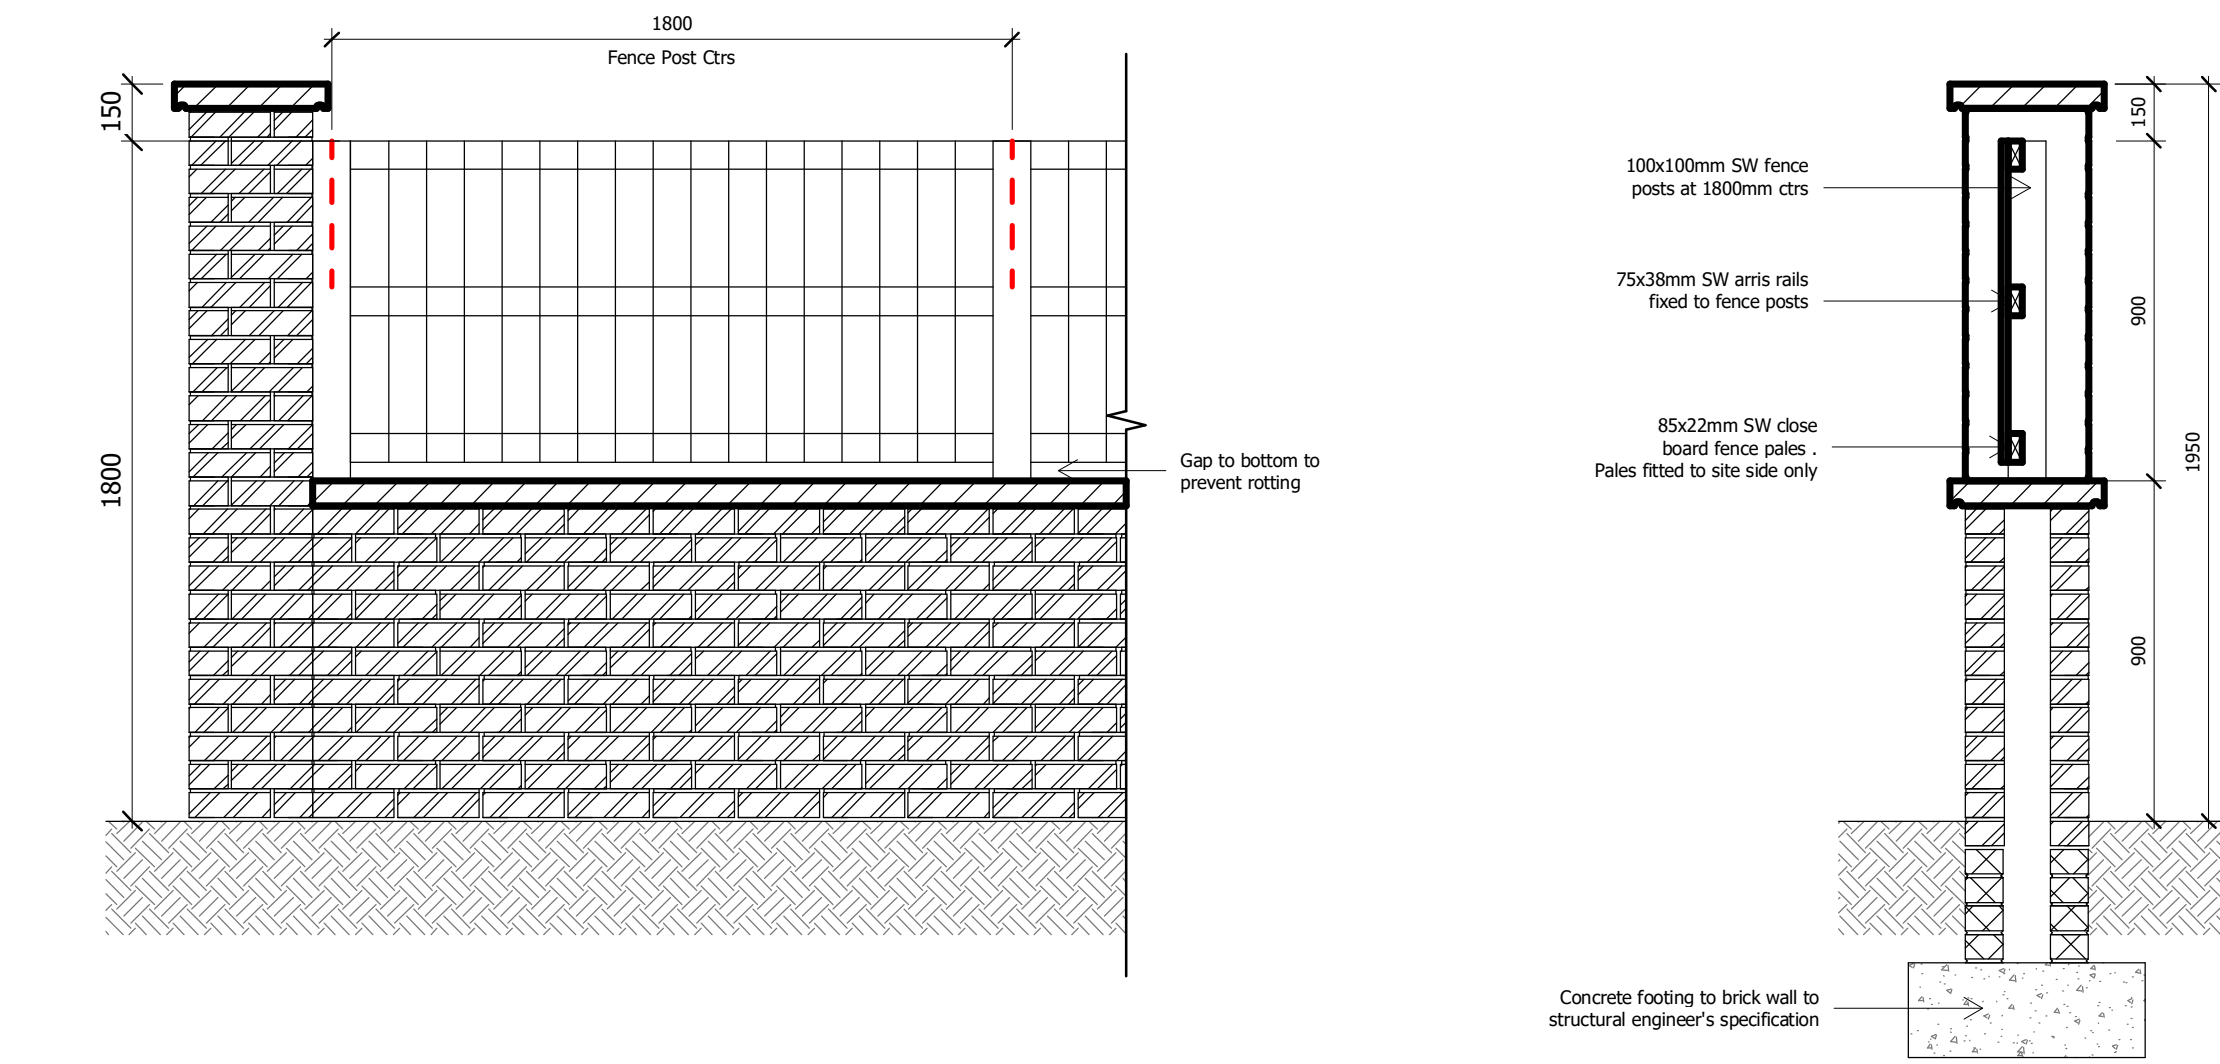


3 | 1.8m Masonry with Timber
1 : 20

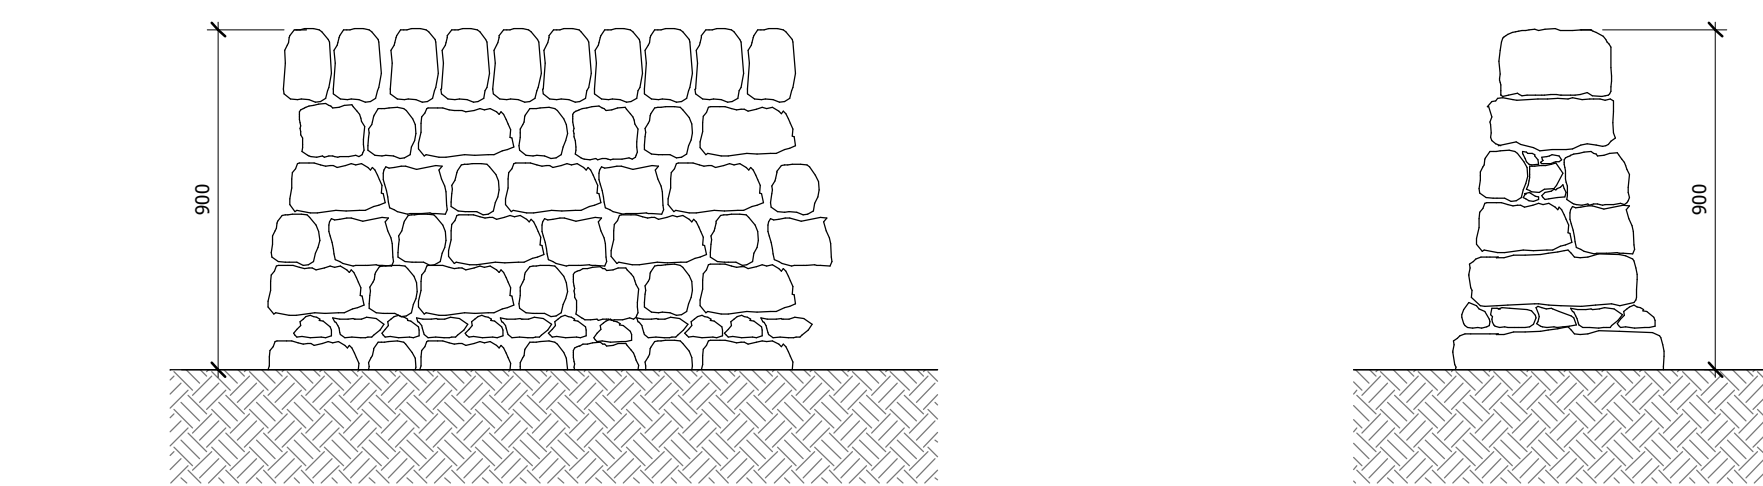

7 | 0.9m Stone Wall
1 : 20

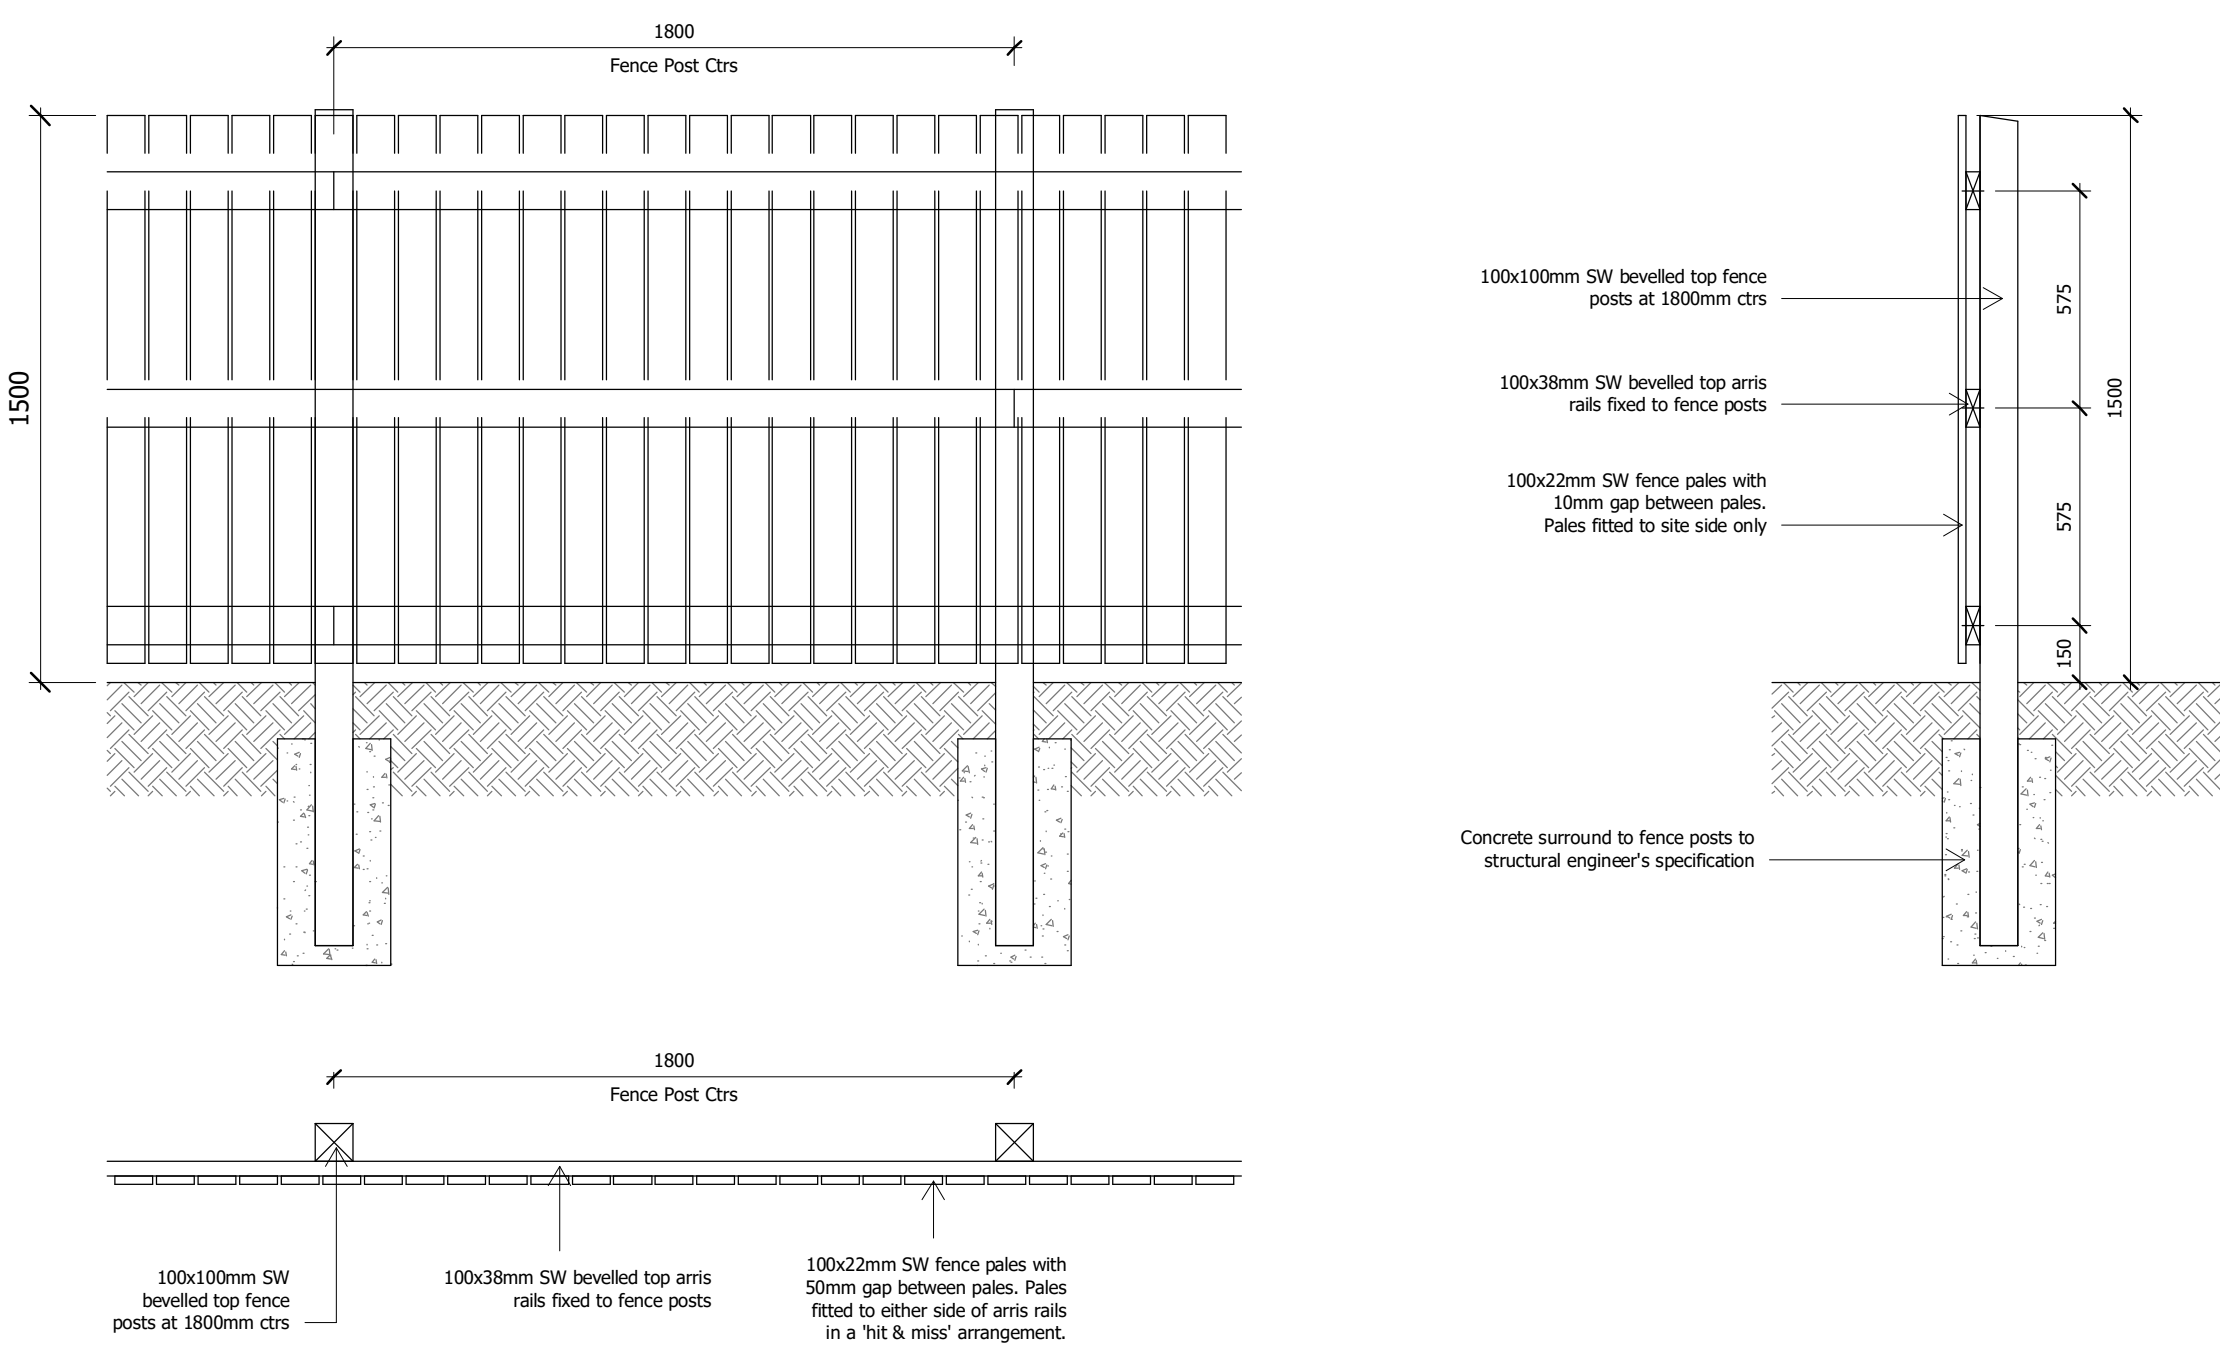

4 | 1.5m Timber Close Boarded
1 : 20

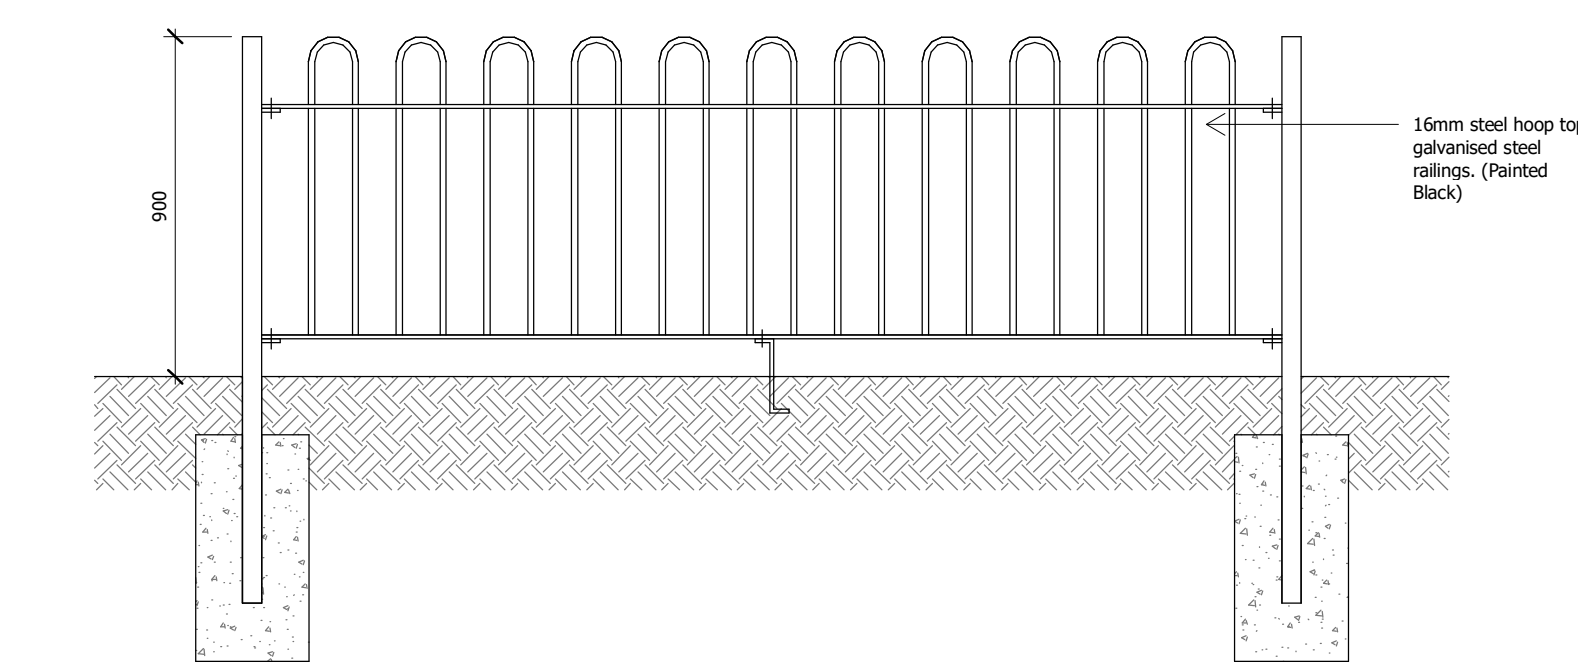

8 | 0.9m Hoop Top Rail
1 : 20

Rev: 1

Date: 08/11/23

Drawn: KK

Checked: DW

Scale: (A3)

Int. Job No: 4046-001

Information

Hollin Gate

Site Layout - Boundary Treatment Details

Location: Hollingworth Road Littleborough

Client: Vistry Partnerships

UPEB Originator Zone Level Type Role Series/Number

HOLL-WBA-SI-ZZ-DR-A-20_1034

Date: 08/11/23

Drawn: KK

Checked: DW

Scale: (A3)

Int. Job No: 4046-001

NATSON BATTY ARCHITECTS

Shires House, Shires Road

Guiseley, Leeds LS20 8EU

Leeds

T: 01943 876 665

E: enquiries@natsonbatty.com

W: www.natsonbatty.com

FUTURE BUILT

Note: Do not Scale from this drawing. All dimensions to be checked on site