
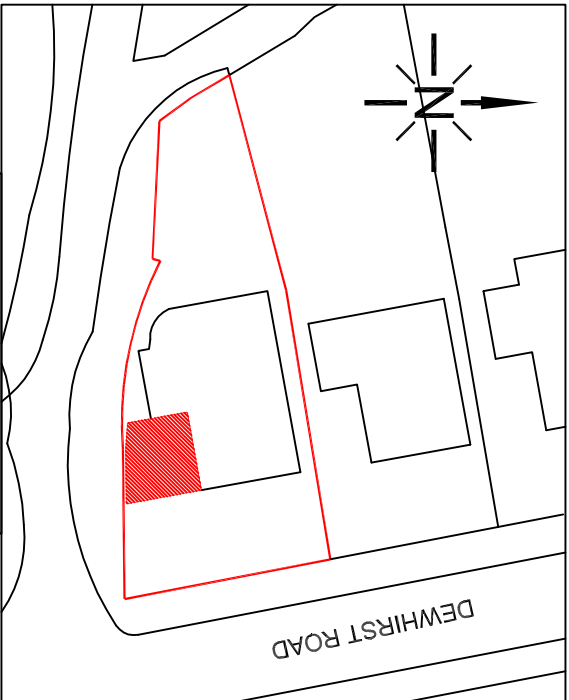
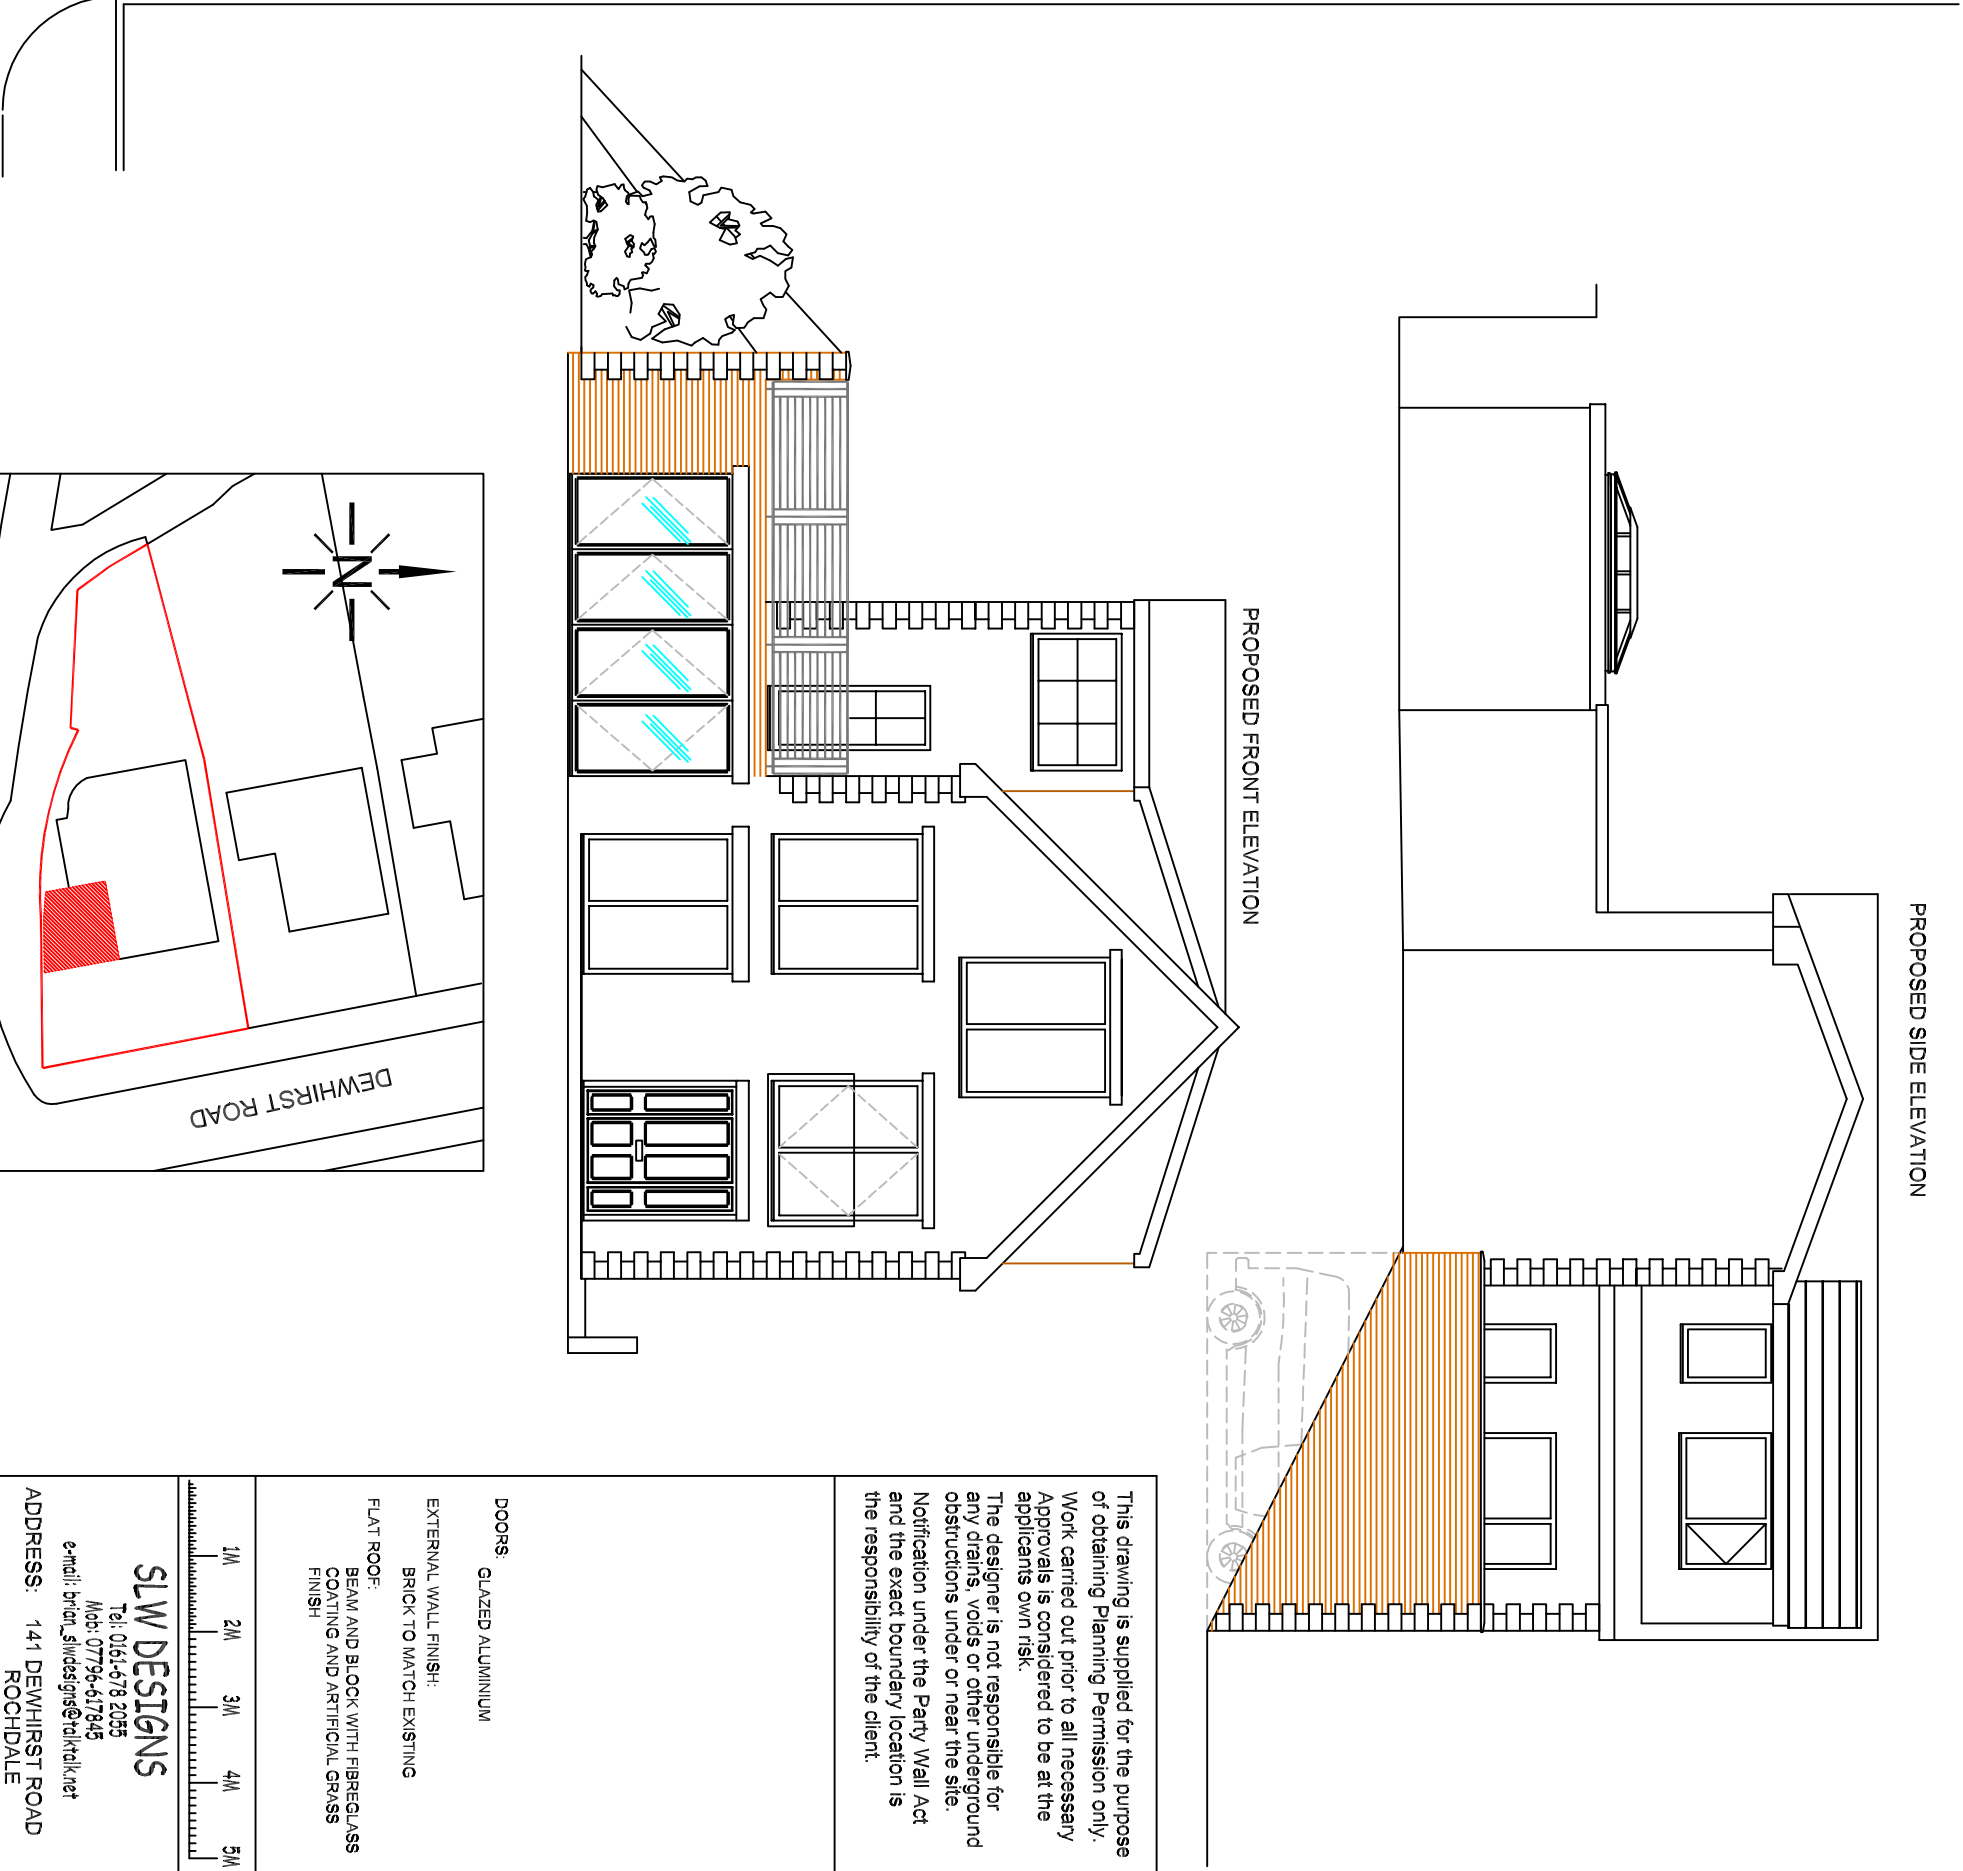


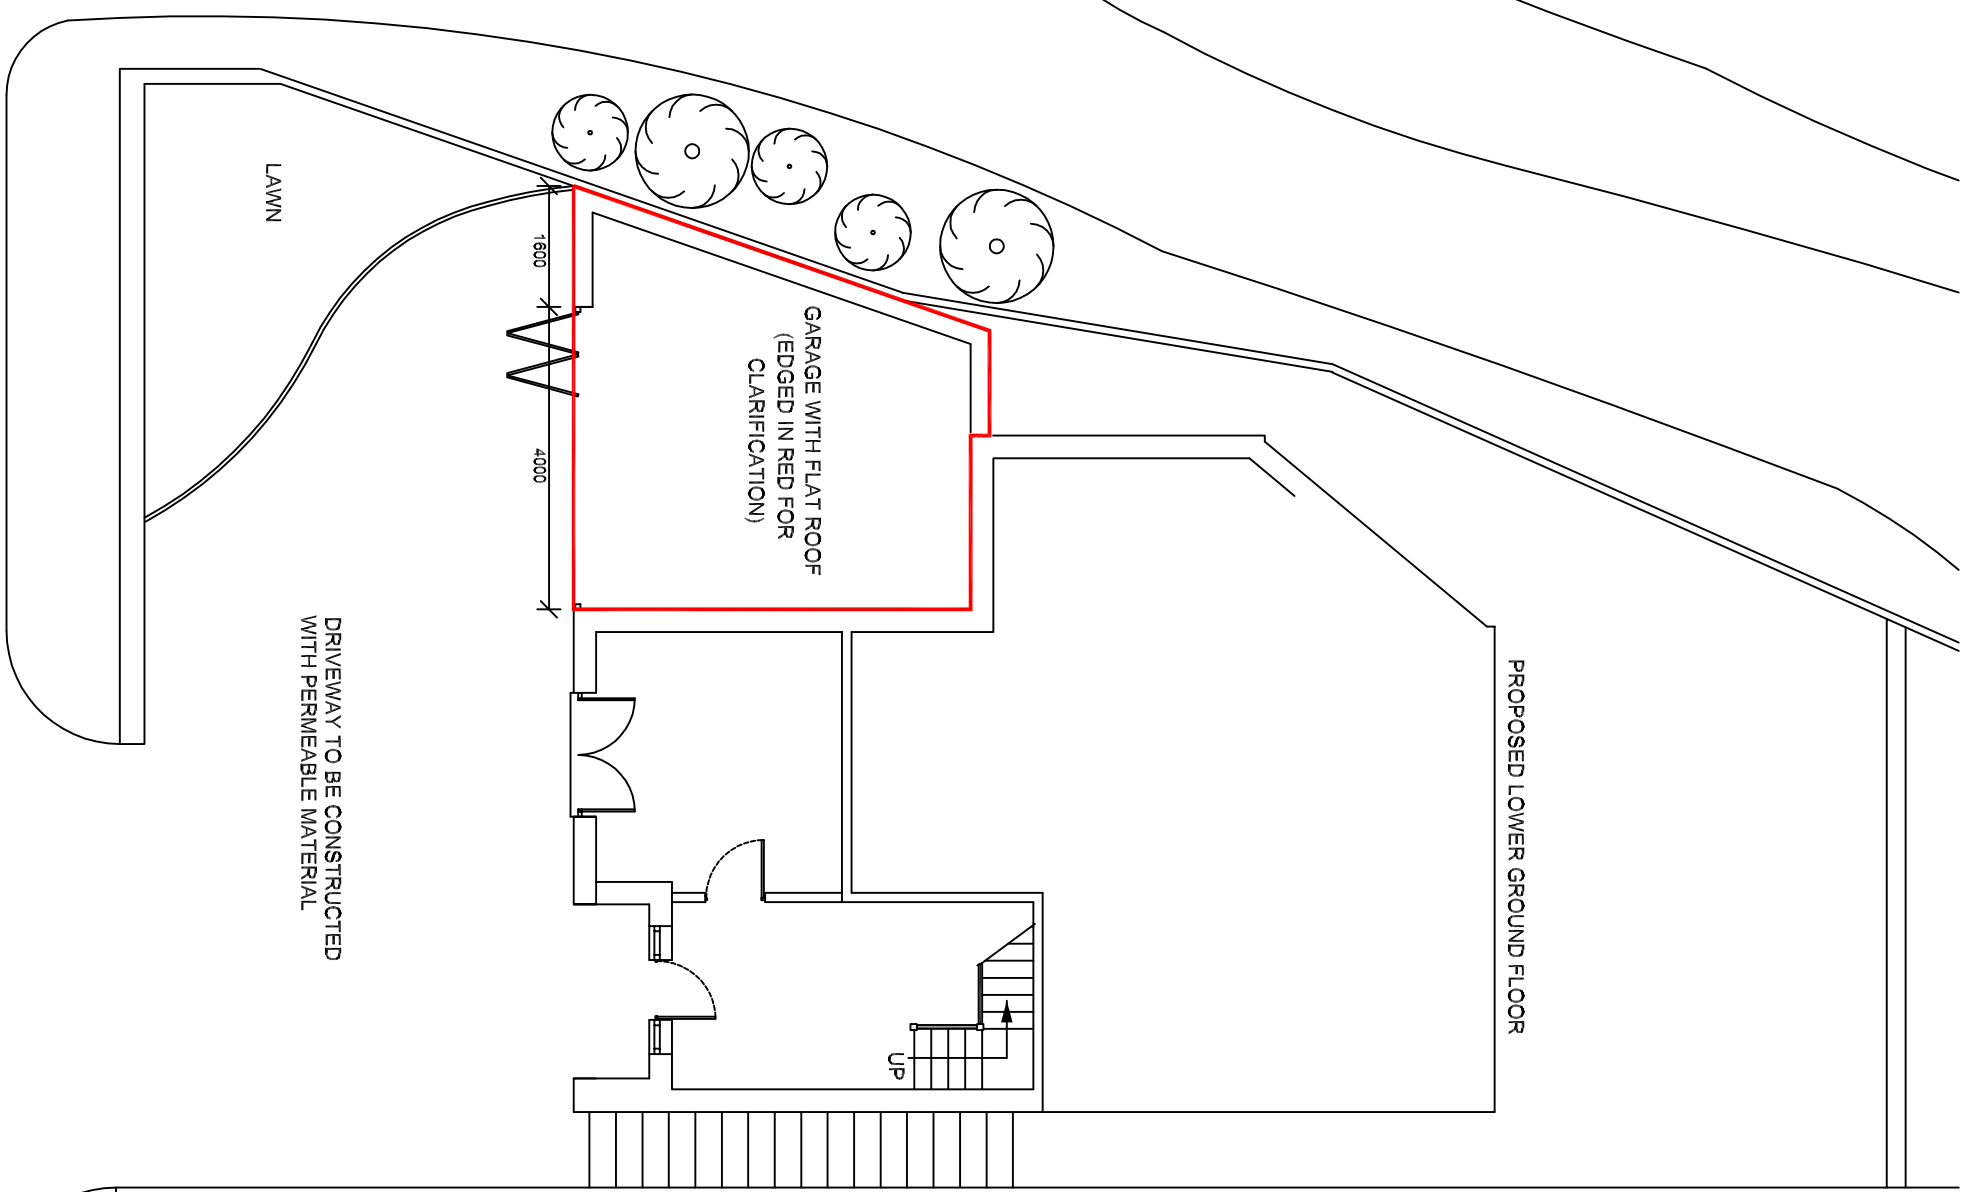

This drawing is supplied for the purpose of obtaining Planning Permission only. Work carried out prior to all necessary Approvals is considered to be at the applicants own risk. The designer is not responsible for any drains, voids or other underground obstructions under or near the site. Notification under the Party Wall Act and the exact boundary location is the responsibility of the client.

DOORS: GLAZED ALUMINIUM	EXTERNAL WALL FINISH: BRICK TO MATCH EXISTING
FLAT ROOF: BEAM AND BLOCK WITH FIBREGLASS COATING AND ARTIFICIAL GRASS FINISH	
1M 2M 3M 4M 5M	

SLW DESIGNS
Tel: 0161-678 2035
Mob: 07796-617945
e-mail: bricen_slwdesigns@talktalk.net

ADDRESS: 141 DEWHIRST ROAD
ROCHDALE
OL12 9TX

PROJECT: SINGLE STOREY
SIDE EXTENSION

DRAWING: SLW/CAB/02-PA

SCALE 1:100

DATE 25.08.2023