


Site Location Plan 1:500

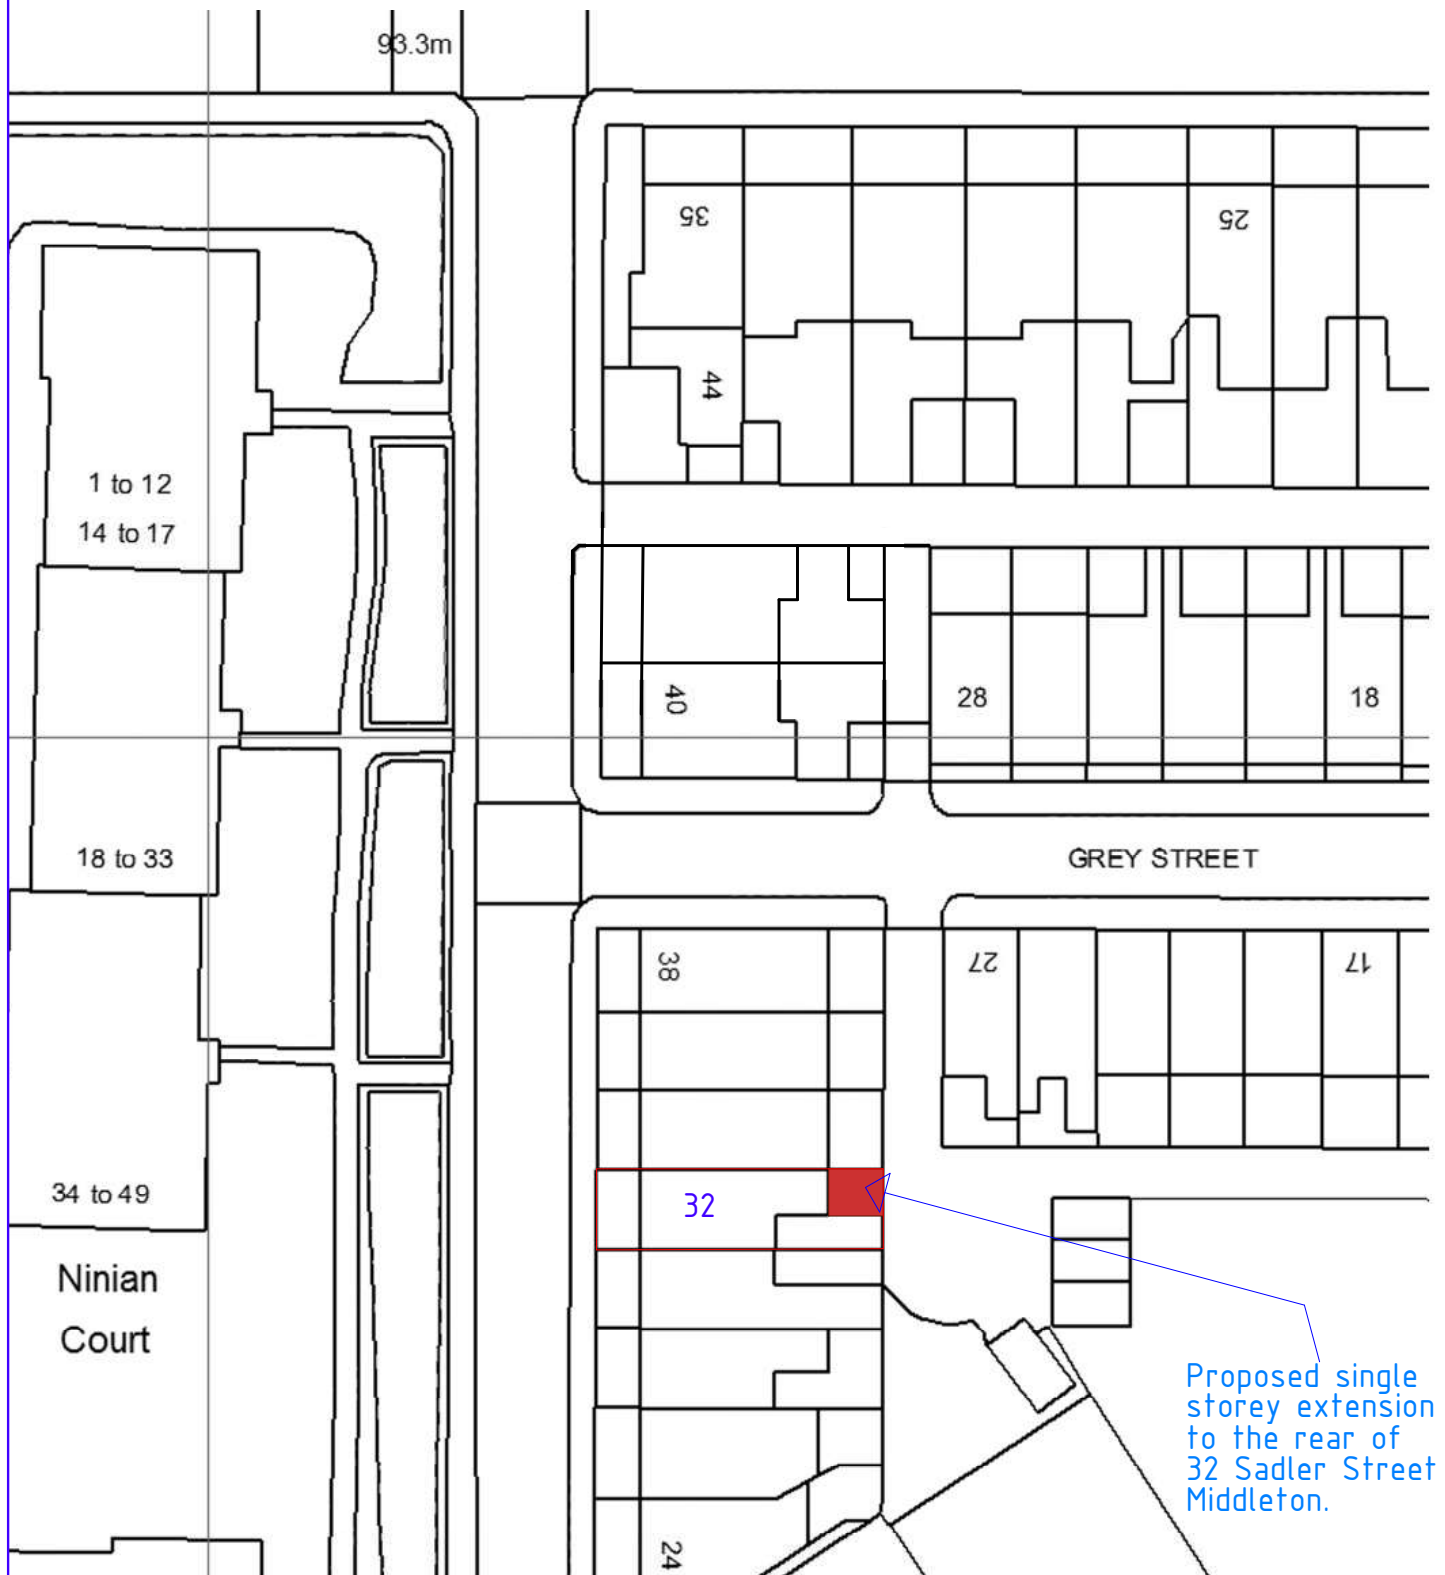

SITE ADDRESS:
32 Sadler Street
Middleton
Manchester
M24 5UJ

