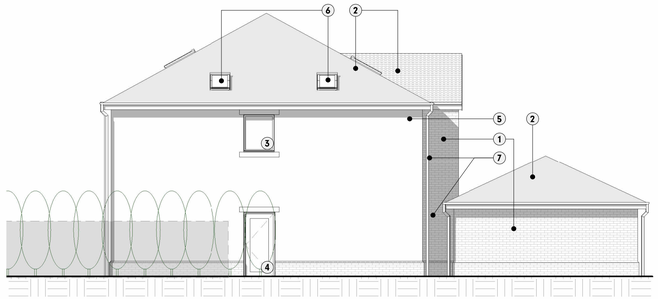
| NOTEBLOCK - ELEVATION MATERIAL LEGEND | | |
|---|---|---|
| **REF** | **DESCRIPTION** | **PRODUCT REF / COLOUR** |
| 1 | EXISTING BRICKWORK | |
| 2 | EXISTING TILES | CONCRETE INTERLOCKING TILES IN ANTHRACITE |
| 3 | EXISTING WINDOWS | UPVC WINDOWS IN BLACK ASH EFFECT |
| 4 | EXISTING DOOR | |
| 5 | EXISTING EXTERNAL WALL | K RENDER FINISH IN SOFT WHITE |
| 6 | EXISTING SKYLIGHT | |
| 7 | EXISTING DRAINWATER GOODS | |
| 8 | EXISTING GARAGE DOOR | |
| 9 | PROPOSED TILES | TO MATCH EXISTING |
| 10 | PROPOSED SKYLIGHT | |
| 11 | PROPOSED WINDOW | TO MATCH EXISTING |
| 12 | PROPOSED DOOR | TO MATCH EXISTING |
| 13 | PROPOSED BRICKWORK | TO MATCH EXISTING |
| 14 | PROPOSED DRAINWATER GOODS | TO MATCH EXISTING |



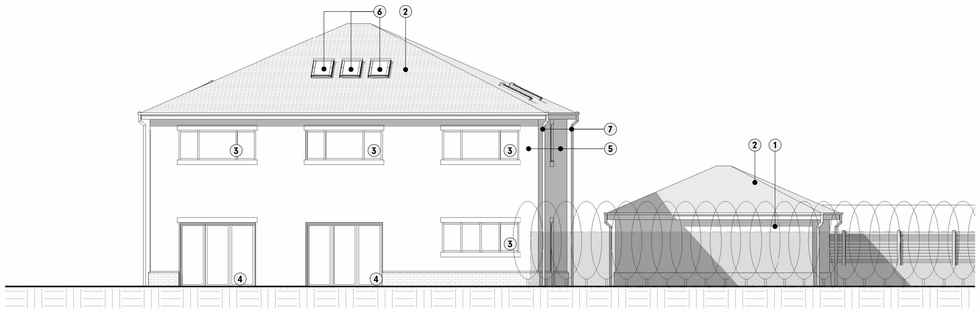

## Existing Elevation 1

1 : 100



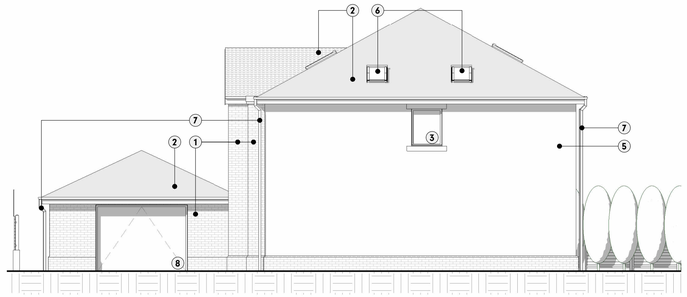

## Existing Elevation 2

1 : 100




## Existing Elevation 3

1 : 100




## Existing Elevation 4

1 : 100

0 2 4 6

SCALE 1 : 100

Status:

# PLANNING

| Ref | Hazard Identification | | Date |
|---|---|---|---|

| | | | |
|---|---|---|---|
| | | | |
| | | | |
| | | | |
| | | | |
| | | | |
| | | | |
| P1 | ANNEX PLANNING | AU | 13.02.2025 |
| Ref | Revision | By | Date |

This drawing is © Architecture Unknown Limited and is not to be copied, reproduced or re-distributed either in whole or in part without the prior written permission of the originator.

The originator shall have no responsibility for any liability, loss, cost, damage or expense arising from or relating to any use of this document other than for its intended purpose on this project.

This drawing shall be read in conjunction with all other relevant drawings, specifications and associated documentation. Any discrepencies, errors or omissions are to be reported to the originator before proceeding with work.

All dimensions are to be checked on site by the contractor prior to proceeding with any work.

AU?

The Royal Mills, M4 5BA, Manchester
architectureunknown.co.uk
info@architectureunknown.co.uk
0789 401 2780

Sheet:
EXISTING ELEVATIONS

Client:
MARCEL DUFFY

Project:
1 RAMSDEN HOUSE, M24 1ZB

| Drawn by: | Date: | Size: |
|---|---|---|
| PS | NOV 2023 | A1 |
| Checked by: | Date: | |
| DK | FEB 2025 | |
| Scale: | Drawing no. | Rev: |
| 1 : 100 | 22.128.401 | P1 |