
© MARTIN OSBORNE DESIGN SERVICES LTD
(Registered Company No. 8800118)

NOTES:

1. DO NOT SCALE FROM DRAWING

2. ALL DIMENSIONS IN MILLIMETRES

3. TO BE READ IN CONJUNCTION WITH ALL OTHER RELEVANT DRAWINGS, CALCULATIONS, SPECIFICATIONS ETC.

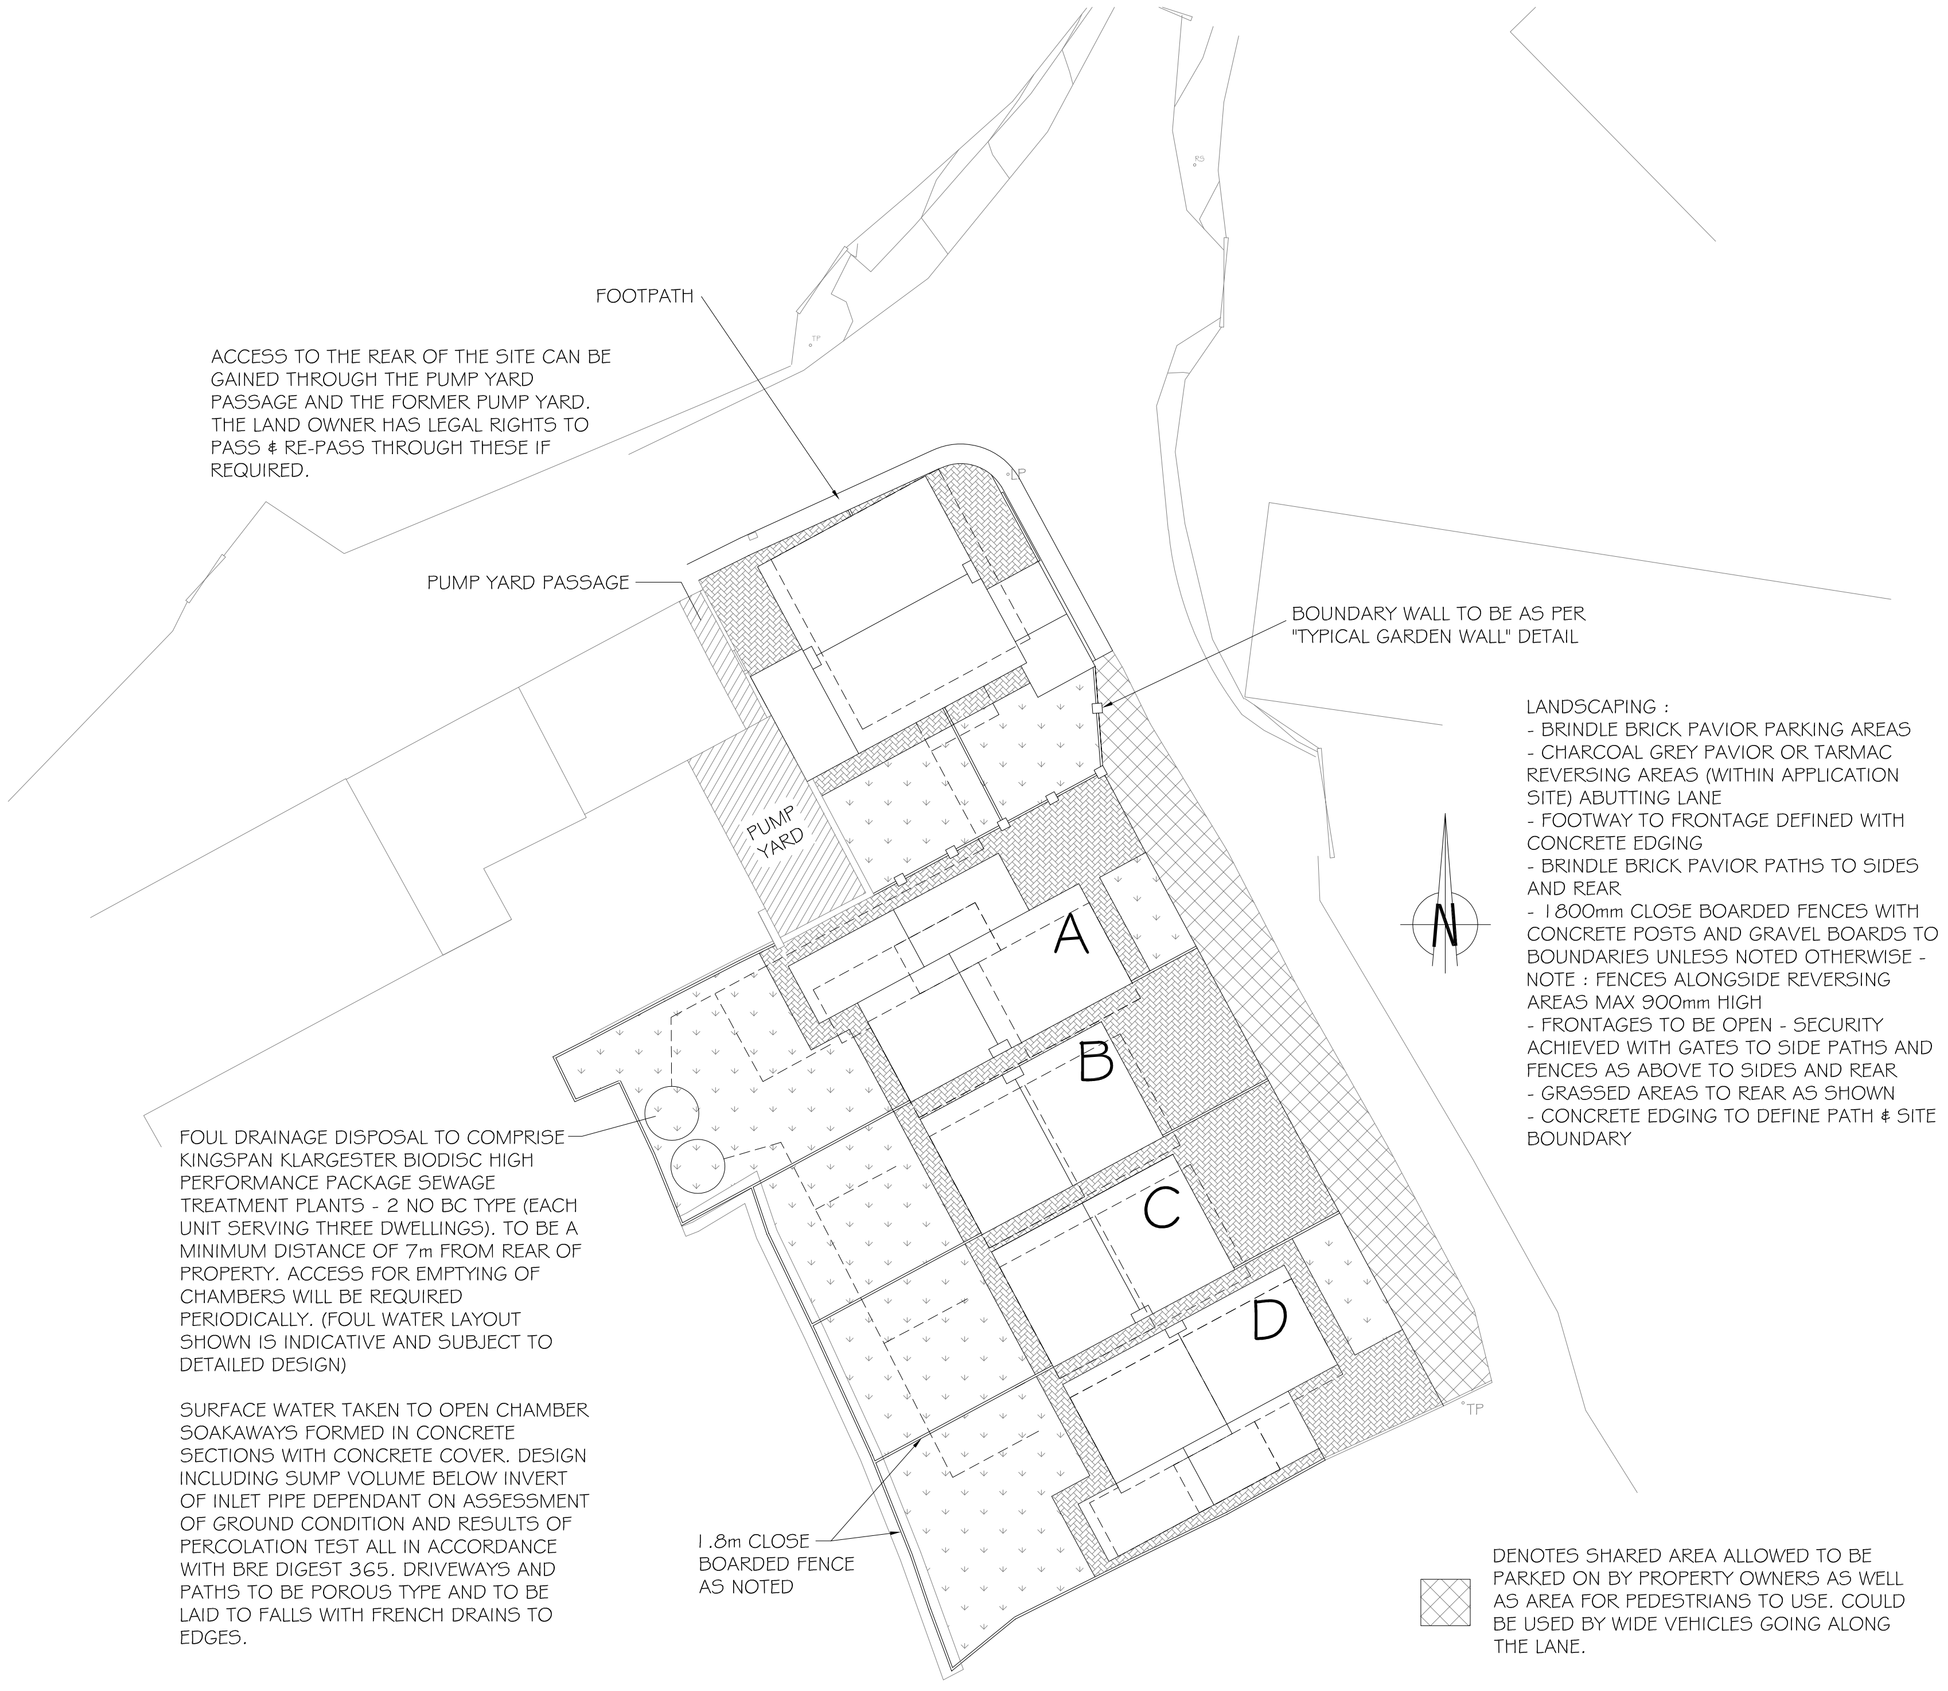


PROPOSED SITE LAYOUT
(scale 1:200)

DENOTES SHARED AREA ALLOWED TO BE PARKED ON BY PROPERTY OWNERS AS WELL AS AREA FOR PEDESTRIANS TO USE. COULD BE USED BY WIDE VEHICLES GOING ALONG THE LANE.


DENOTES OUTLINE OF HOUSE LOCATION FROM ACCEPTED OUTLINE PLANNING PERMISSION FROM 2014

DENOTES BLOCK PAVED AREAS

DENOTES LANDSCAPE AREAS

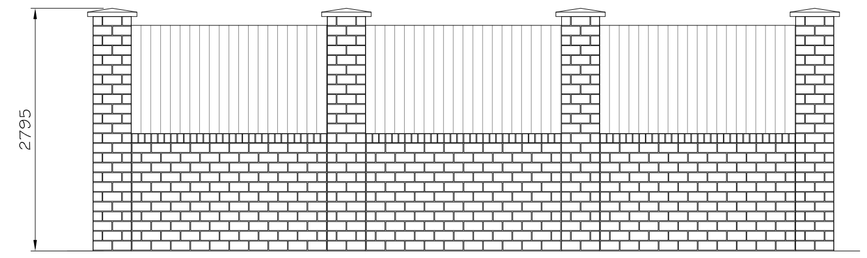

TYPICAL GARDEN WALL
(scale 1:50)

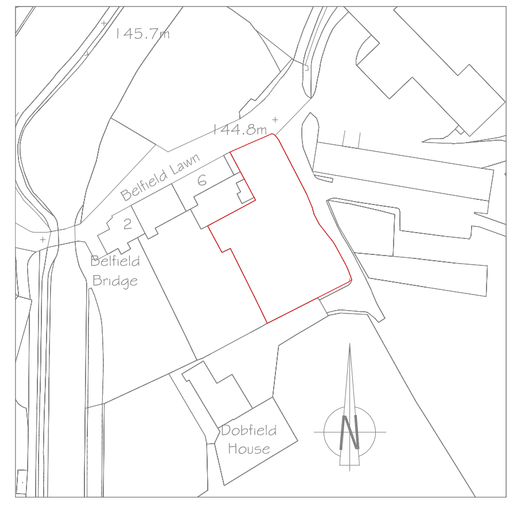

SITE LOCATION PLAN
(scale 1:1250)

Rev.	Description	Date
L	Boundary Fencing added	Jan 19
K	Landscaping note amended to suit comments received	July 17
J	Amendments made to semi-detached property	July 17
H	Amendment made to note on proposed site layout	June 17
F	Garden walls amended to suit comments	May 17
G	Amended to suit planning comments	May 17
F	Minor Amendments	June 15
E	Amended to suit planning comments	Oct 15
D	Notes amended & Minor amendments	July 15
C	Semi-Detached house size amended	Mar 15
B	Amended to suit comments from client	Mar 15
A	Amended to suit comments from client	Mar 15

Client: Mr M Brereton

Project: Residential Development
Belfield Lane
Rochdale
Proposed Site Plan

Scale: AS SHOWN Date: Feb 2015

Drawing No. 15-143-100 (L)

MARTIN OSBORNE DESIGN SERVICES

Unit A, Holdingham Barns
Sleaford
NG34 8NP

t: 07811 175323
e: martin@mo-designservices.com
www.mo-designservices.com