
IMPORTANT NOTE

The Topographical and buried services shown on this drawing were provided to Booth King by others. Booth King have not verified this information and therefore we can not guarantee its accuracy. The position and alignment of services may differ from that shown and other buried services may be present.

The contractor must verify the location of all buried services before any excavation or piling works begin. Damage to existing services could present a major health and safety risk plus associated commercial penalties

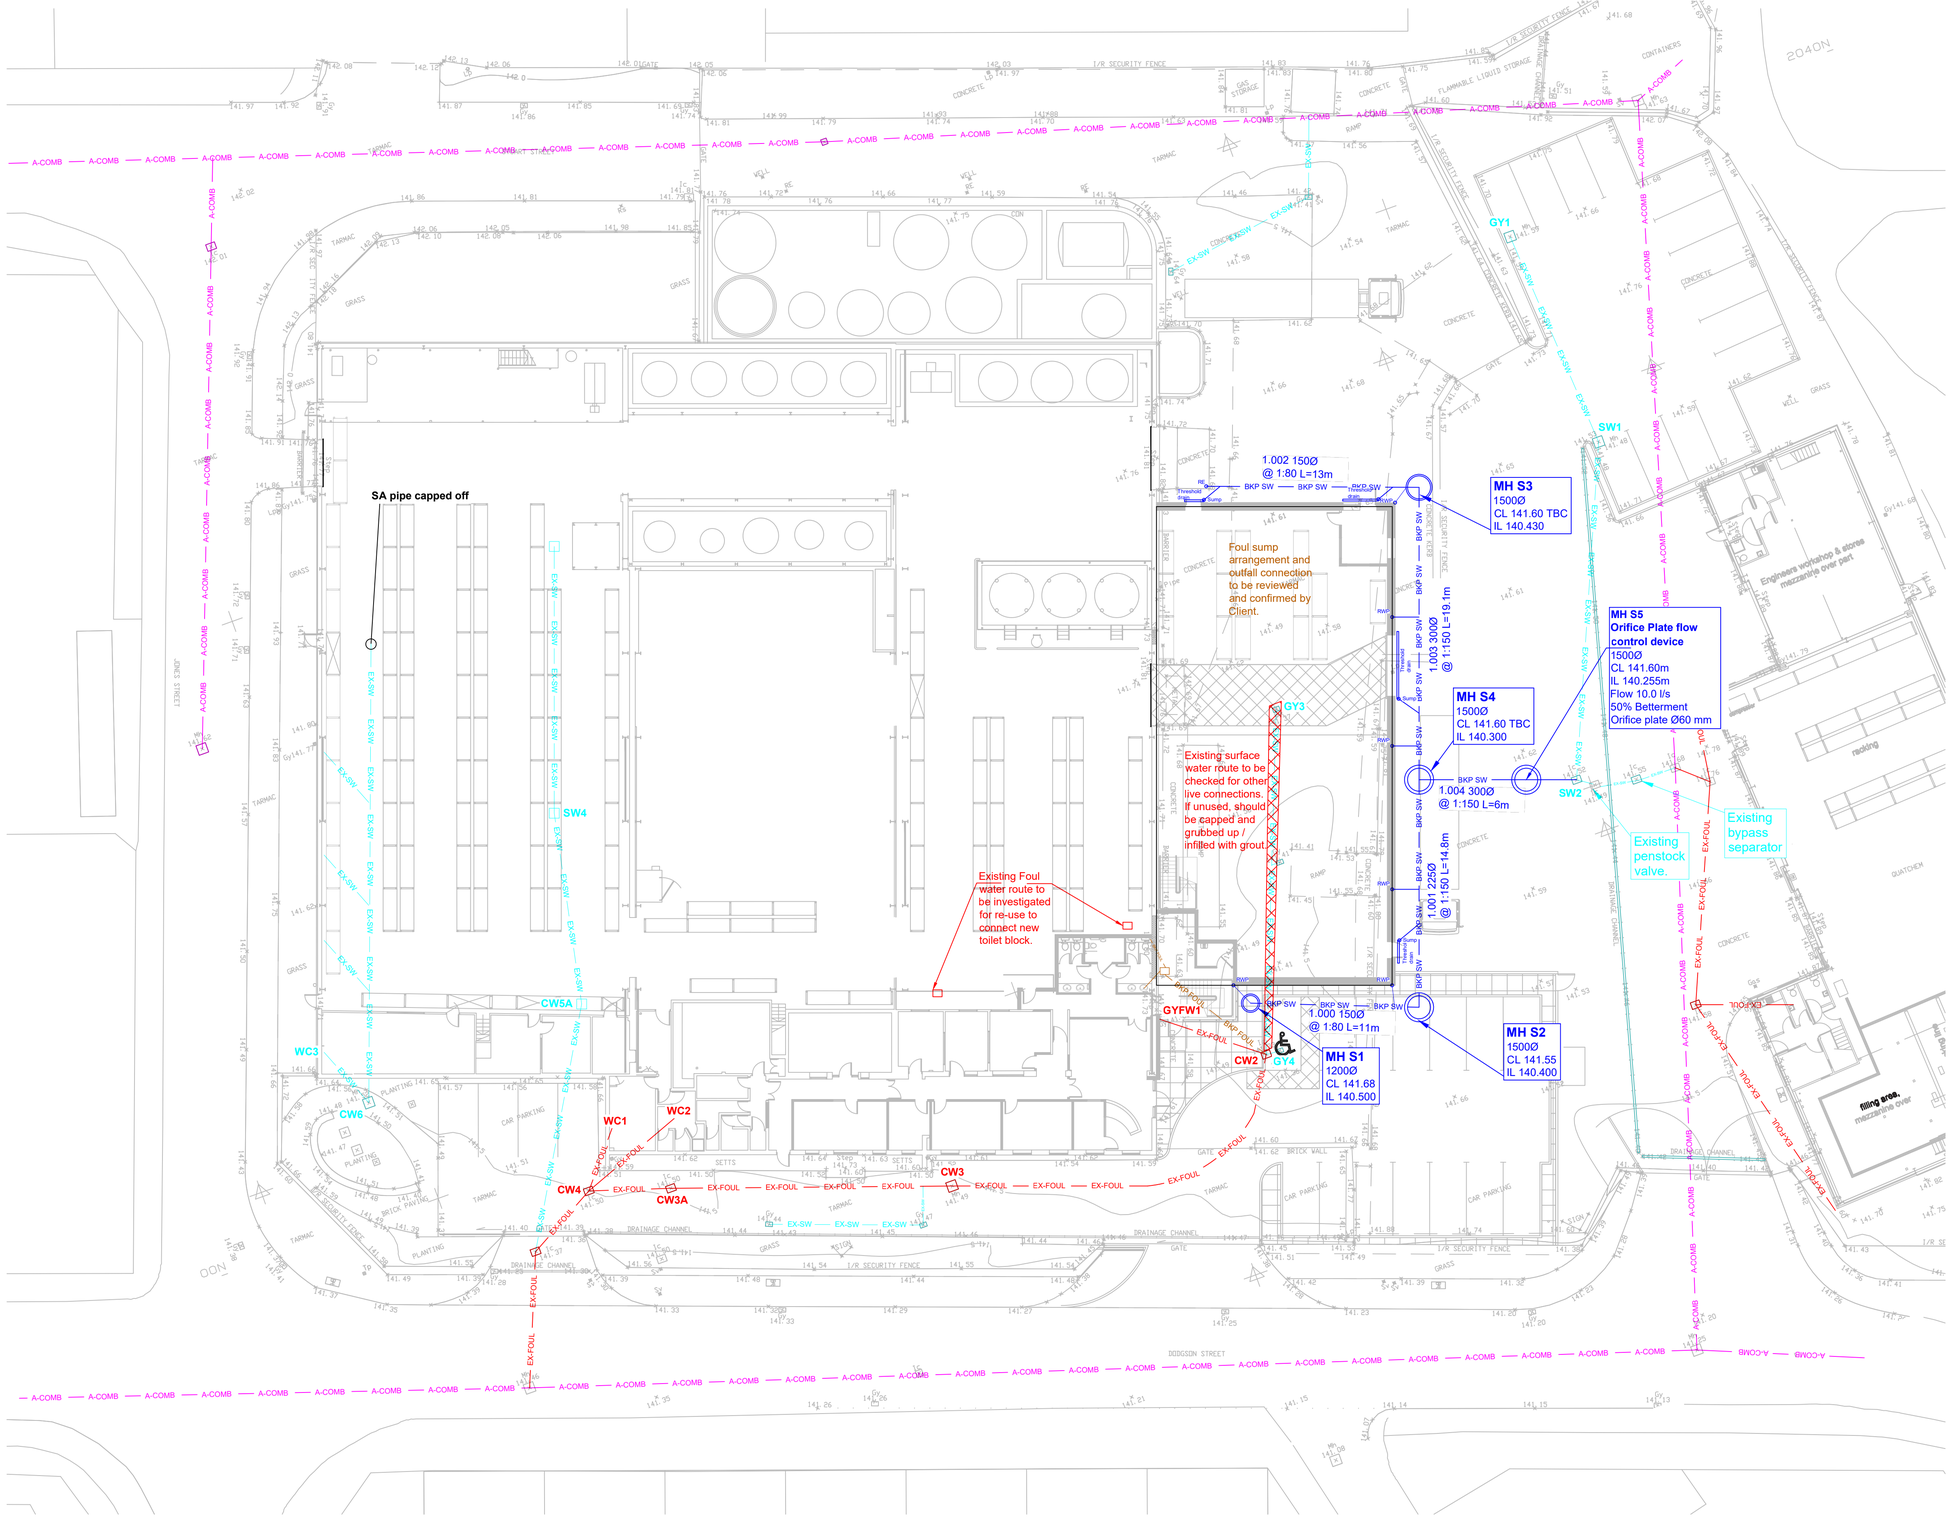

PROPOSED DRAINAGE GA
SCALE 1:200

NOTES

1. Do not scale from this drawing
2. This drawing is copyright and is sent to you in confidence. It must not be copied, used or disclosed, in whole or in part, to third parties without written permission. It remains the property of Booth King Partnership Ltd. and must be returned on request.
3. This drawing is to be read in conjunction with all relevant contractual documents.
4. The key for linetypes is as follows:

BKP FOUL	Proposed Foul Water
BKP SW	Proposed Surface Water
A-COMB	Existing Adopted Combined Sewer
EX-SW	Existing Private Surface Water
EX-FOUL	Existing Private Foul / Combined

5. Rainwater pipes and pop-up positions are shown indicatively only. layout to be reviewed with Architect and Client.

ISSUED FOR COMMENTS

REV	DATE	REVISION DETAILS	INITIALS
P2	10.11.20	Updated to suit confirmed site constraints	RMS
P1	14.09.20	PRELIMINARY ISSUE	CJM

booth king PARTNERSHIP LIMITED
consulting civil & structural engineers
2nd Floor, Planetree House, 21-31 Oldham Street, Manchester, M1 1JG Tel: 0161 694 7087
Email: manchester@booth-king.co.uk

PROJECT:
Neogen Extension, Rochdale

TITLE:
Proposed Drainage GA

SCALE @ A1:	DRAWN:	DATE:	REVISION:	STATUS:
As shown	CJM	Sep '20	P2	N/A

DRAWING No:
13910-BKP-V1-XX-DR-S-0500