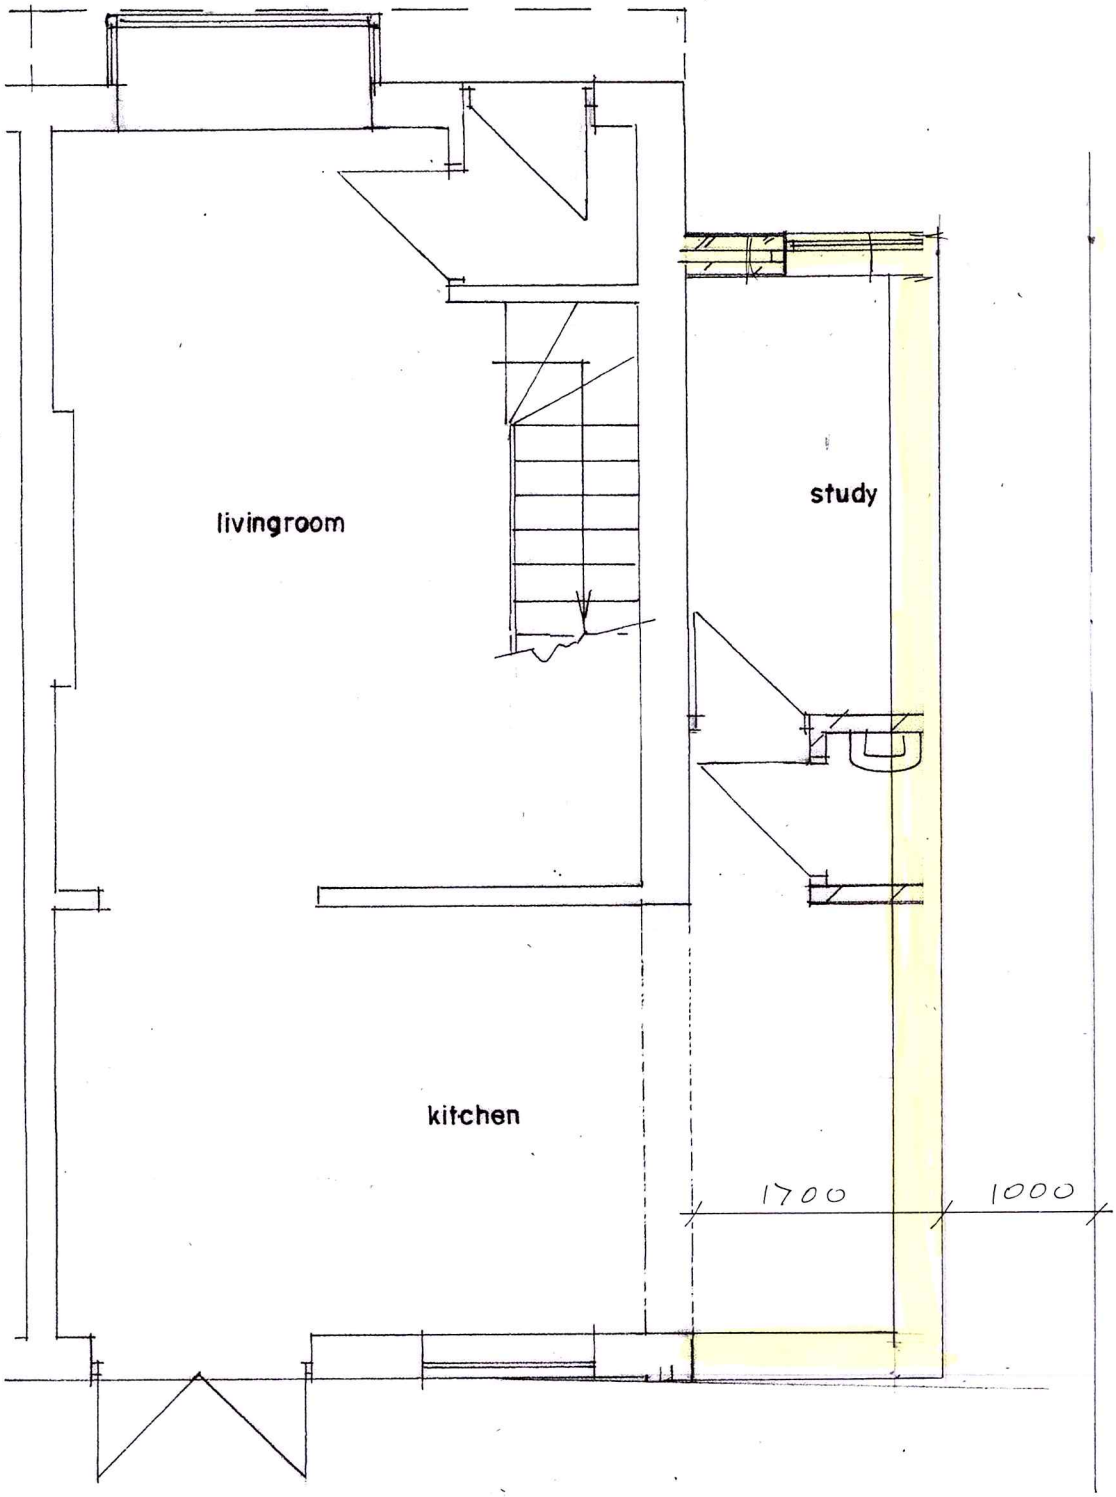

GROUND FLOOR PLAN
(PROPOSED)