



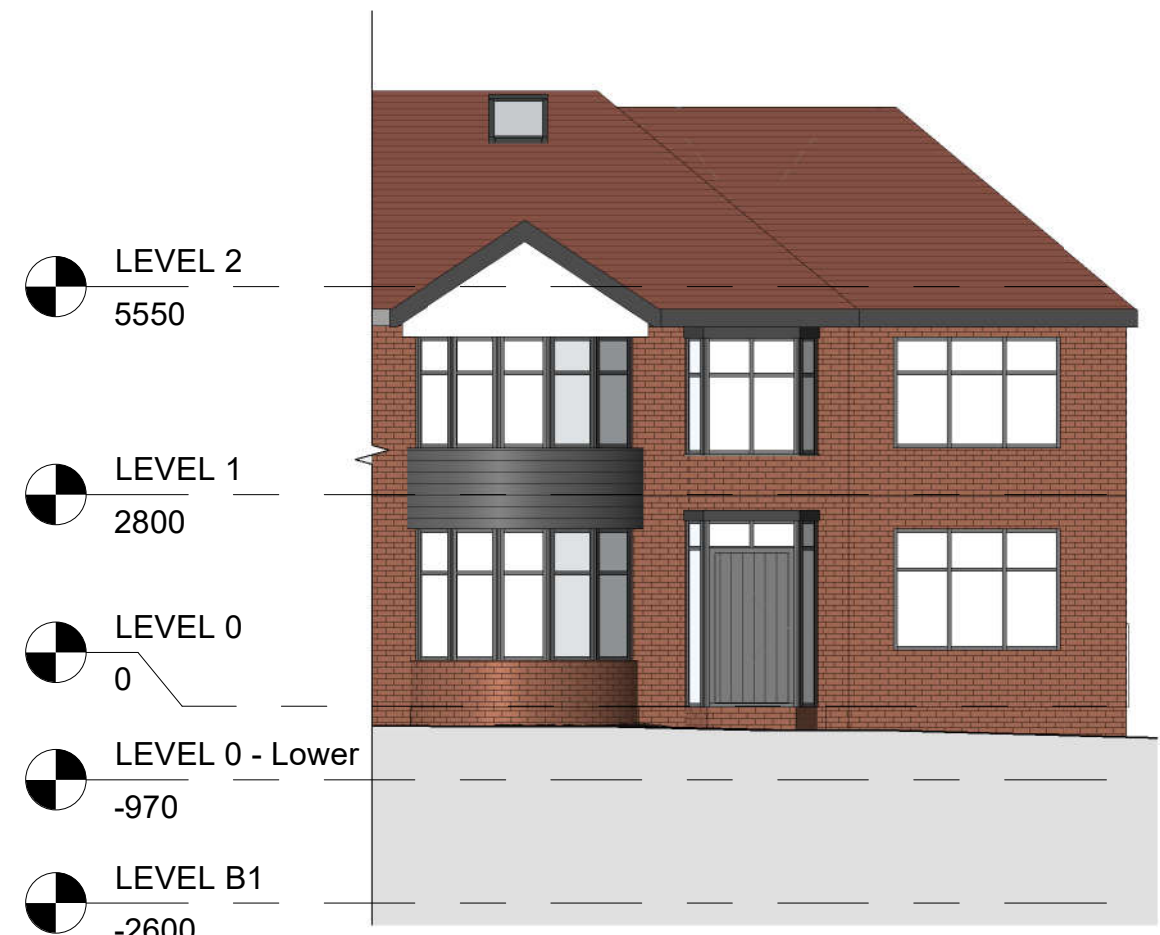

3 Front - Proposed
1 : 100

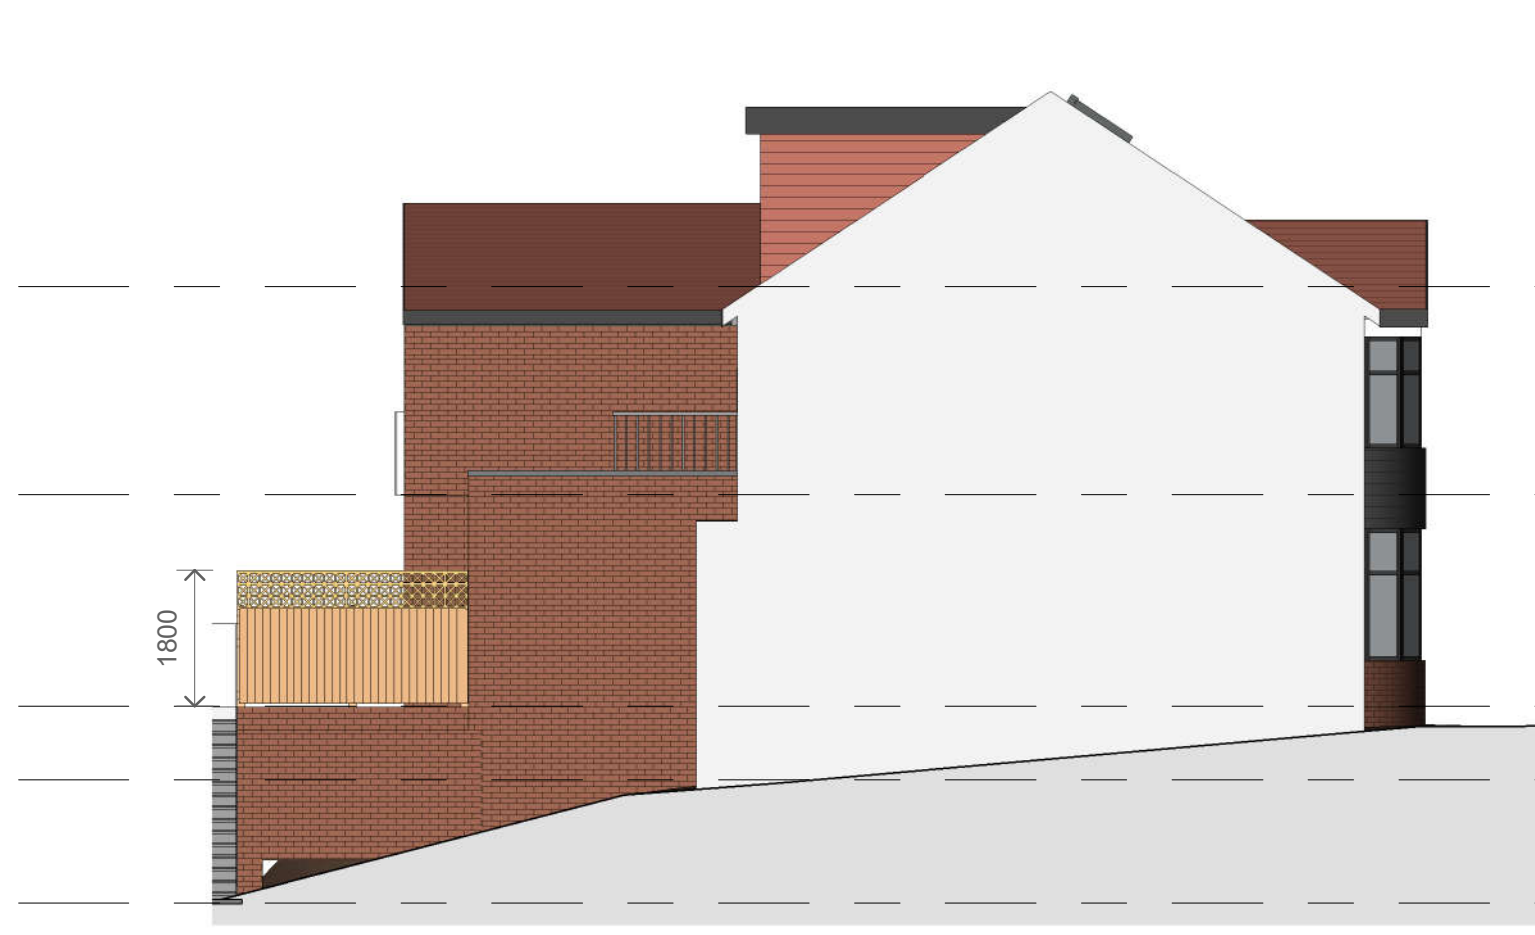


4 Left Side - Proposed
1 : 100




5 Rear - Proposed
1 : 100




6 Right Side - Proposed
1 : 100

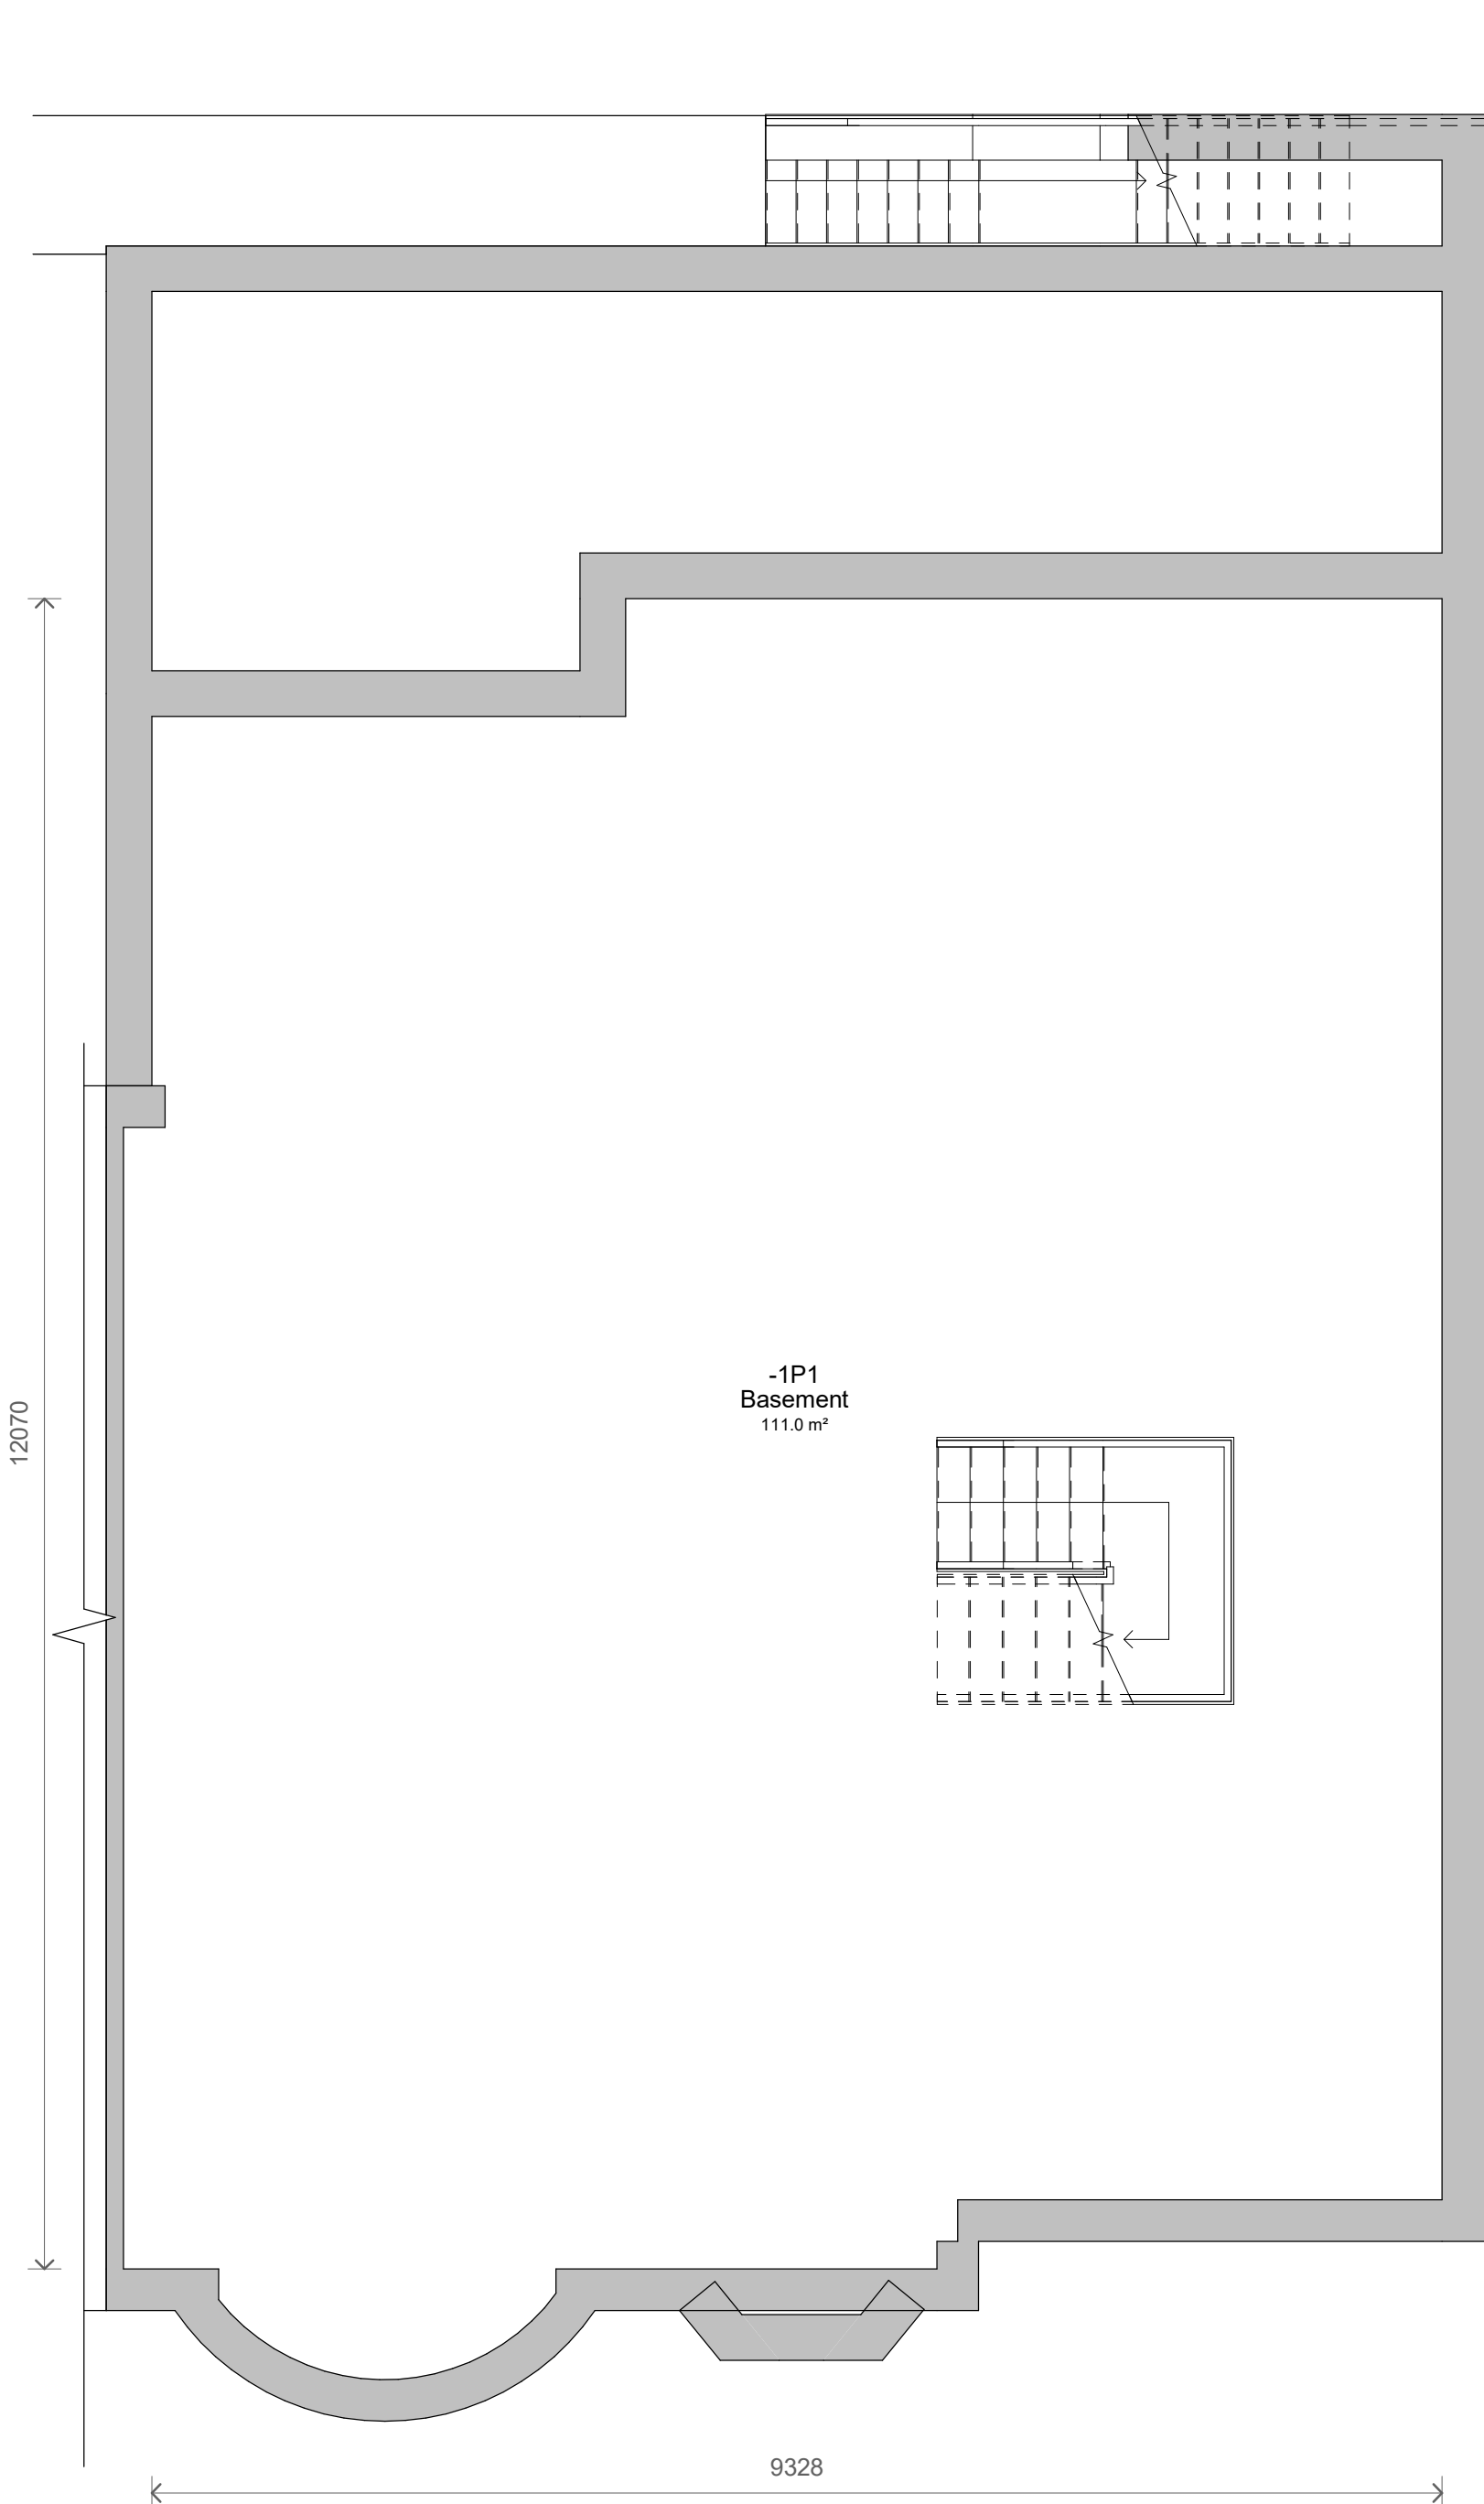

1 Level B1 - Proposed
1 : 50

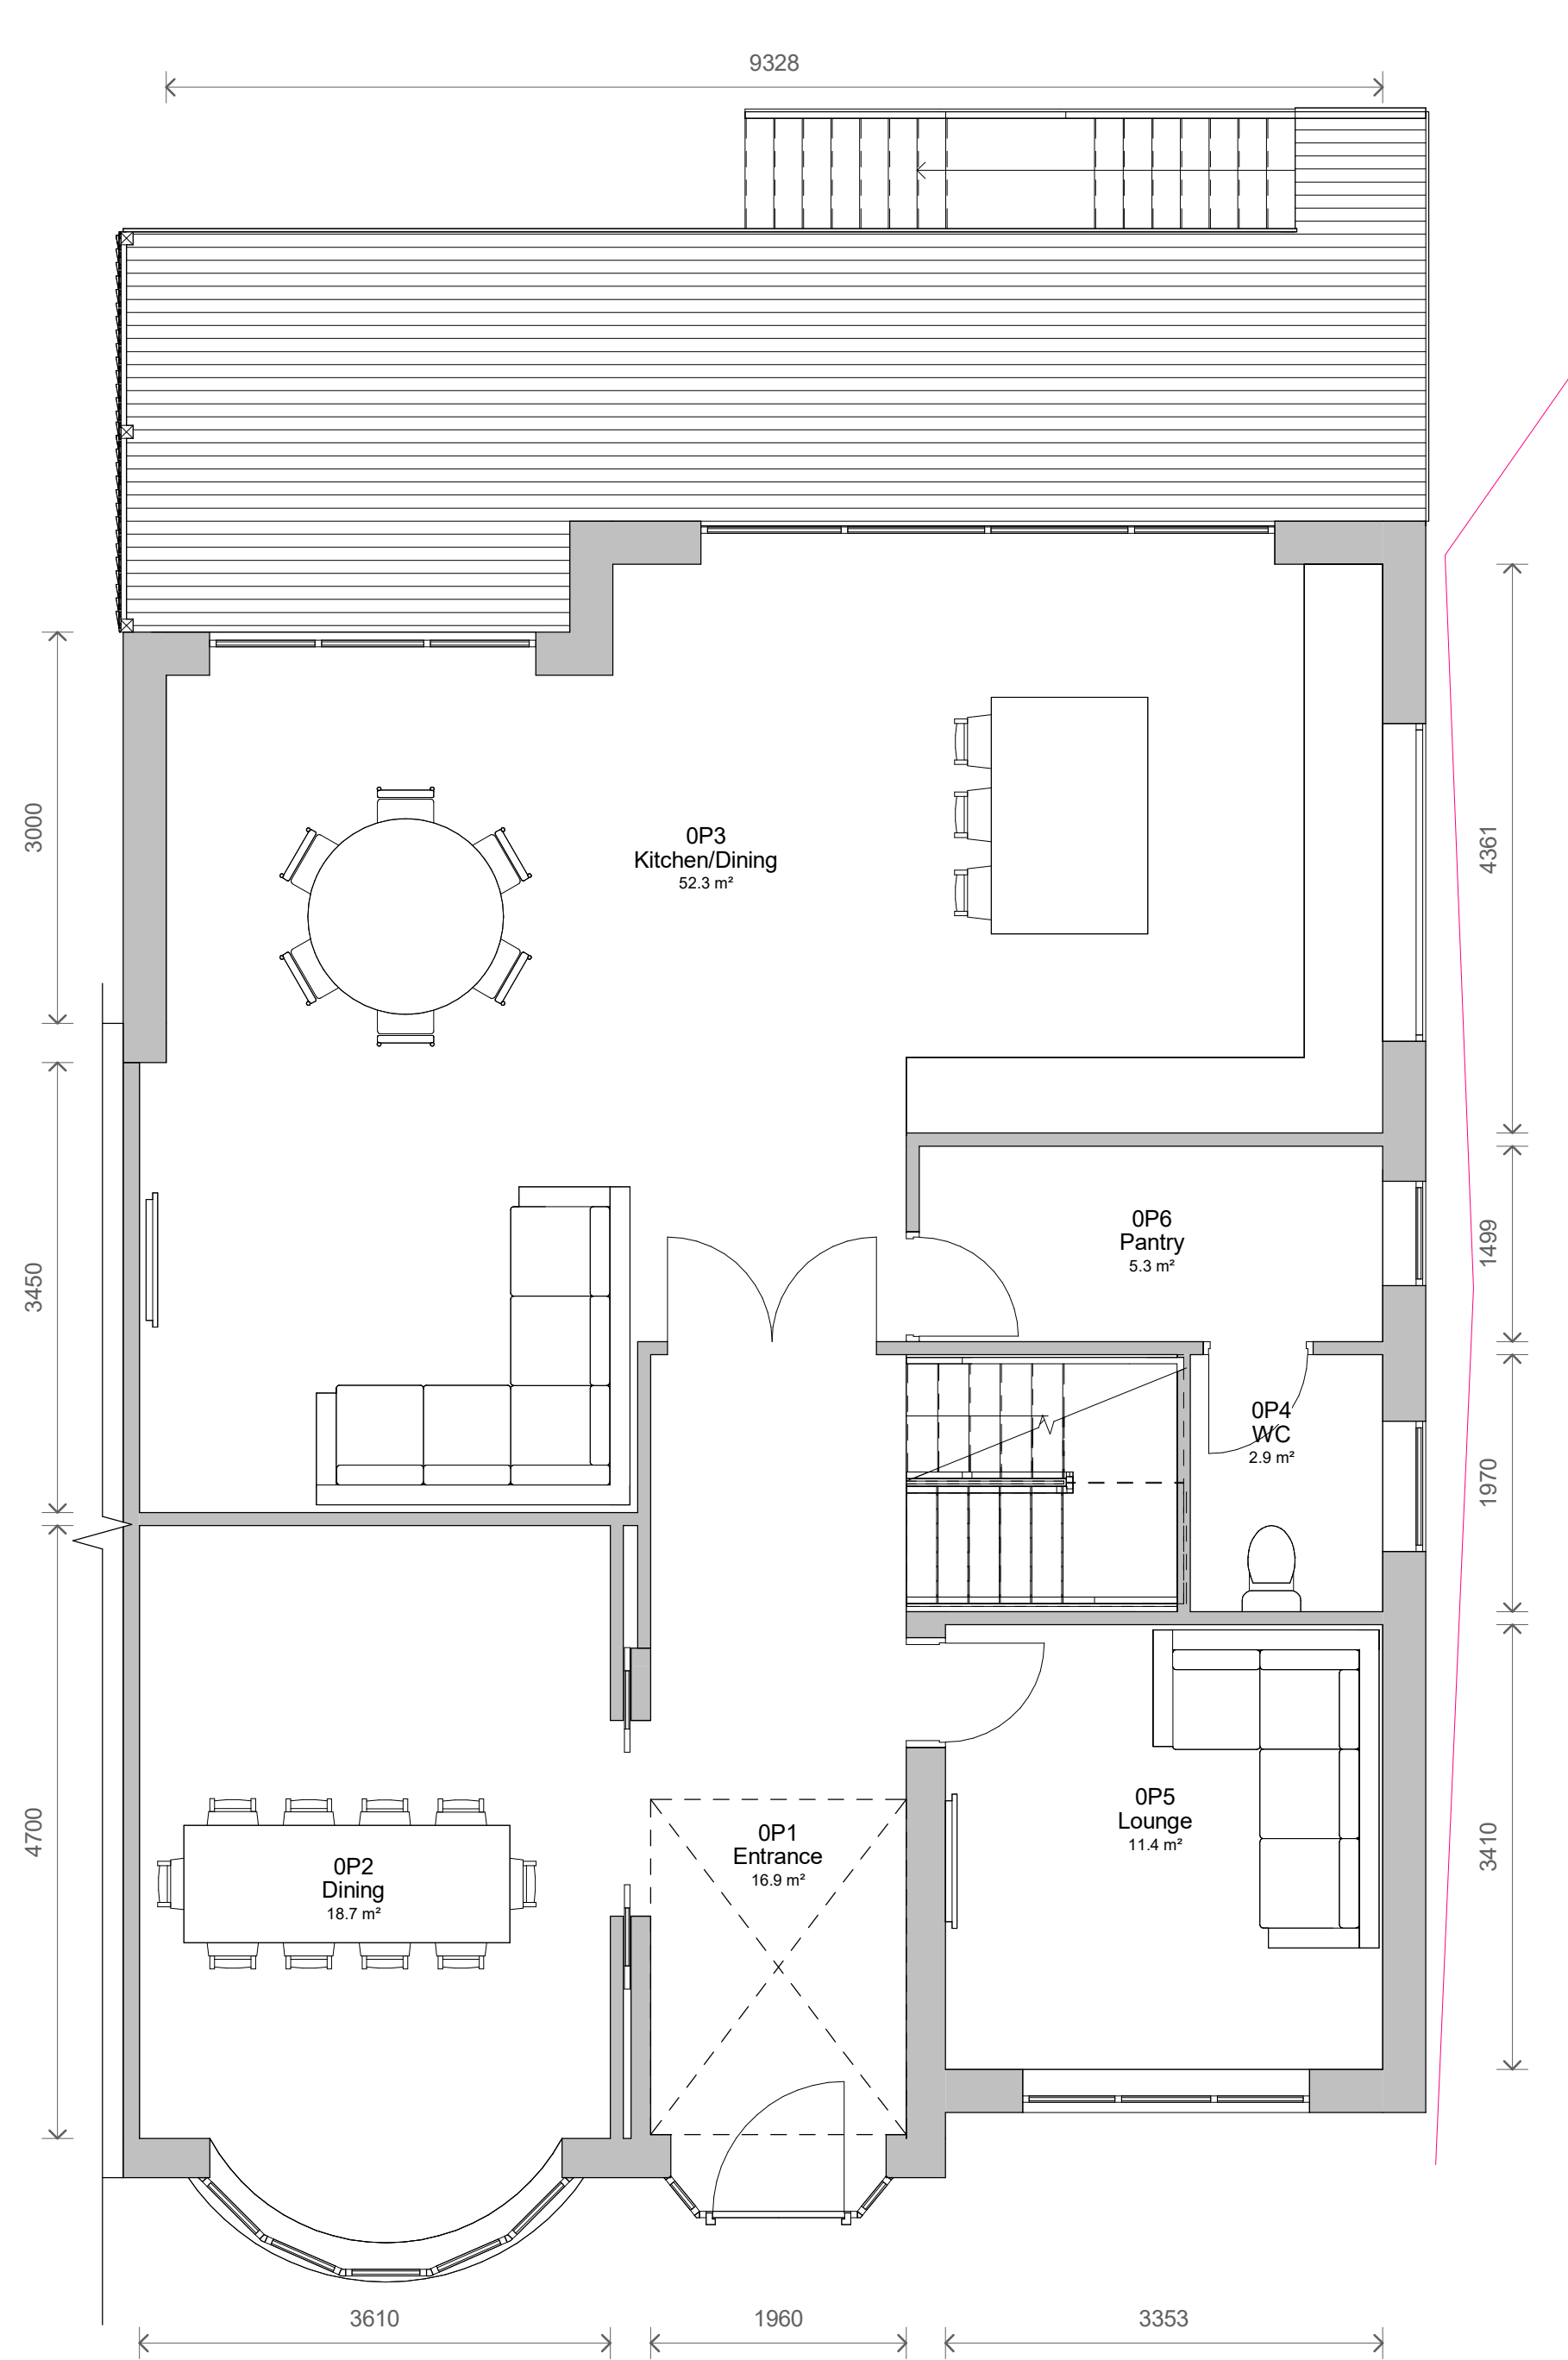

2 Level 0 - Proposed
1 : 50

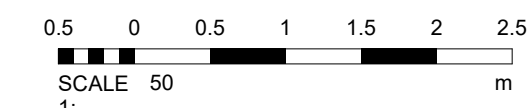

4	Revised Plans	20/07/2023
3	Bay	14/07/2023
2	Planning Comments	04/07/2023
1	Revised Layout	19/04/2023
No.	Description	Date

PROJECT 300 Manchester New RD, Middleton		
TITLE Proposed Plans and Elevations		
CLIENT Client		
STATUS DESIGN		
DRAWN BY TP	DATE 28/07/2022	SCALE (@ A1) As indicated
PROJECT NUMBER GSS22068.1	DRAWING NUMBER 003A	REV 4
GOLD SKETCH S T U D I O S www.goldsketch.co.uk info@goldsketch.co.uk 0161 792 9595		
NOTES © COPYRIGHT ALL RIGHTS RESERVED. THIS DRAWING IS NOT TO BE REPRODUCED WITHOUT PRIOR WRITTEN CONSENT. DRAWING TO BE USED FOR THE STATUS INDICATED ONLY. ANY DISCREPANCIES TO BE REPORTED TO THE ALL DIMENSIONS ARE TO THE CENTERLINE OF THE WALLS UNLESS OTHERWISE SPECIFIED. LOCALIZATION, RELEVANT CODES OF PRACTICE AND BRITISH STANDARDS. ALL DIMENSIONS ARE IN MILLIMETERS UNLESS OTHERWISE STATED.		