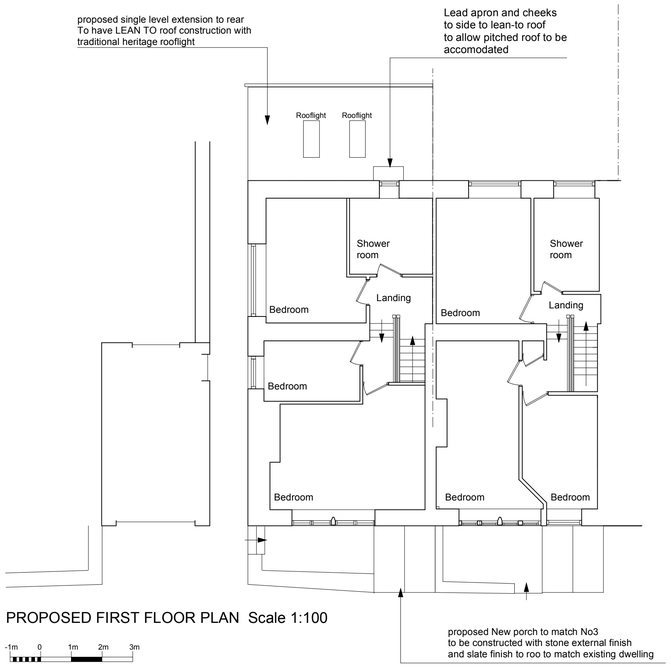

PROPOSED FIRST FLOOR PLAN Scale 1:100

-1m 0 1m 2m 3m

PROPOSED FRONT ELEVATION Scale 1:100

-1m 0 1m 2m 3m

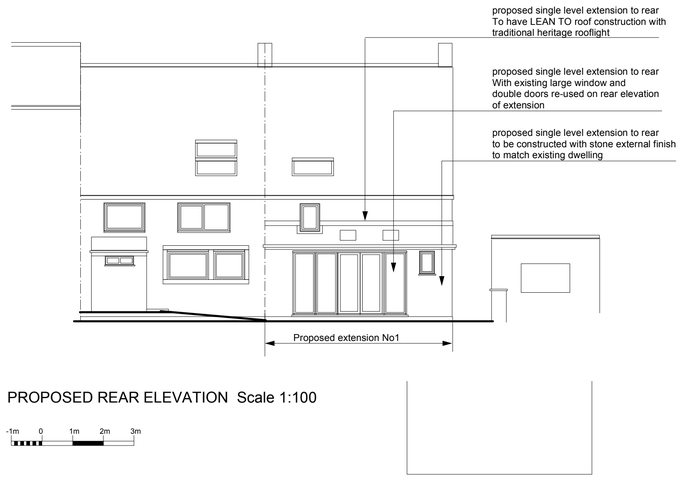

PROPOSED REAR ELEVATION Scale 1:100

-1m 0 1m 2m 3m

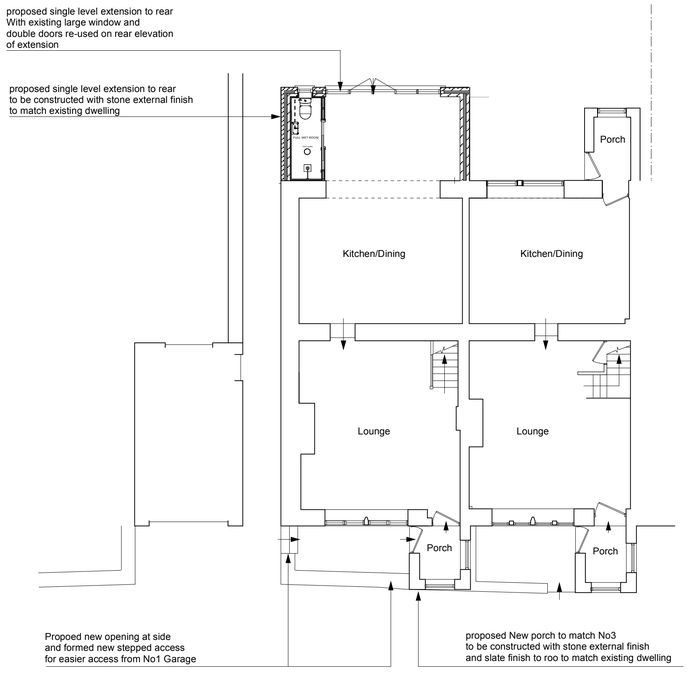

PROPOSED GROUND FLOOR PLAN Scale 1:100

-1m 0 1m 2m 3m

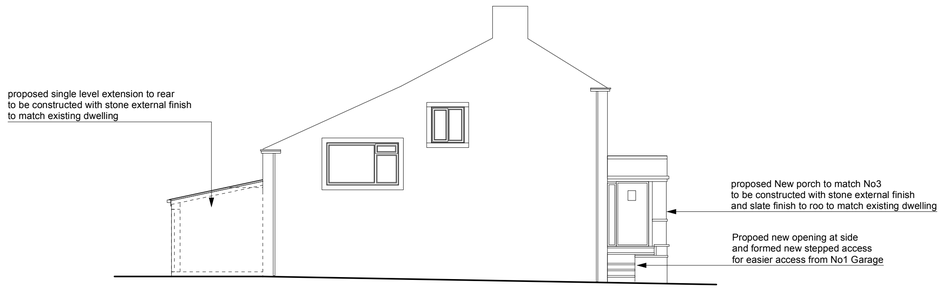

PROPOSED SIDE ELEVATION Scale 1:100

-1m 0 1m 2m 3m

REVISIONS

July 2023

1 Added Proposed side elevation as requested by planning

August 2023 2023

1 Altered roof detail to lean-to style as requested by planning

CLIENT

Mrs Kerry Lee

PROJECT

1 Gatehouse
Blackstone Edge Old Road
Littleborough

DRAWING

Proposed Plan & elevations

DRAWING NO	DRAWN
PL.2312.002B	AAL
DATE	SCALE
March 2023	1:100@A1

design306

design306
306 Milnrow Road
Rochdale
OL16 5BQ
Tel 07794 332098
email alex@design306.co.uk