
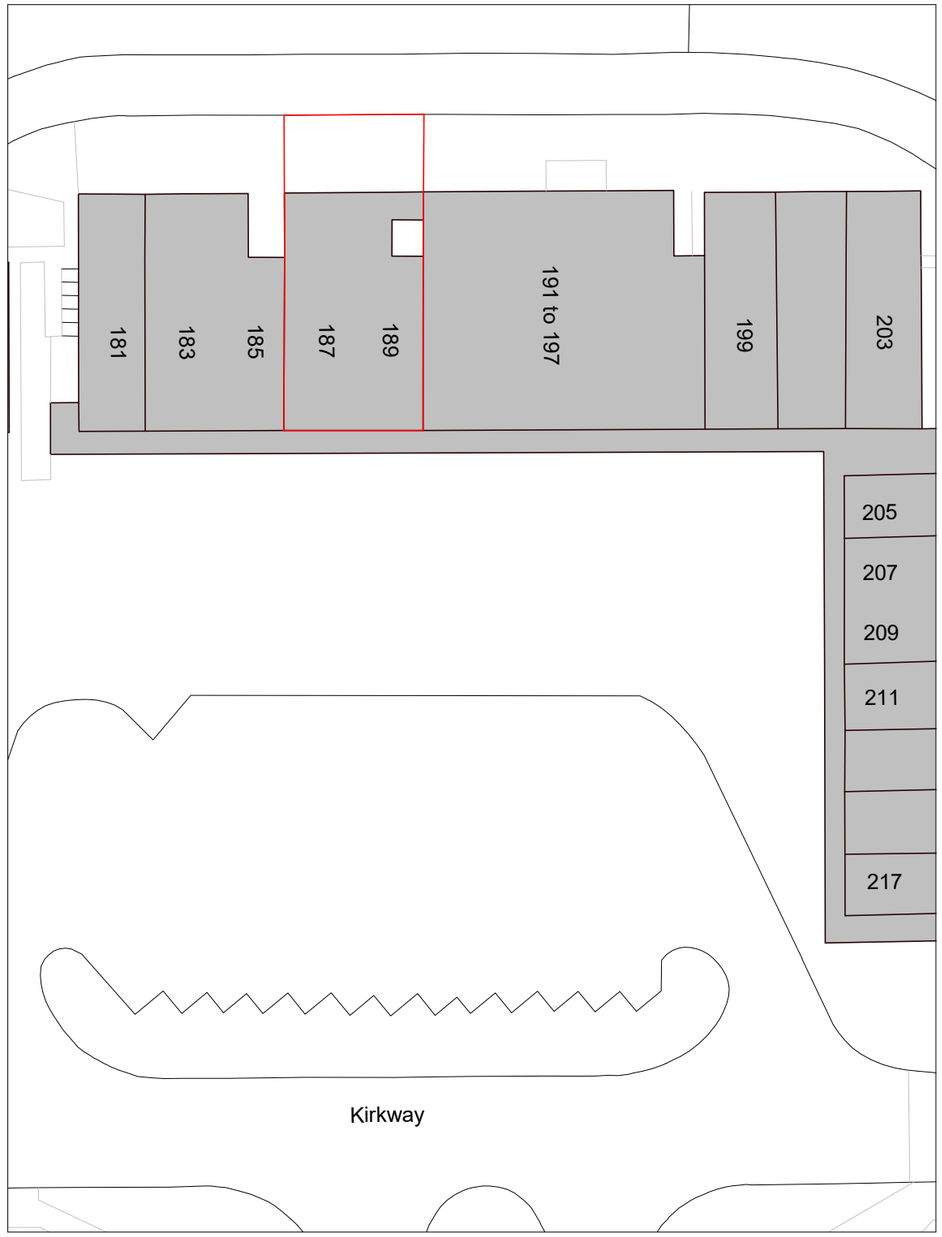


1. Site - Block Plan

1 : 500

N

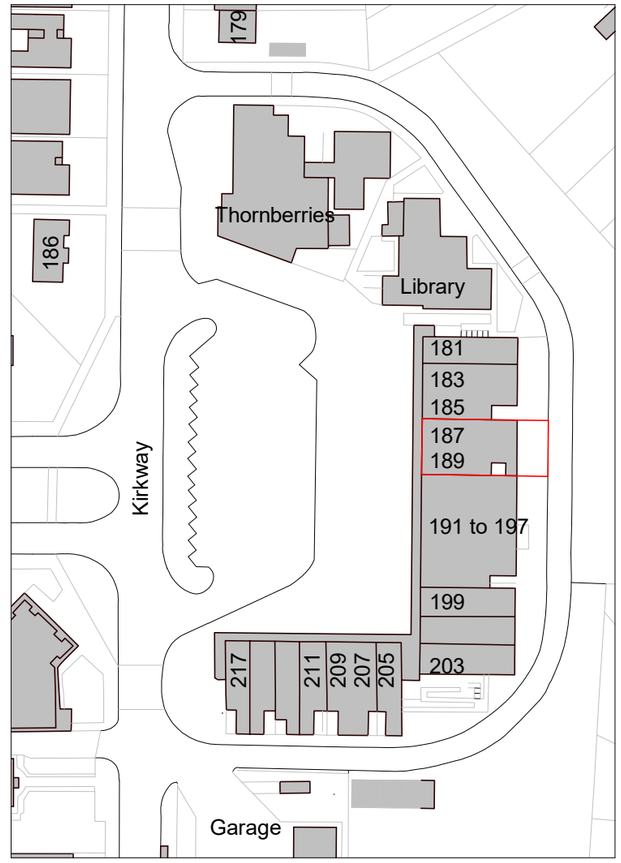

2. Site - Location Plan

1 : 1250

N

10 0 10 20 30 40 50

SCALE 1: 1250 m

5 0 5 10 15 20 25

SCALE 1: 500 m

Legend - Boundaries

Site Boundary

Site Ownership

Notes - Boundaries

A Application site boundary determined using OS Data.

REV	DESCRIPTION	BY	DATE
1	Site B	PY	06/02/19

PROJECT: 187-189 Kirkway Middleton	SCALE @ A3: As indicated	DATE: 13 Nov. 2018	DRAWN BY: SA
CLIENT: Urban and Rural	STATUS: PLANNING		
TITLE: Site - Location and Block Plan	PROJECT NO.: DA18157.	DRAWING NO.: 001.	REV.: 1

DEBTAL ARCHITECTURE www.debtal.co.uk

NOTES

© COPYRIGHT : ALL RIGHTS RESERVED.
THIS DRAWING MUST NOT BE REPRODUCED WITHOUT PRIOR WRITTEN CONSENT.
DRAWING TO BE USED FOR THE STATUS INDICATED ONLY.
ALL DIMENSIONS AND SETTING OUT SHALL BE CHECKED AND CONFIRMED ON SITE.
ANY DISCREPANCIES TO BE REPORTED TO THE DESIGNER PRIOR TO THE COMMENCEMENT OF ANY WORK. ALL WORK AND MATERIALS TO BE IN ACCORDANCE WITH CURRENT STATUTORY LEGISLATION, RELEVANT CODES OF PRACTICE AND BRITISH STANDARDS. ALL DIMENSIONS ON THIS DRAWING ARE IN MILLIMETRES (UNLESS OTHERWISE STATED).