



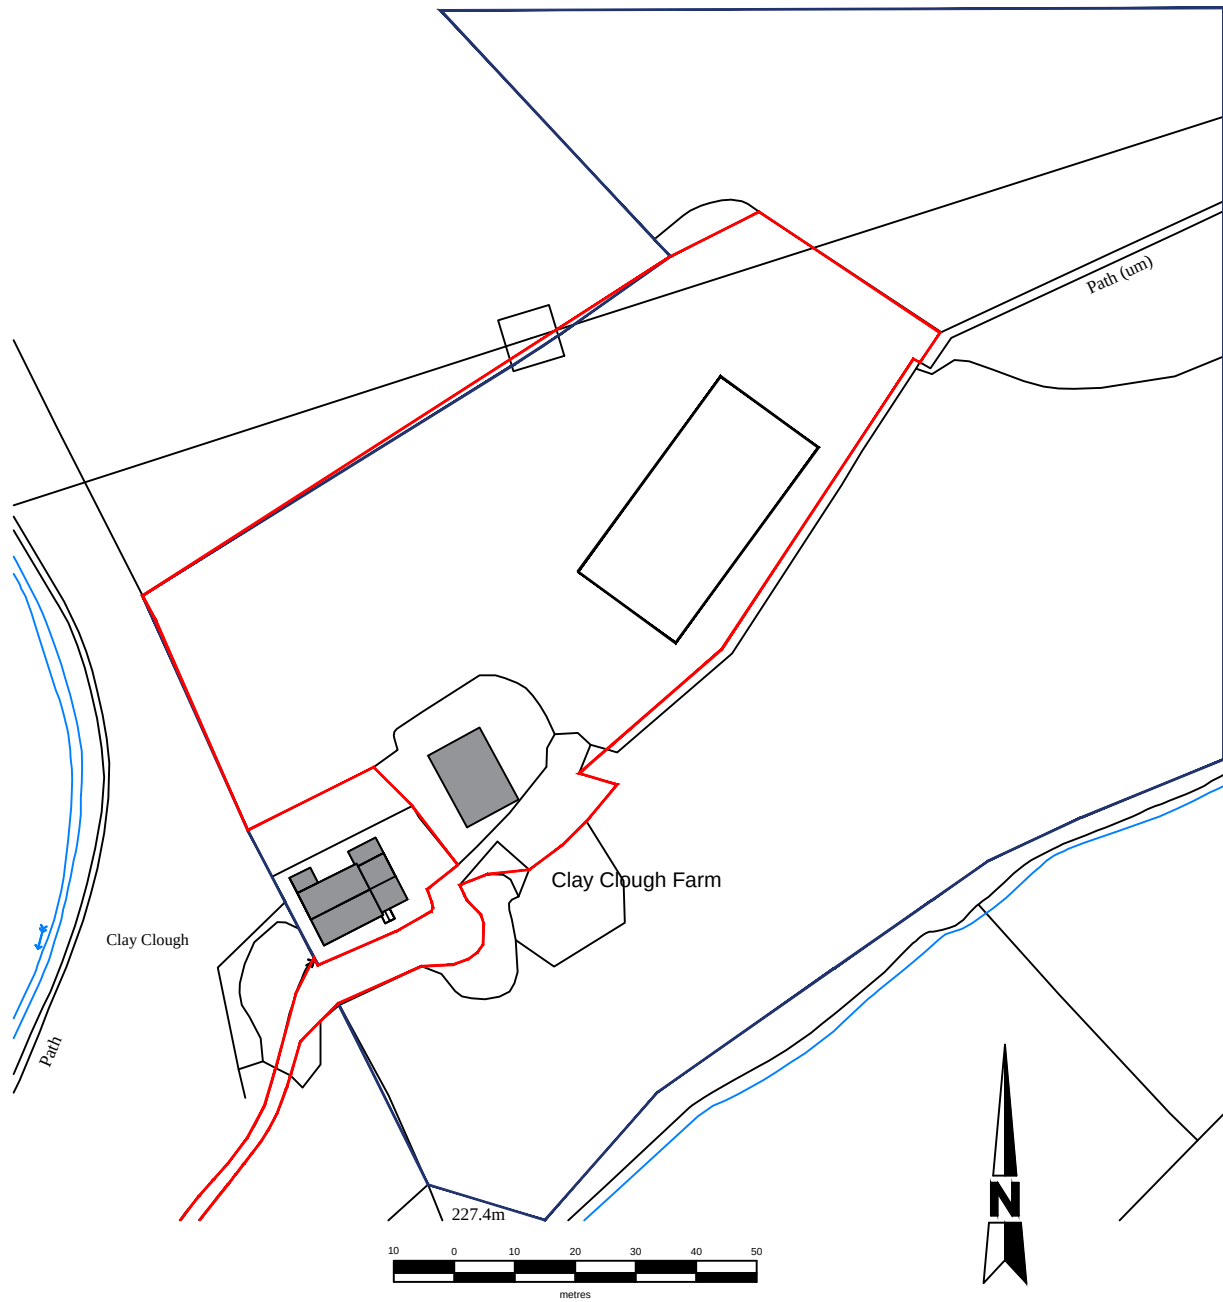

Site Plan (1:1250)

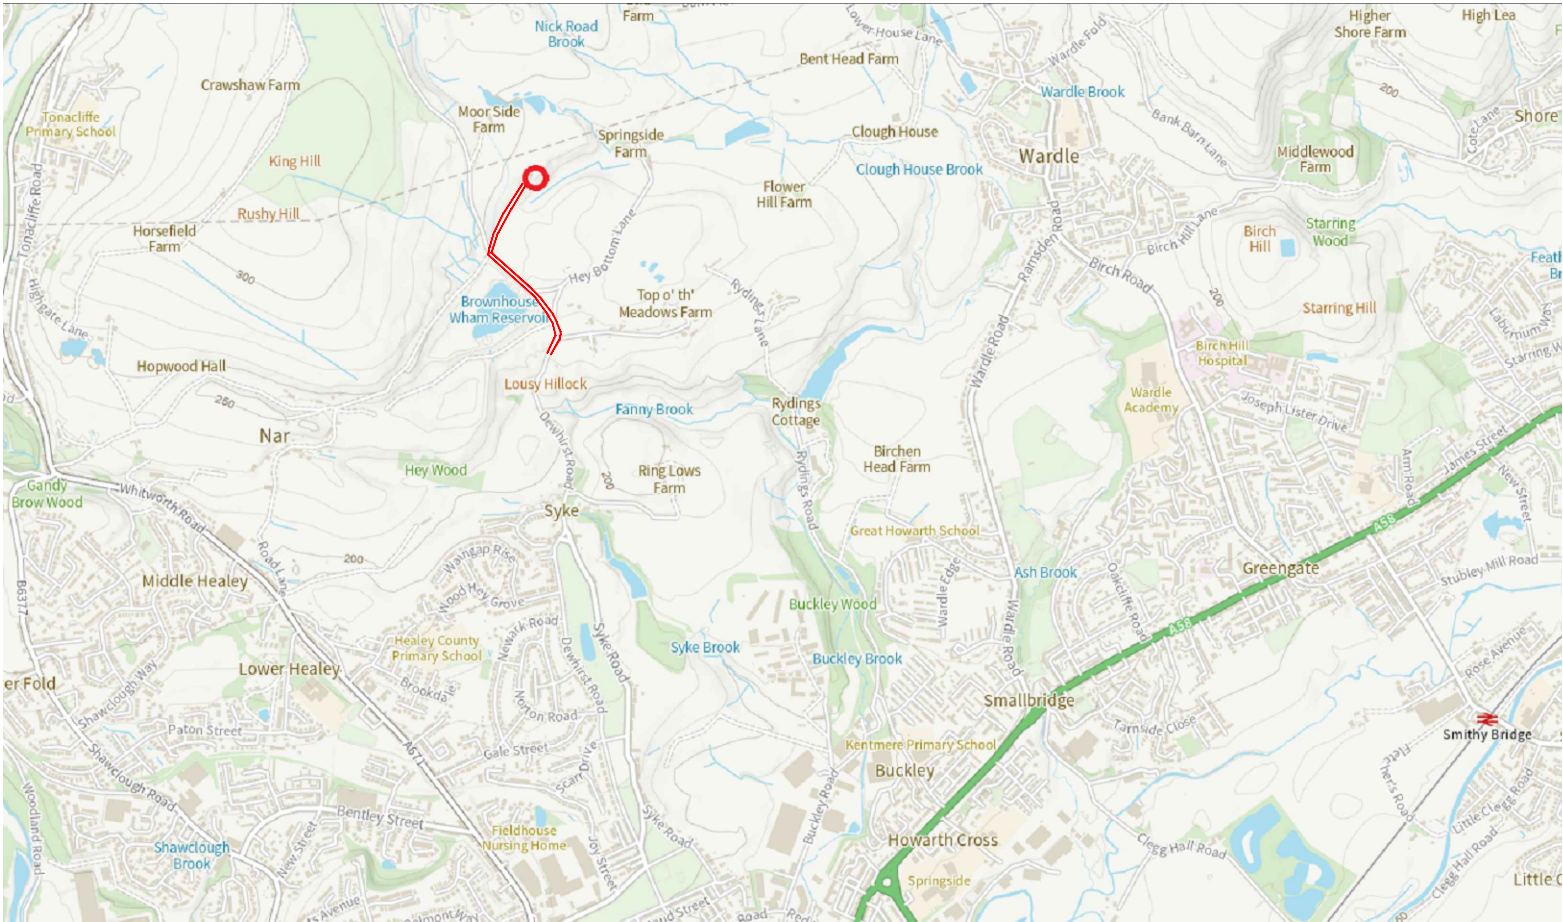

Site location identified for completeness (NTS)

Client			
Mr Derek Clarke			
Project			
Proposed Menage and boundary fence Clay Clough Farm, Nick Rd Lane Rochdale OL12 9PW			
Job No.	Area	File Ref	
2024/06			
Title			
OS Plan			
2024/06-04			rev.
			B
Date	Drn.	Scale	Checked
13.12.24	B. Edmondson	As noted	



- 20 Fernhill Drive
- Bacup
- Lancashire
- OL13 8JS
- tel 01706 870944
- mob: 07528809176
- e:info@eds20.co.uk