




PROPOSED ELEVATION A
1:50 @ A1

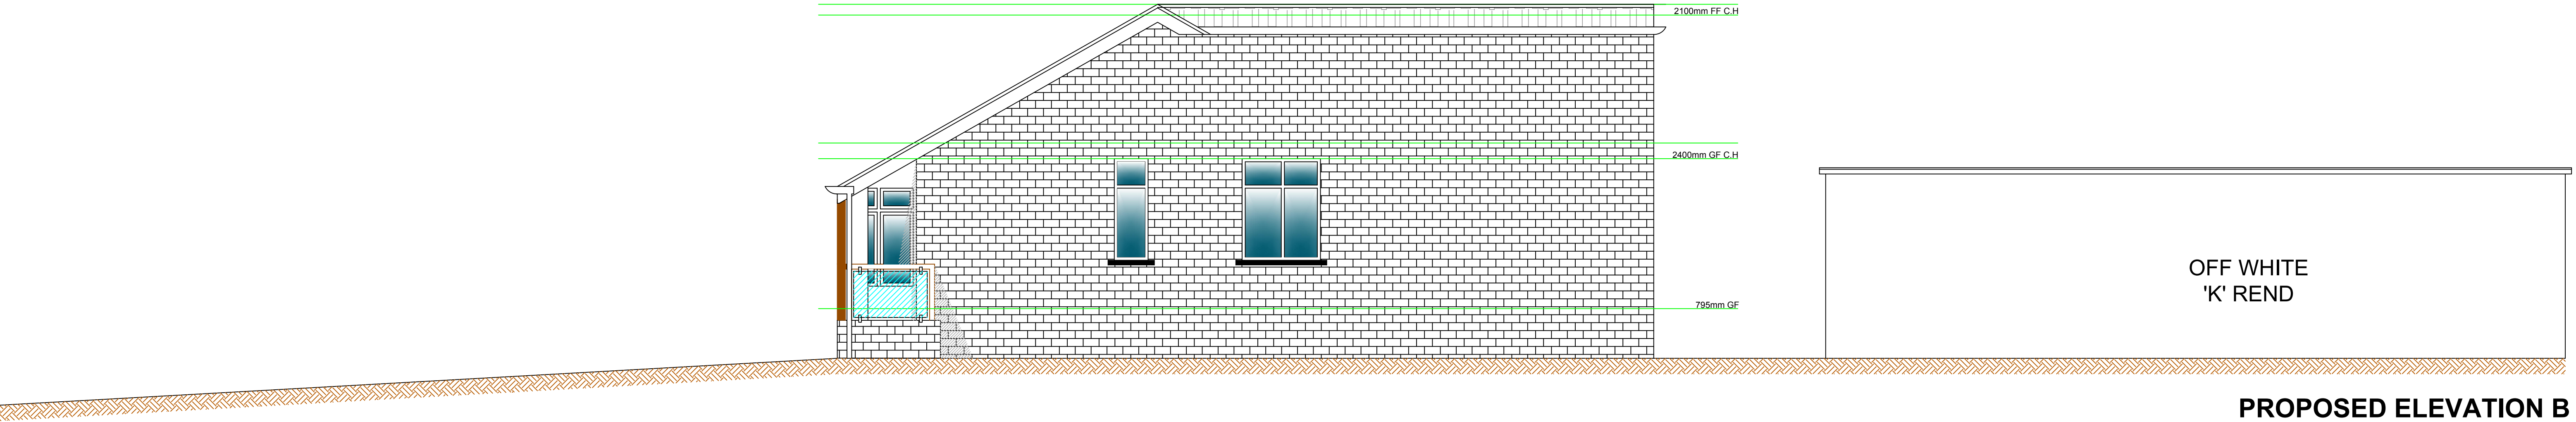

PROPOSED ELEVATION B
1:50 @ A1

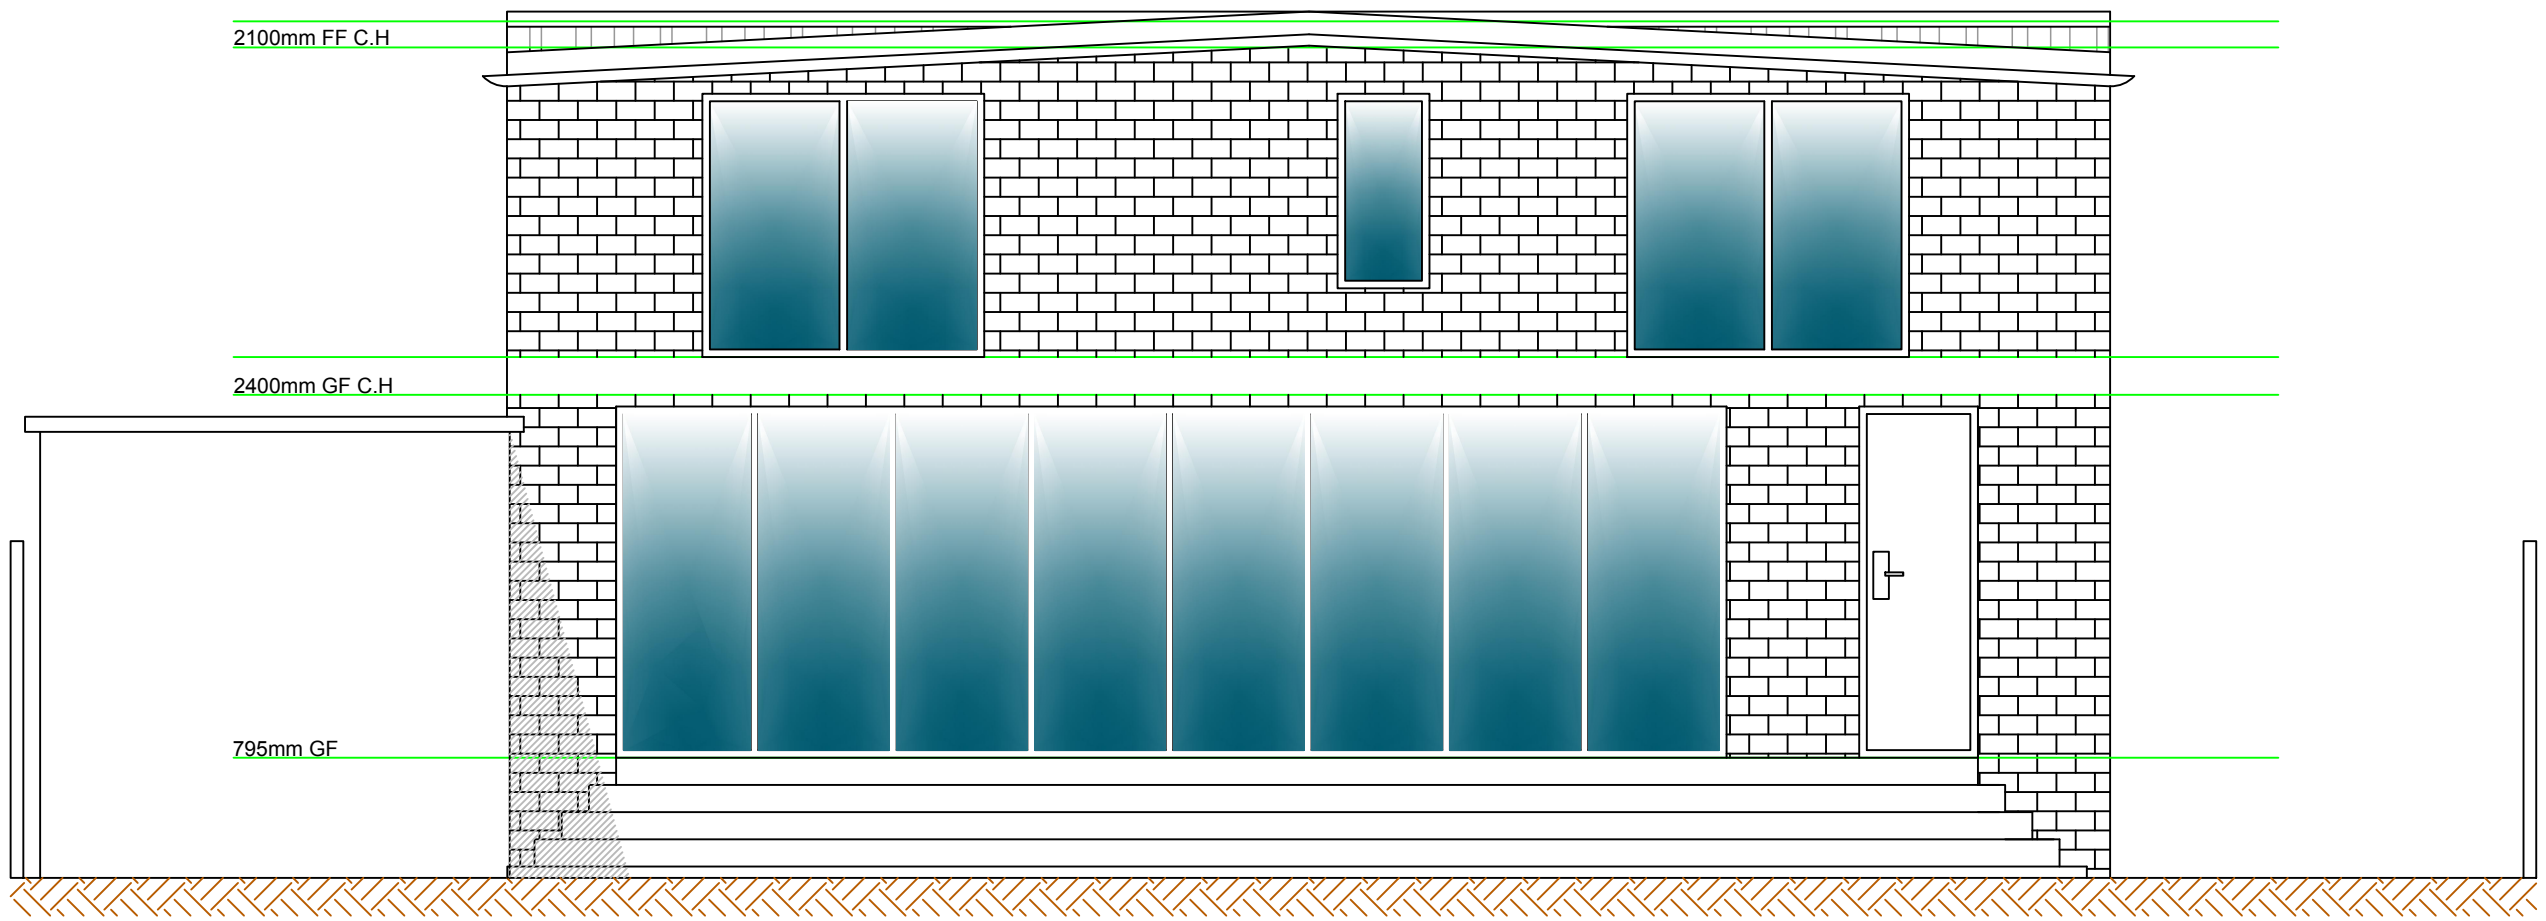

PROPOSED REAR ELEVATION
1:50 @ A1

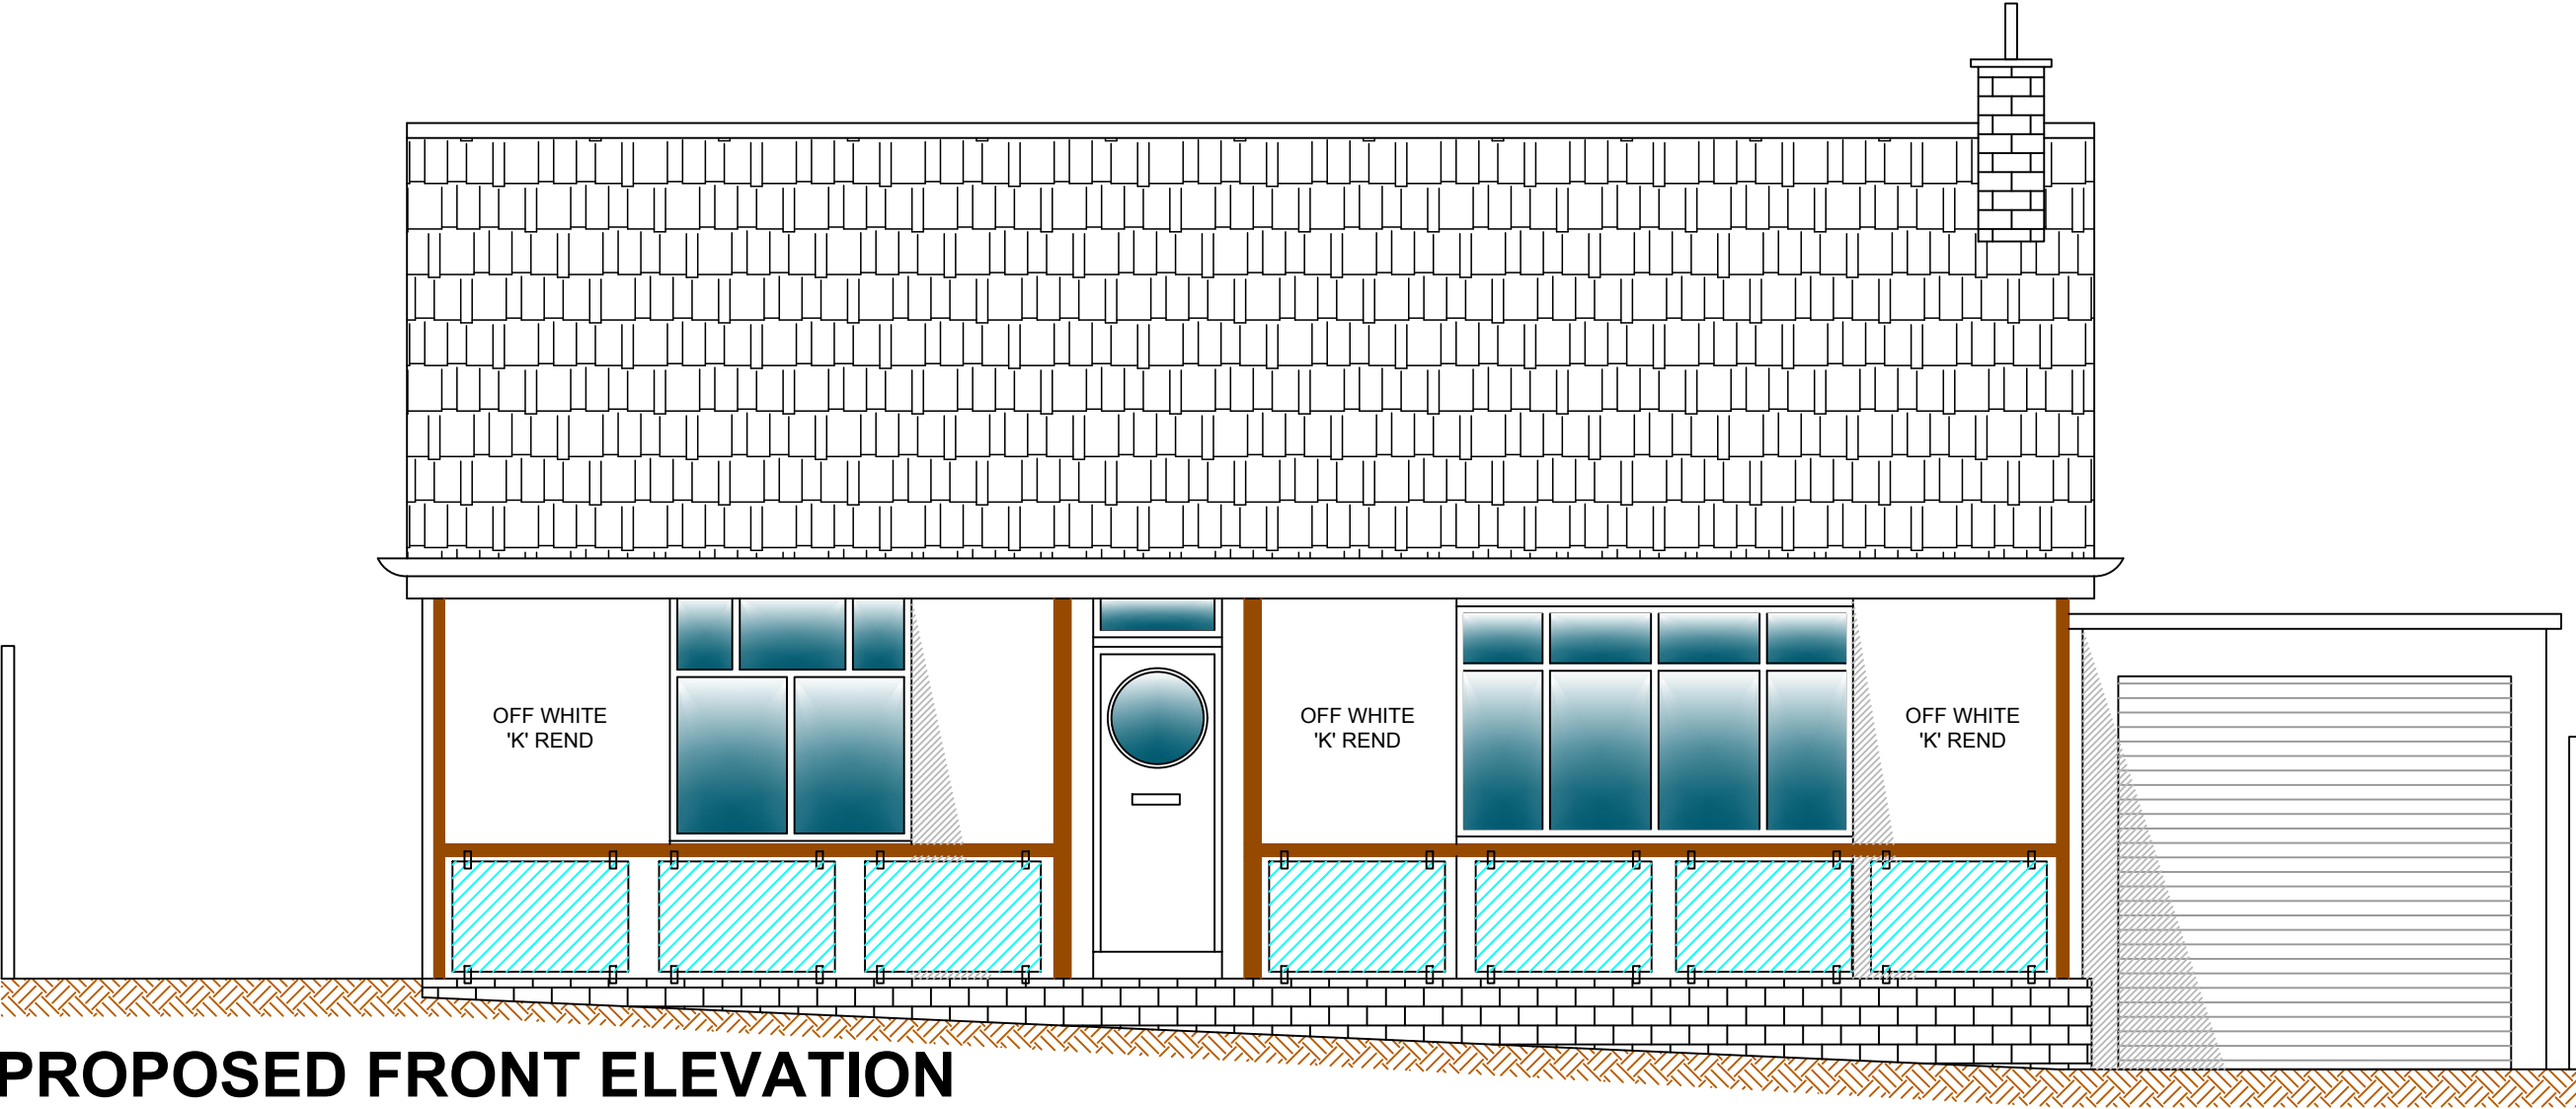

PROPOSED FRONT ELEVATION
1:50 @ A1