
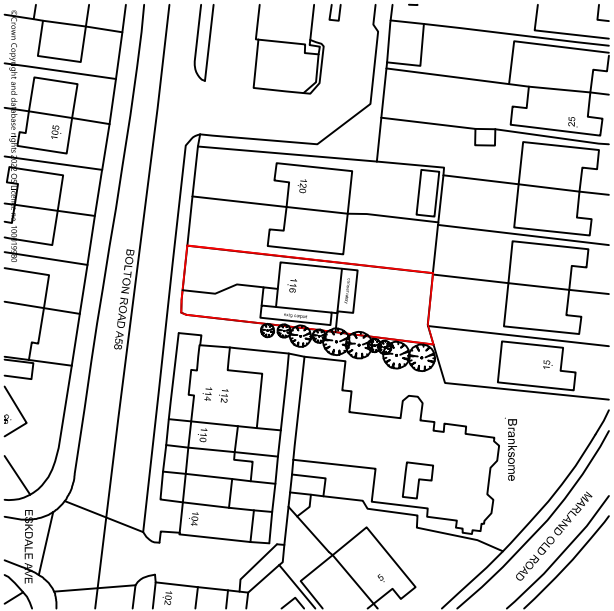


Do not scale from this drawing.


All dimensions are to be checked on site prior to construction, manufacture of any components and ordering of materials and equipment.

Any discrepancies are to be reported to the architect for clarification.

All materials and workmanship to be in accordance with the current British Standards and codes of practice.

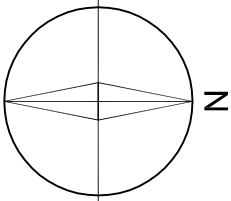

Extg Location Plan Scale 1:1250

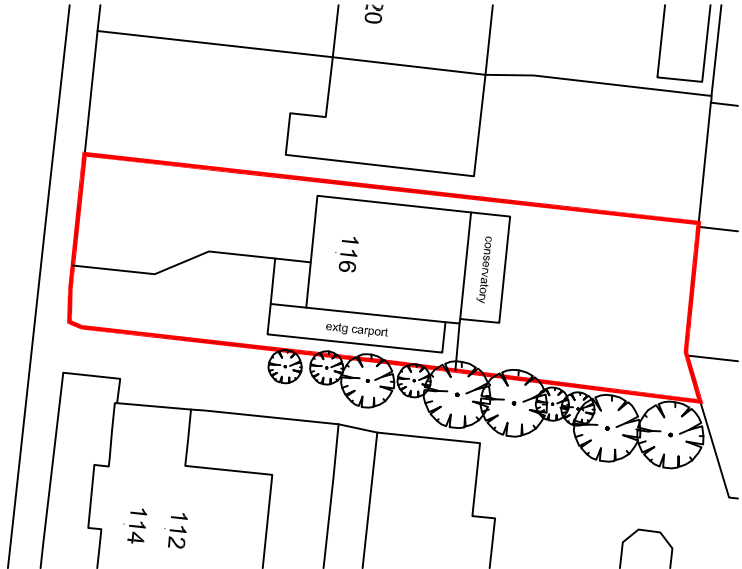

A	(Resubmission of 22/01276/HOUS)		13/12/2022
REV	DESCRIPTION	CHECK	DATE
CLIENT			
Mr Ifran Mahmood			
116, Bolton Rd, Rochdale. OL11 4QX			

PROJECT

Alterations & Remodelling to upper storey including new dormers, garage conversion & new brick garage

DRAWING

Site Layout / Location Plan
(Resubmission of 22/01276/HOUS)

SCALE	DATE	DRAWN	CHECKED
A3 sheet	Sept 2022		
DRAWING NO.	CAD REFERENCE NO.	REVISION	
2222/IM/04		A	



Proposed Site Layout Plan Scale 1:500

Extg Site Layout Plan Scale 1:500