NOTES

Do not Scale; it is essential that this drawing is read in conjunction with the specification and that all works are included for.

The Contractor must visit site, so as to satisfy himself as to the local conditions, access, etc. and to include for these in his costs for the works.

The Contractor is responsible for the verification of all dimensions, levels etc., on site.

PROPOSED ELEVATION A-A (Scale 1:50)

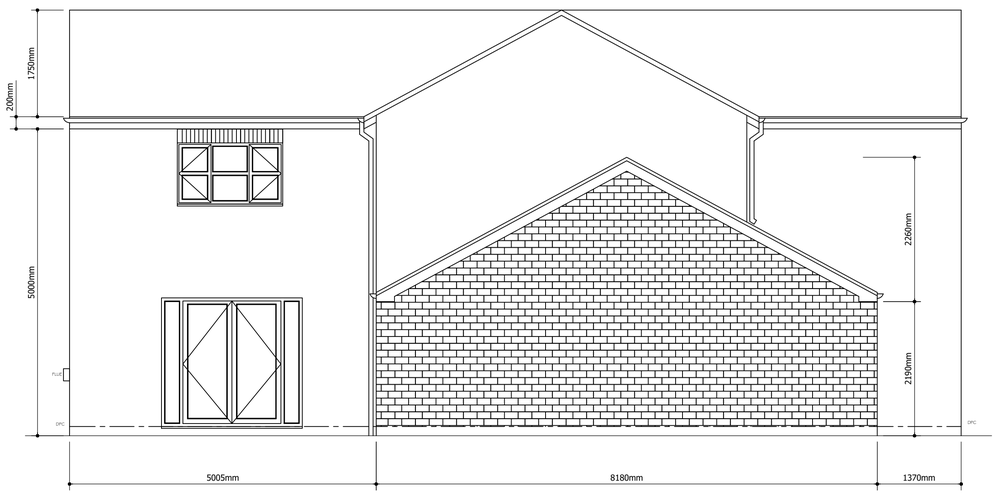

PROPOSED ELEVATION B-B (Scale 1:50)



PROPOSED ELEVATION C-C (Scale 1:50)



PROPOSED ELEVATION D-D (Scale 1:50)

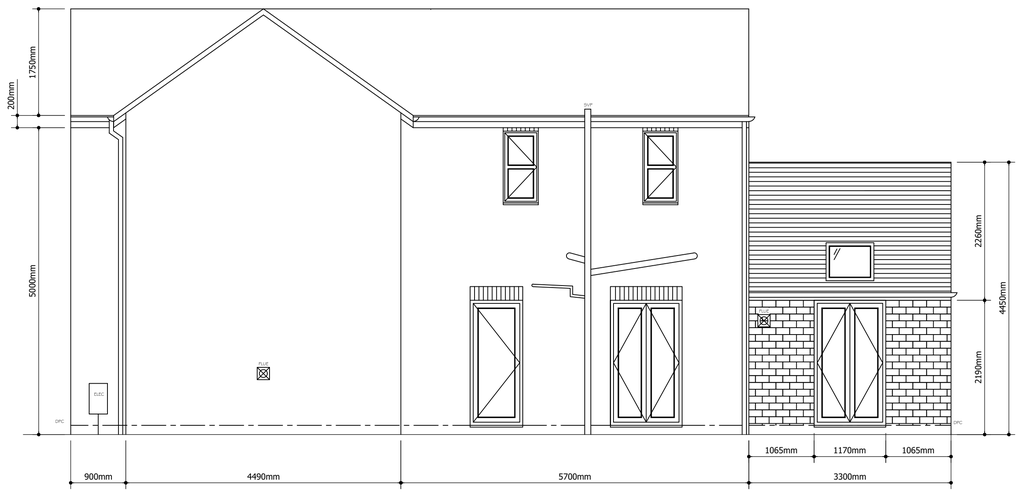

ELEVATION LOCATION

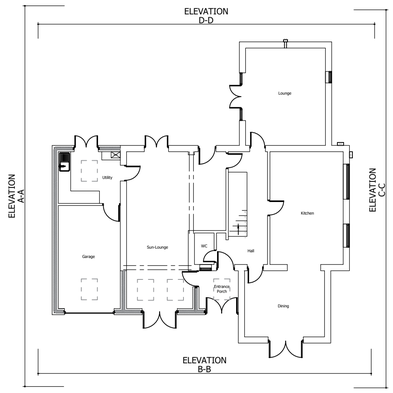

B	Amended to suit further planning requirements	02.04.19
A	Amended to suit planning requirements	14.01.19
Revisions	Notes	Dates

Client: 1 Old Rectory Gardens, Middleton, Manchester, M24 5DN		
Project title: Rear and Side Extensions		
Drawing title: Proposed Elevations		
Date: May 18	Scale: On dwg	Job No.
Drawn		Dwg. No. 04 B