

PLANS AND ELEVATIONS
as existing
scale1:100 @ A3

PROVISIONAL COPY

Drawings to be read inconjunction with
TMJ Structural Engineers design
Report details to take president over drawings

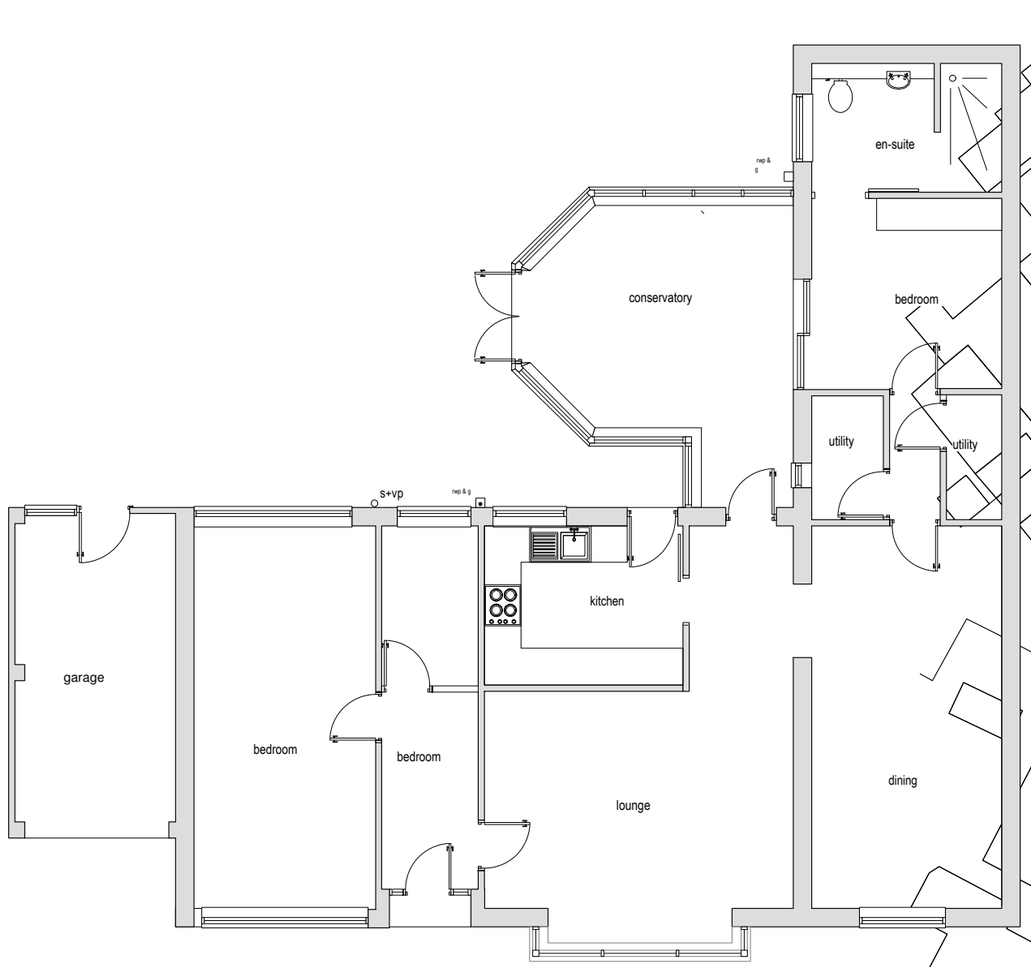

GROUND FLOOR PLAN
as existing

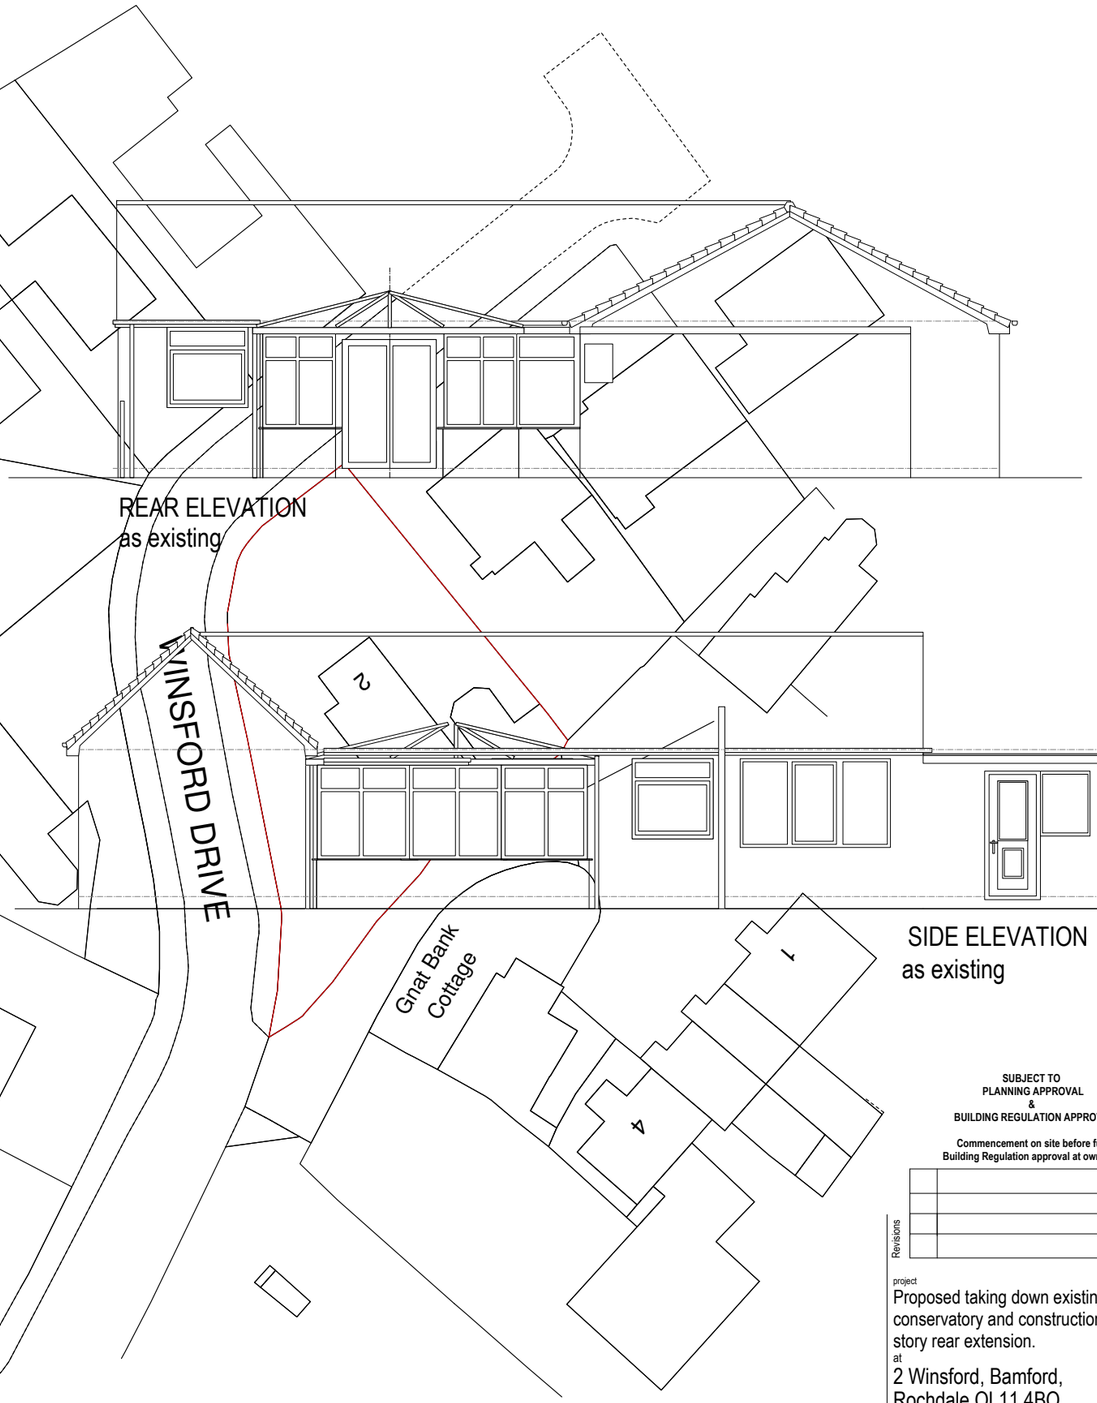

REAR ELEVATION
as existing

SIDE ELEVATION
as existing

SUBJECT TO
PLANNING APPROVAL
&
BUILDING REGULATION APPROVAL

Commencement on site before full
Building Regulation approval at own risk

Revisions

project
Proposed taking down existing conservatory and construction of single story rear extension.
at
2 Winsford, Bamford, Rochdale.OL11 4BQ
client

Mr & Mrs J. Tidswell

drawing: ELEVATIONS AND PLAN as existing	date: Feb 2019
	sheet: 1
	scale: as indicated @ A3
status: Planning Submission	rev.