

FRONT ELEVATION



SIDE ELEVATION 1



REAR ELEVATION

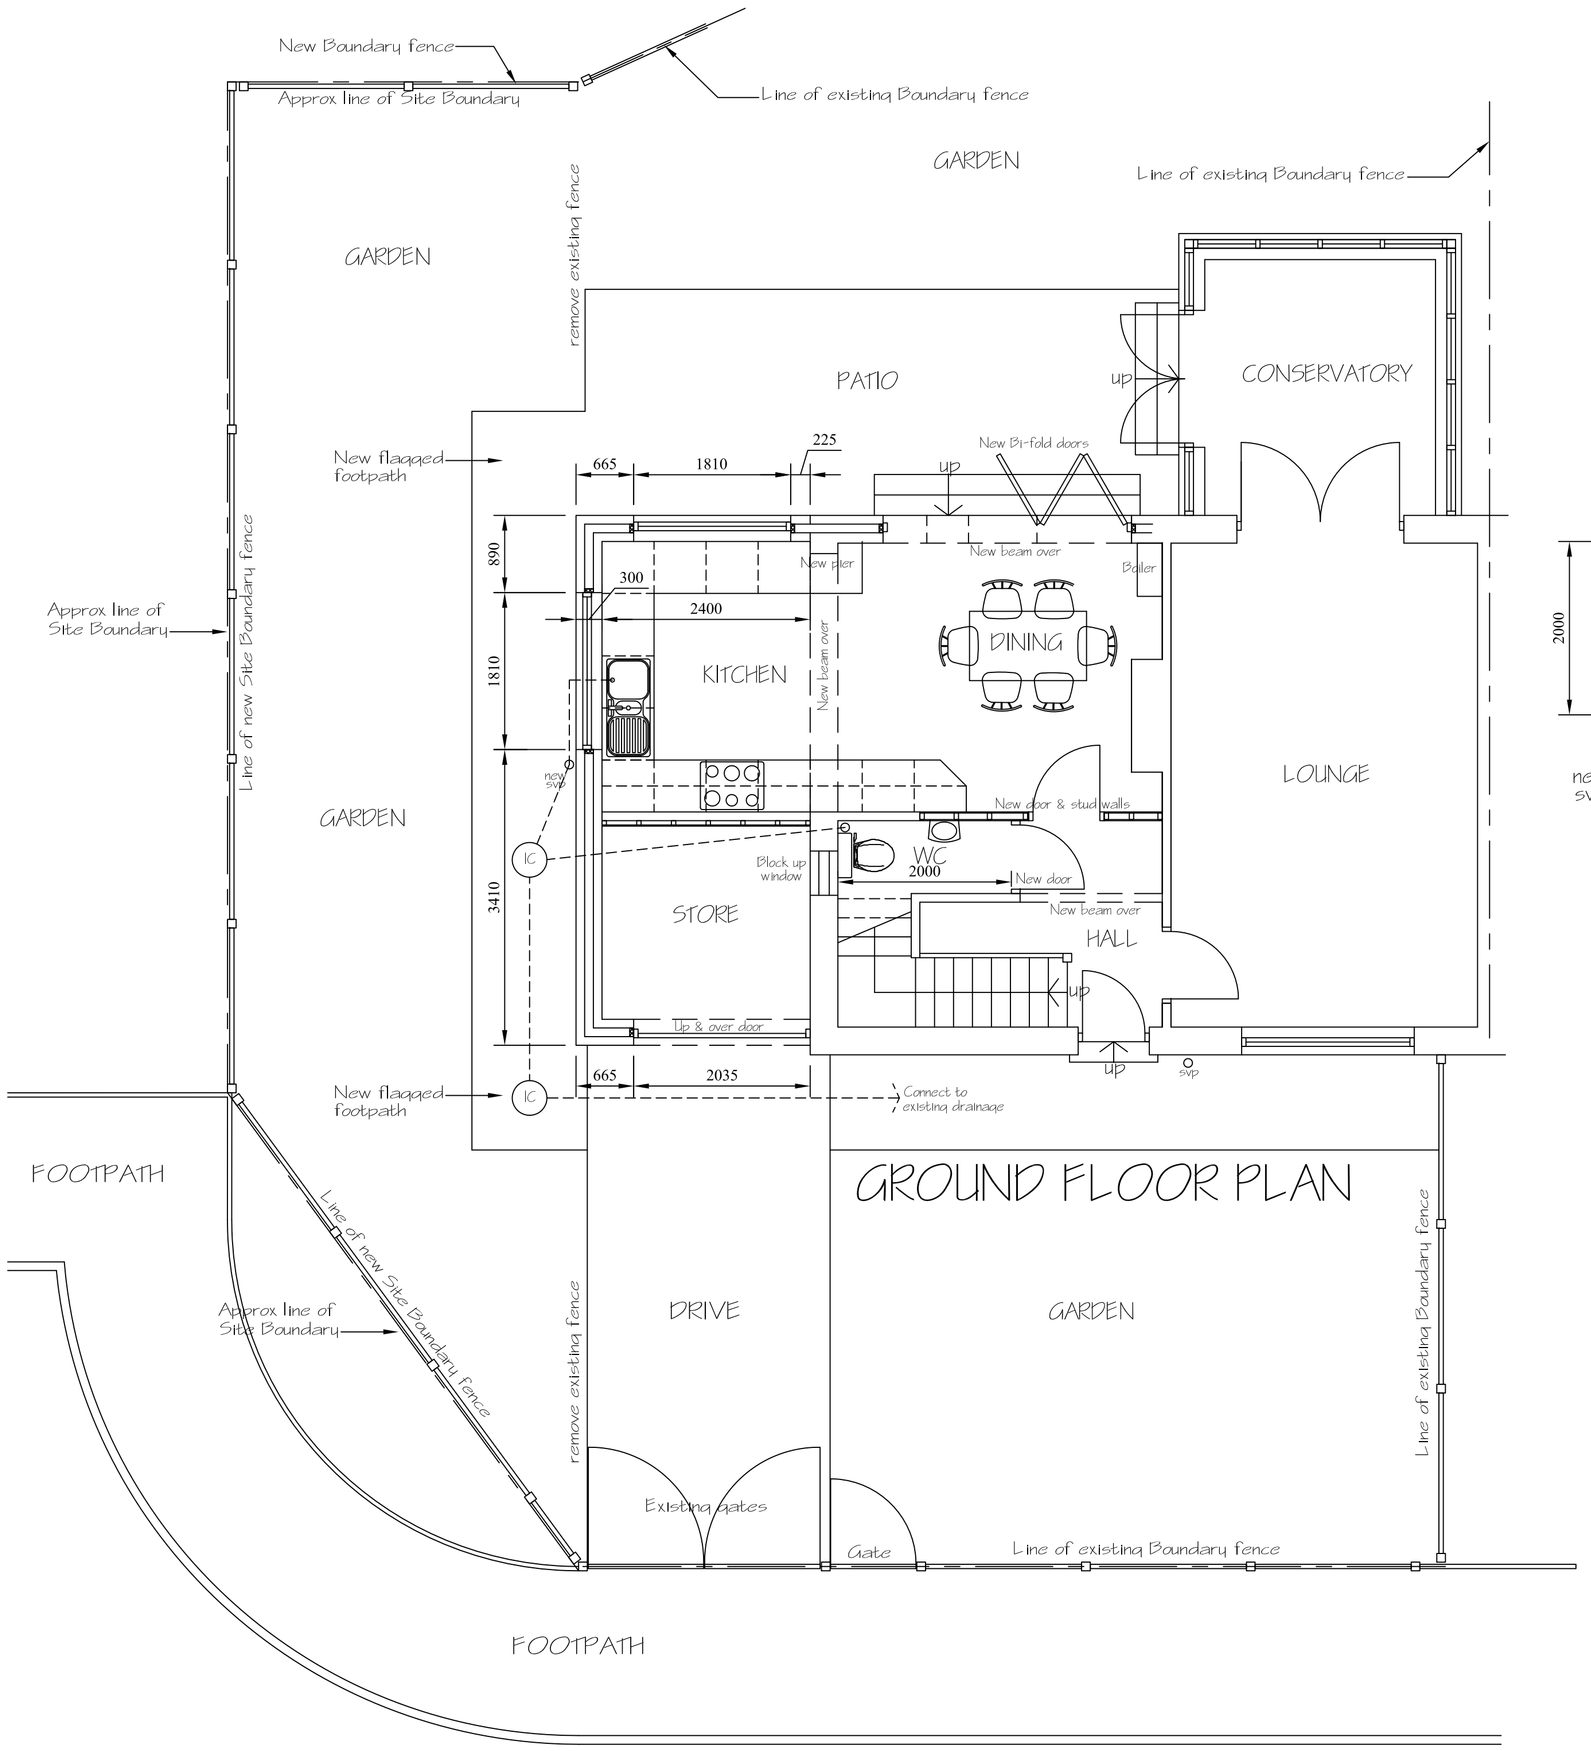

GROUND FLOOR PLAN

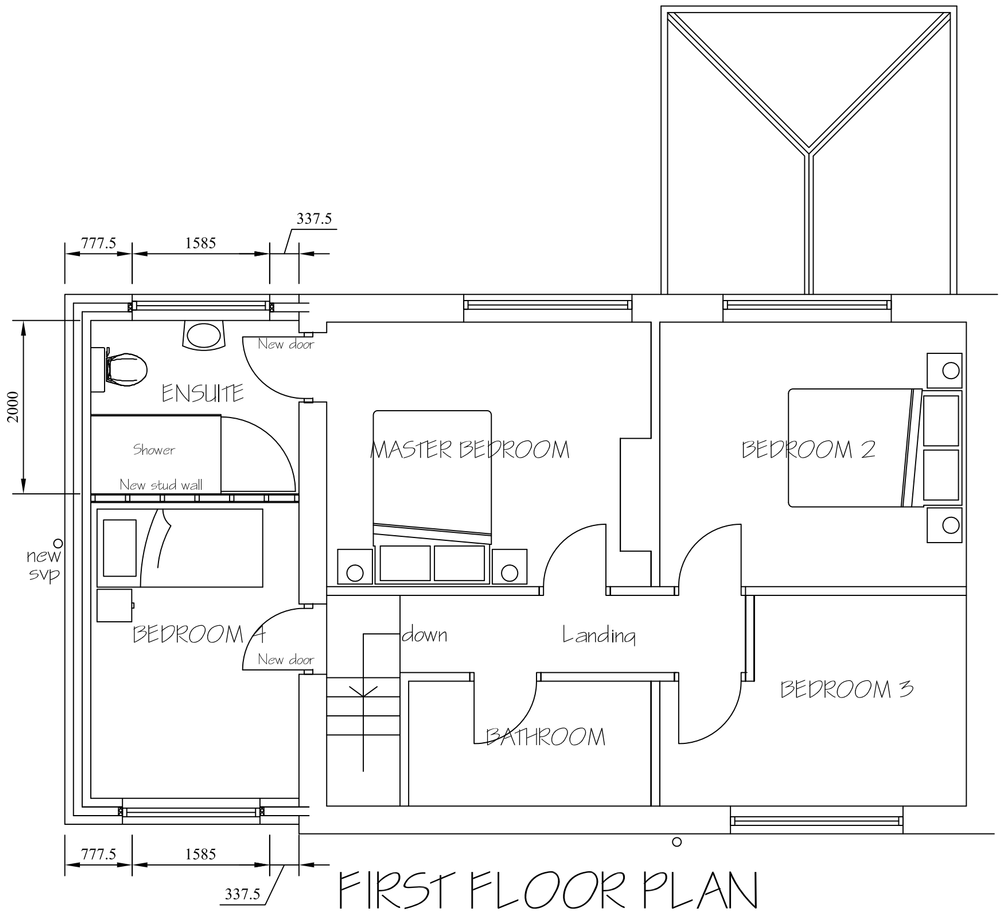

FIRST FLOOR PLAN

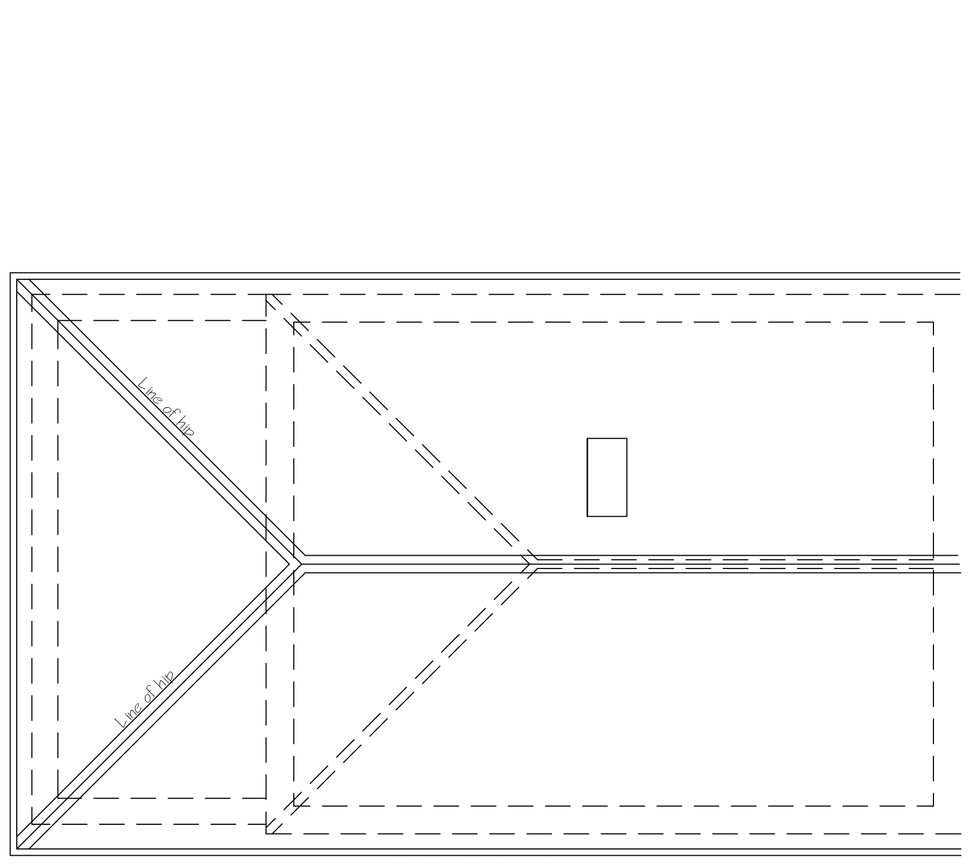

ROOF PLAN

0m 1 2 3 4 5m

FOR PLANNING PURPOSES					
CLIENT			PROJECT TITLE		
Mr & Mrs Greenwood, 32, Lightburn Avenue, Littleborough. M44 6JY			Proposed Extension to 32, Lightburn Avenue, Littleborough. M44 6JY		
			Plans & Elevations - As Proposed.		
Scale	Date	Job Ref	Drg Ref No	Revision	Drawing Status
1:50 @ A1	APRIL 2019		GA 02		PLANNING