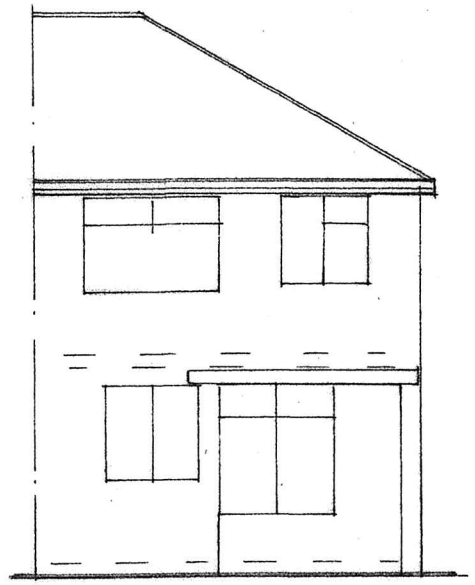

REAR ELEVATION
(EXISTING)

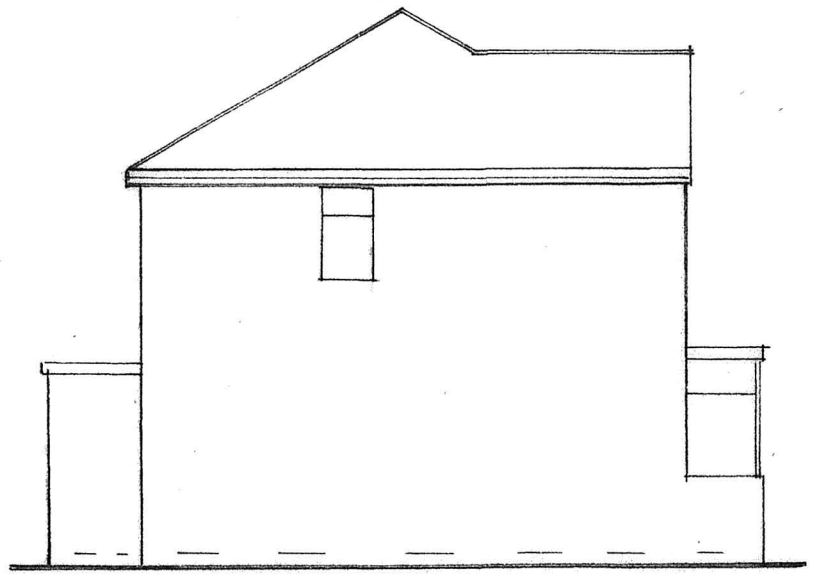

SIDE ELEVATION
(EXISTING)

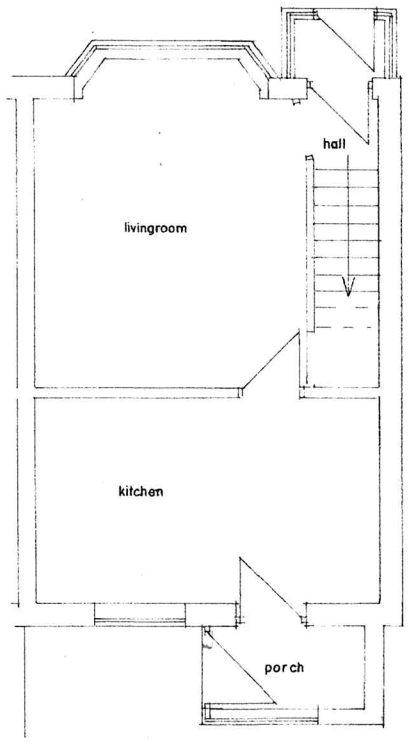

G.F PLAN
(EXISTING)

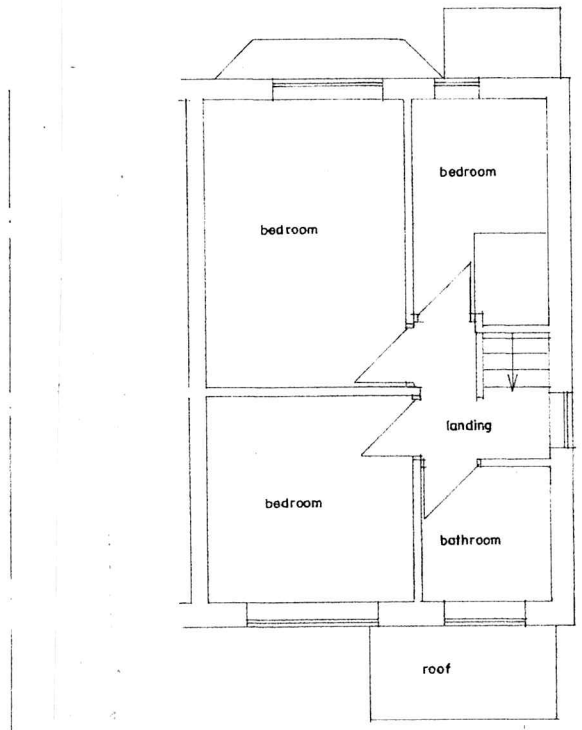

F.F PLAN
(EXISTING)

BUILDING DESIGN SERVICES
M. FAROOQ
6 Stock Close, Shawclough, Rochdale OL12 6BB
Tel: 01706 712231 Mob: 07967605763

PROPOSED DOUBLE STOREY REAR EXTENSION AT 214 KENSINGTON STREET ROCHDALE OL11 1QS

For: Mr FARIS SALMAN

Plan	*Scale 1:100*	**1620B/1**
Elevation	*Scale 1:100*	

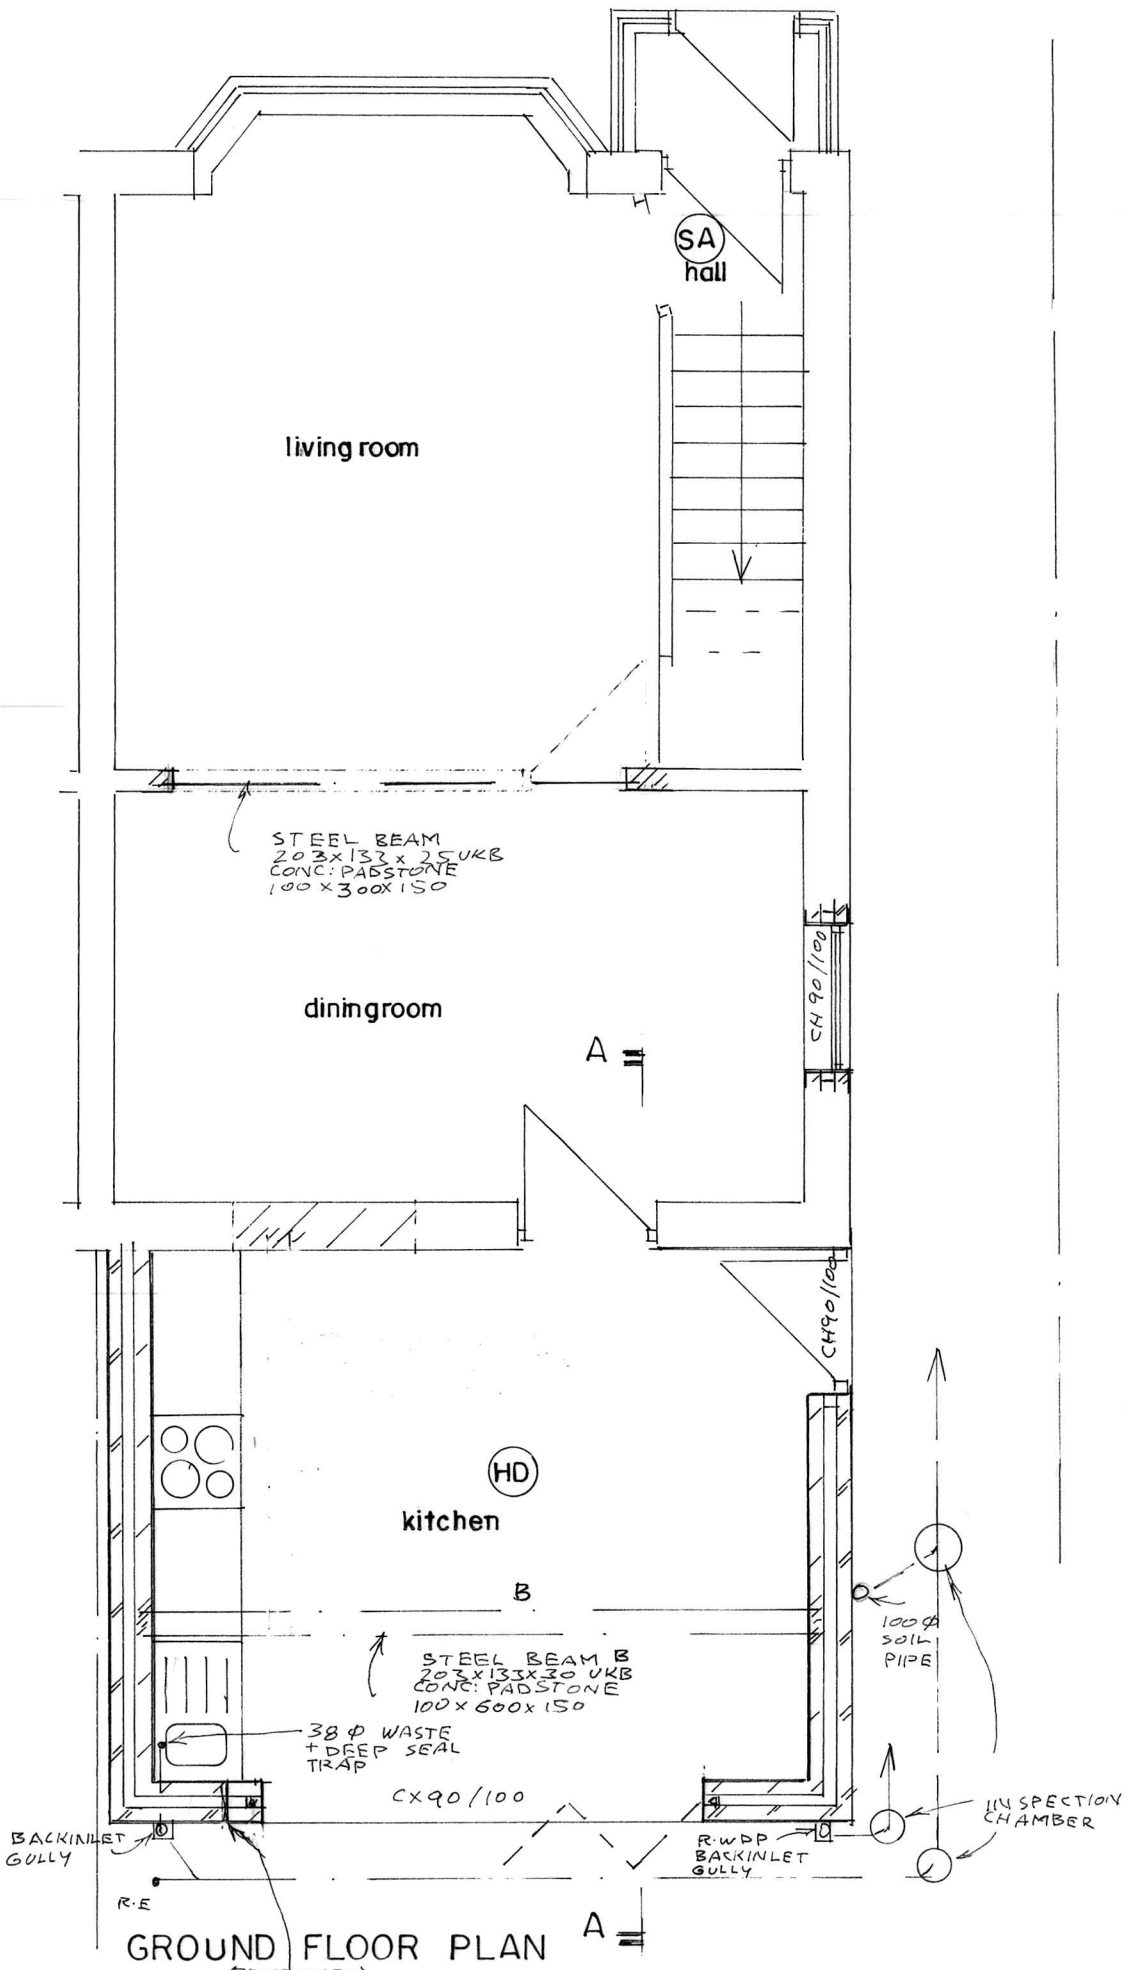

GROUND FLOOR PLAN
(PROPOSED)

MECHANICAL EXTRACT FAN VENTILATION TO GIVE 3 AIR CHANGES PER HOUR DUCTED TO EXTERNAL AIR EXTRACTING @ NOT LESS THAN 60 LITER/SECOND

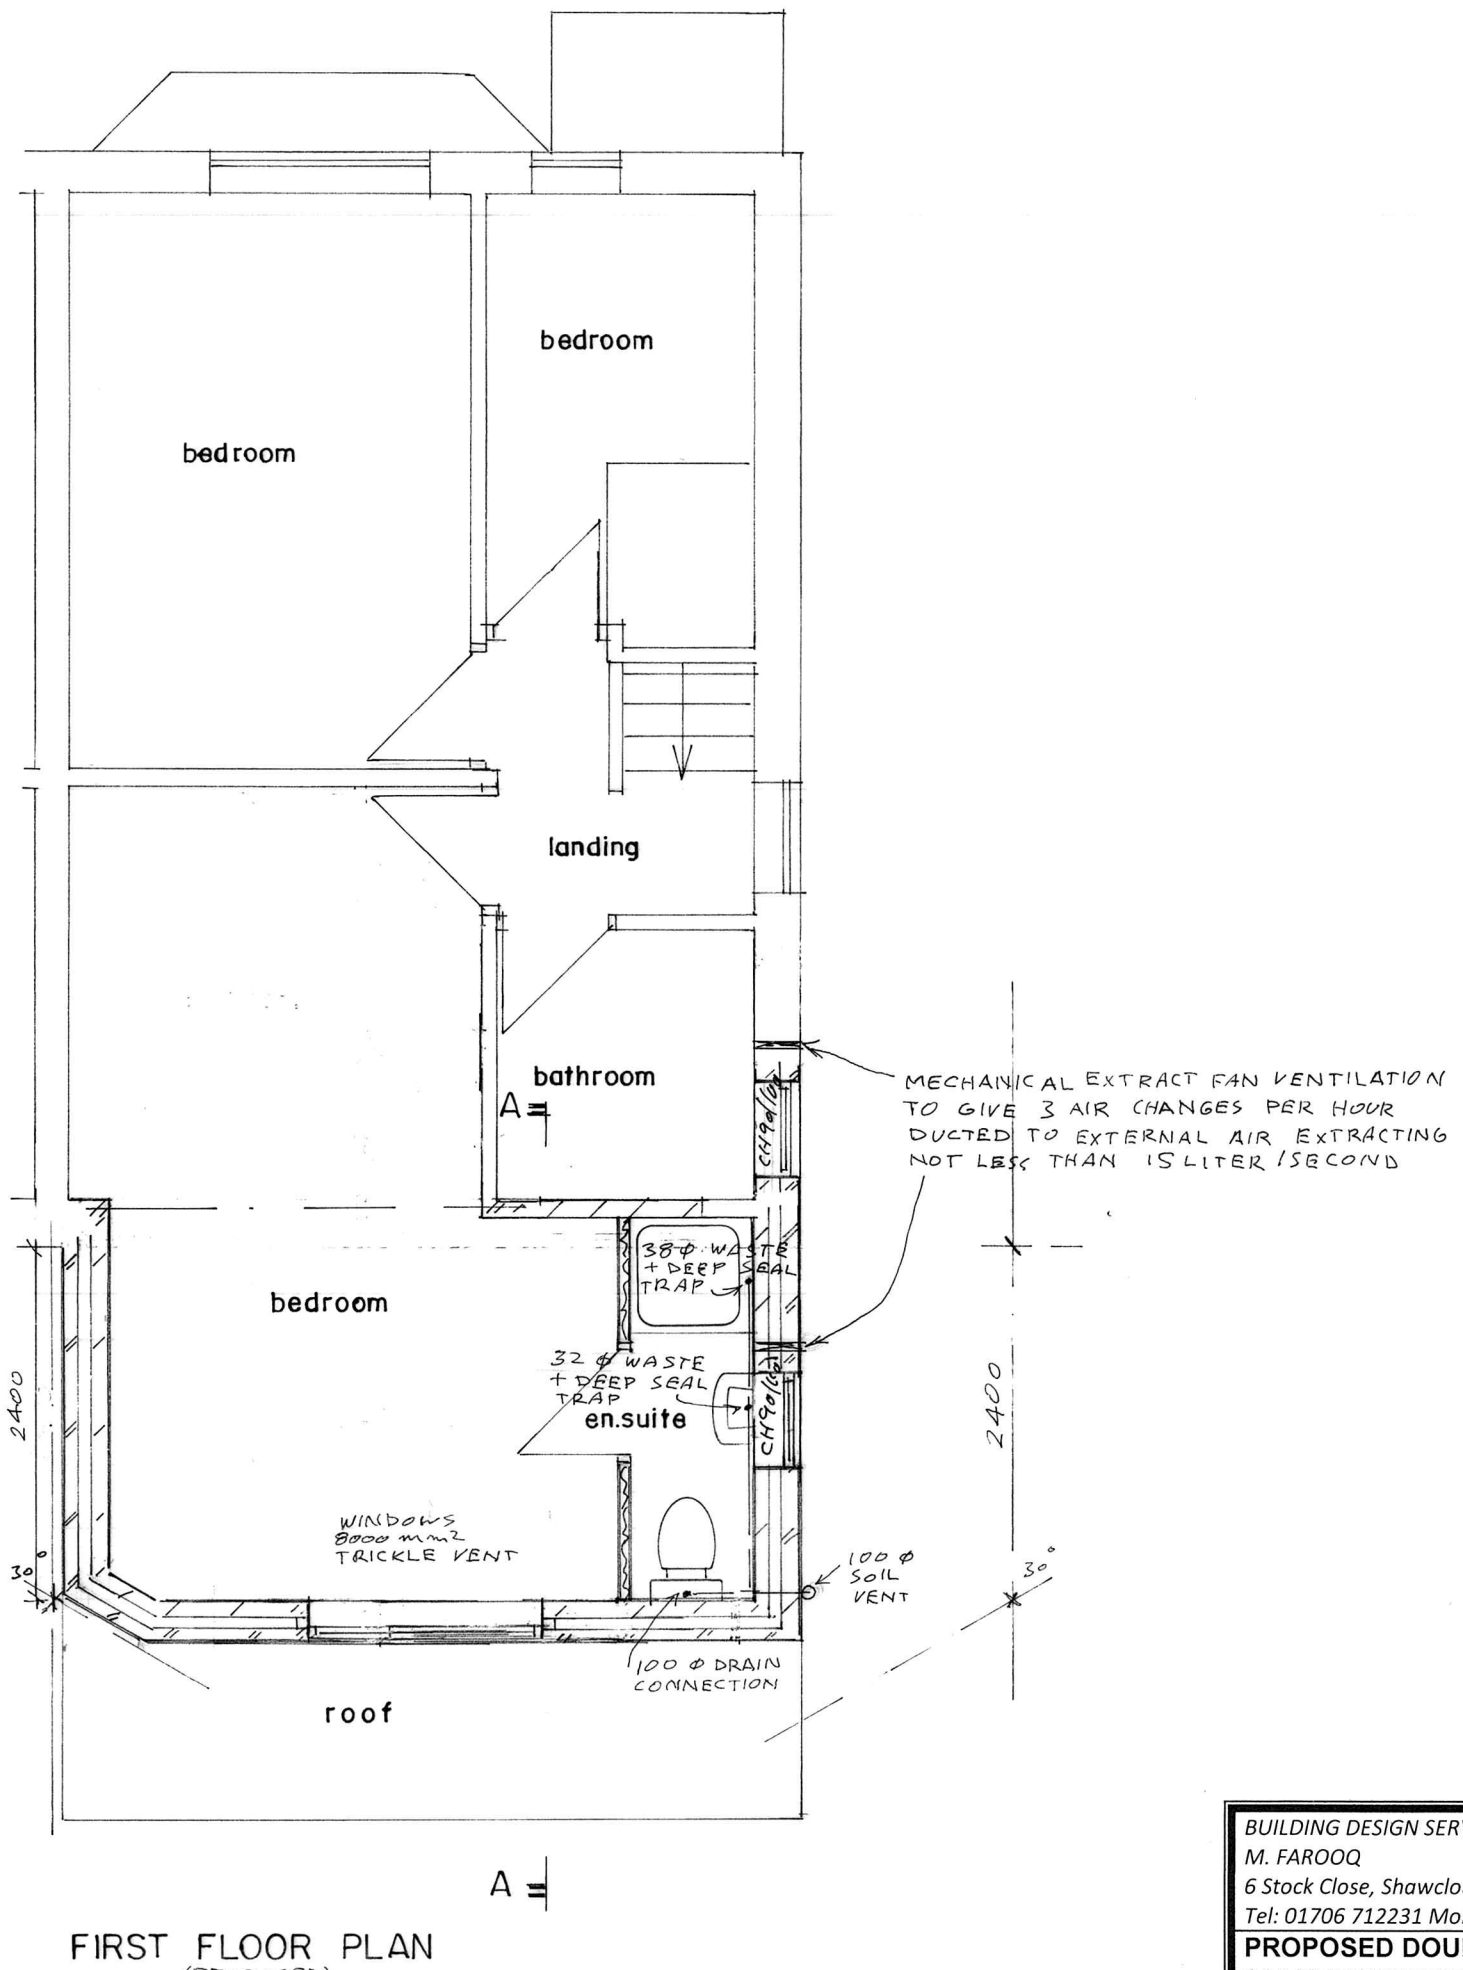

FIRST FLOOR PLAN
(PROPOSED)

BUILDING DESIGN SERVICES
M. FAROOQ
6 Stock Close, Shawclough, Rochdale OL12 6BB
Tel: 01706 712231 Mob: 07967605763

PROPOSED DOUBLE STOREY REAR EXTENSION AT 214 KENSINGTON STREET ROCHDALE OL11 1QS

For: Mr FARIS SALMAN

Plan	*Scale 1:50*	**1620B/2**

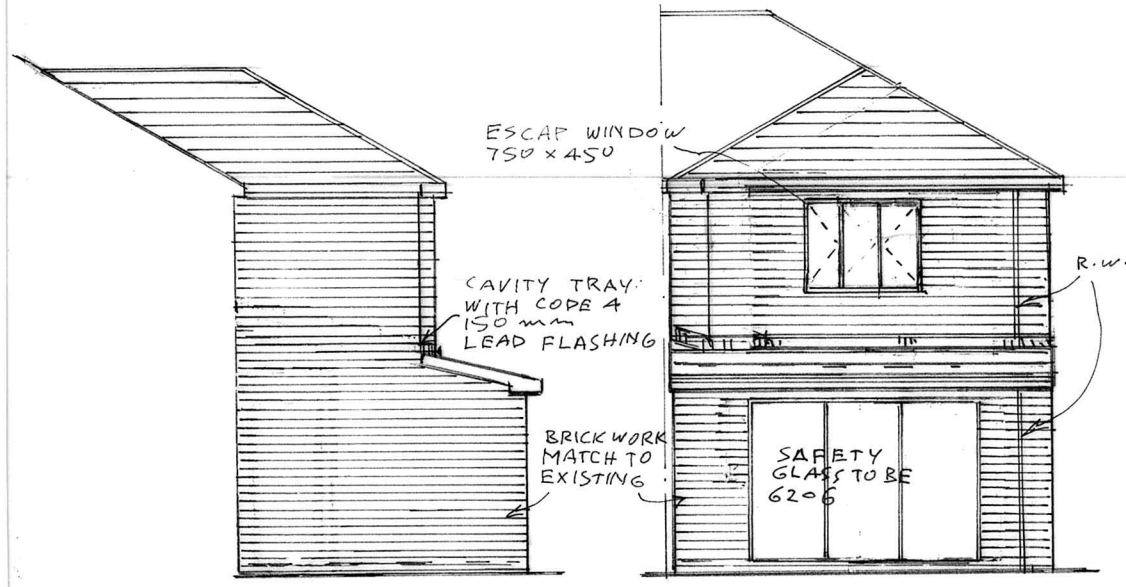

SIDE ELEVATION
(PROPOSED)

REAR ELEVATION
(PROPOSED)

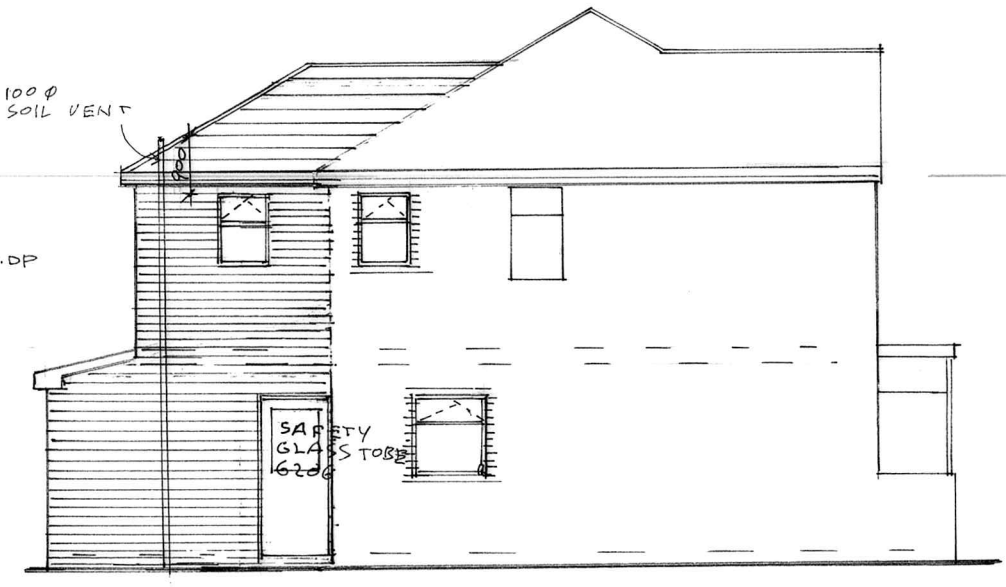

SIDE ELEVATION
(PROPOSED)

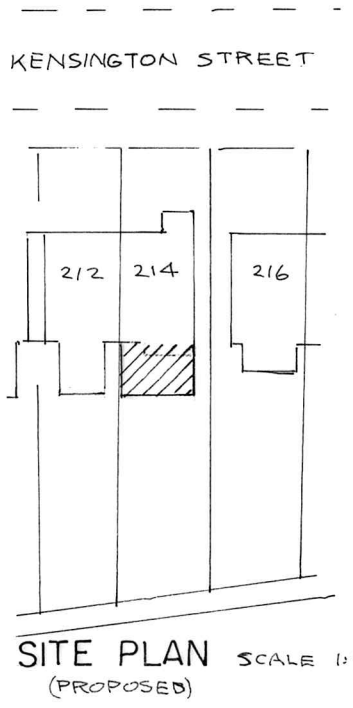

SITE PLAN SCALE 1:500
(PROPOSED)

SITE PLAN SCALE 1:500
(EXISTING)

BUILDING DESIGN SERVICES
M. FAROOQ
6 Stock Close, Shawclough, Rochdale OL12 6BB
Tel: 01706 712231 Mob: 07967605763

PROPOSED DOUBLE STOREY REAR EXTENSION AT 214 KENSINGTON STREET ROCHDALE OL11 1QS

For: Mr FARIS SALMAN

Elevation	*Scale 1:100*	**1620B/3**