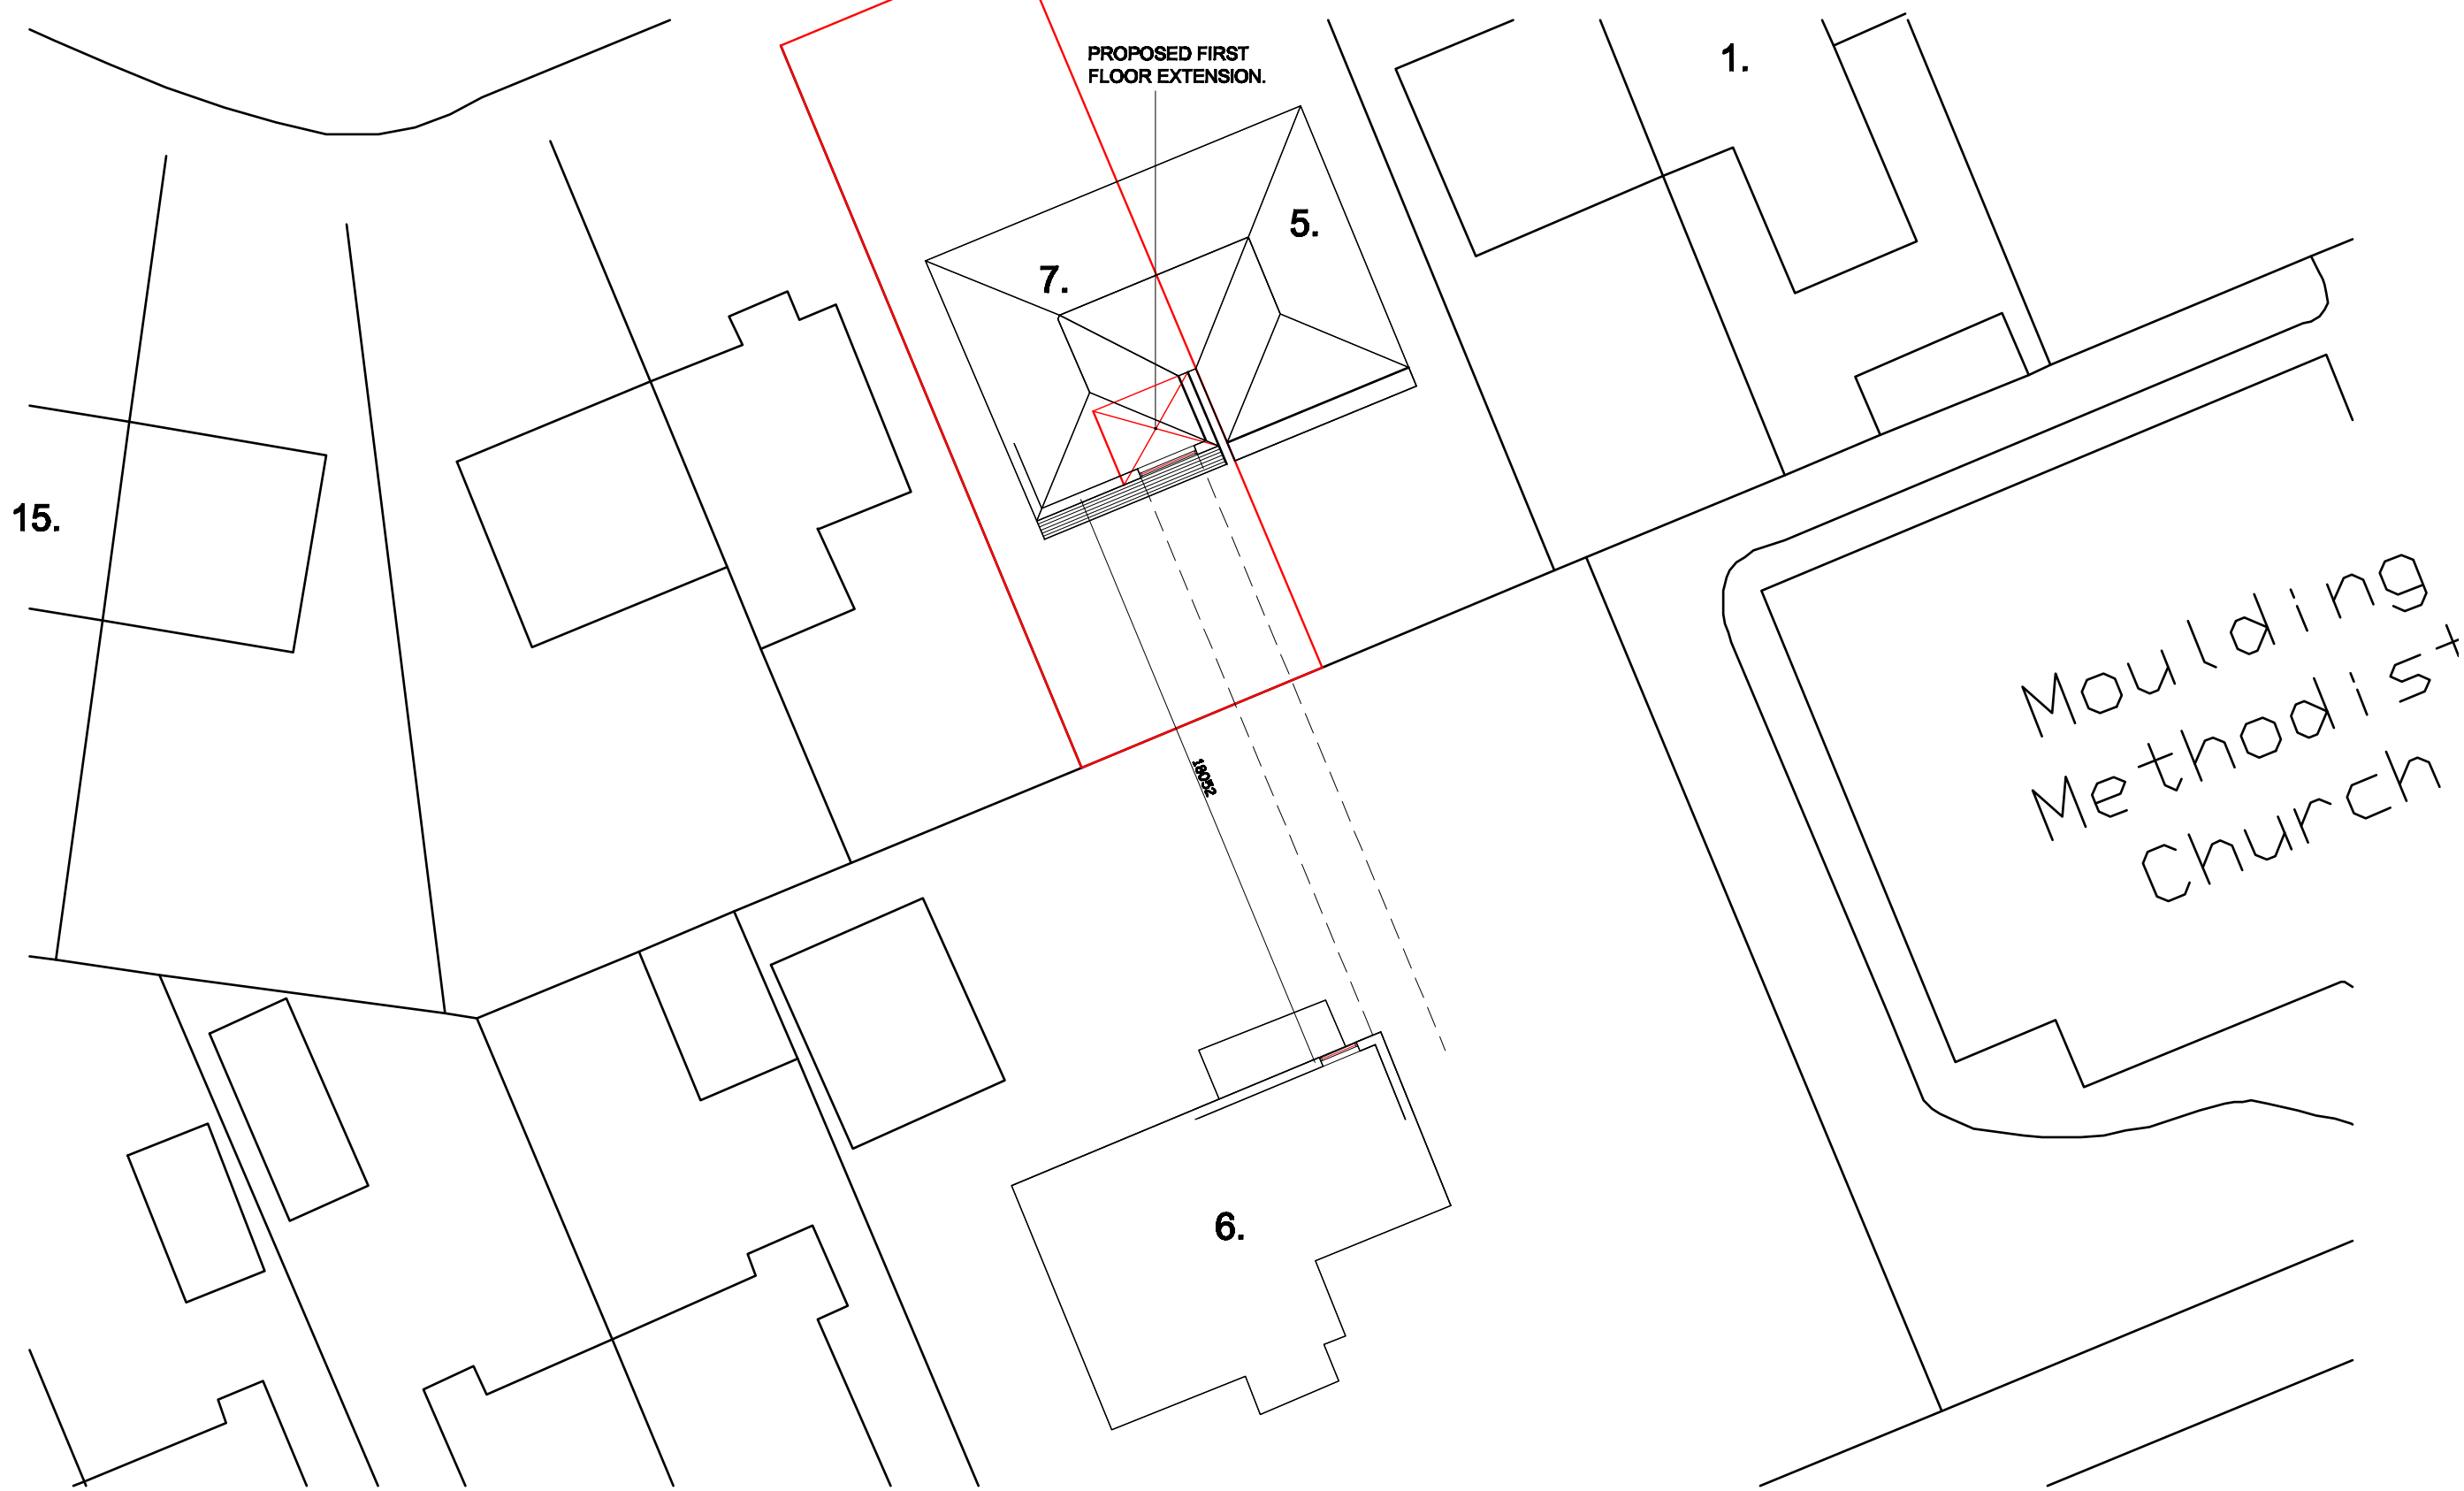

Revision. A - Site Plan Amended. - 13th November 2019.	**Title :** PROPOSED FIRST FLOOR REAR EXTENSION.	**Project :** 7, WEYTHORNE DRIVE, BURY. BL9 7TX	**MTC Designs** 31 Exford Drive Bolton BL2 6TB T: 01204 418714 M: 07708026514 Email: michaeltcourt@aol.com Scale: 1.200 @ A3 Date: October 2019. Drawing No: SP01A