


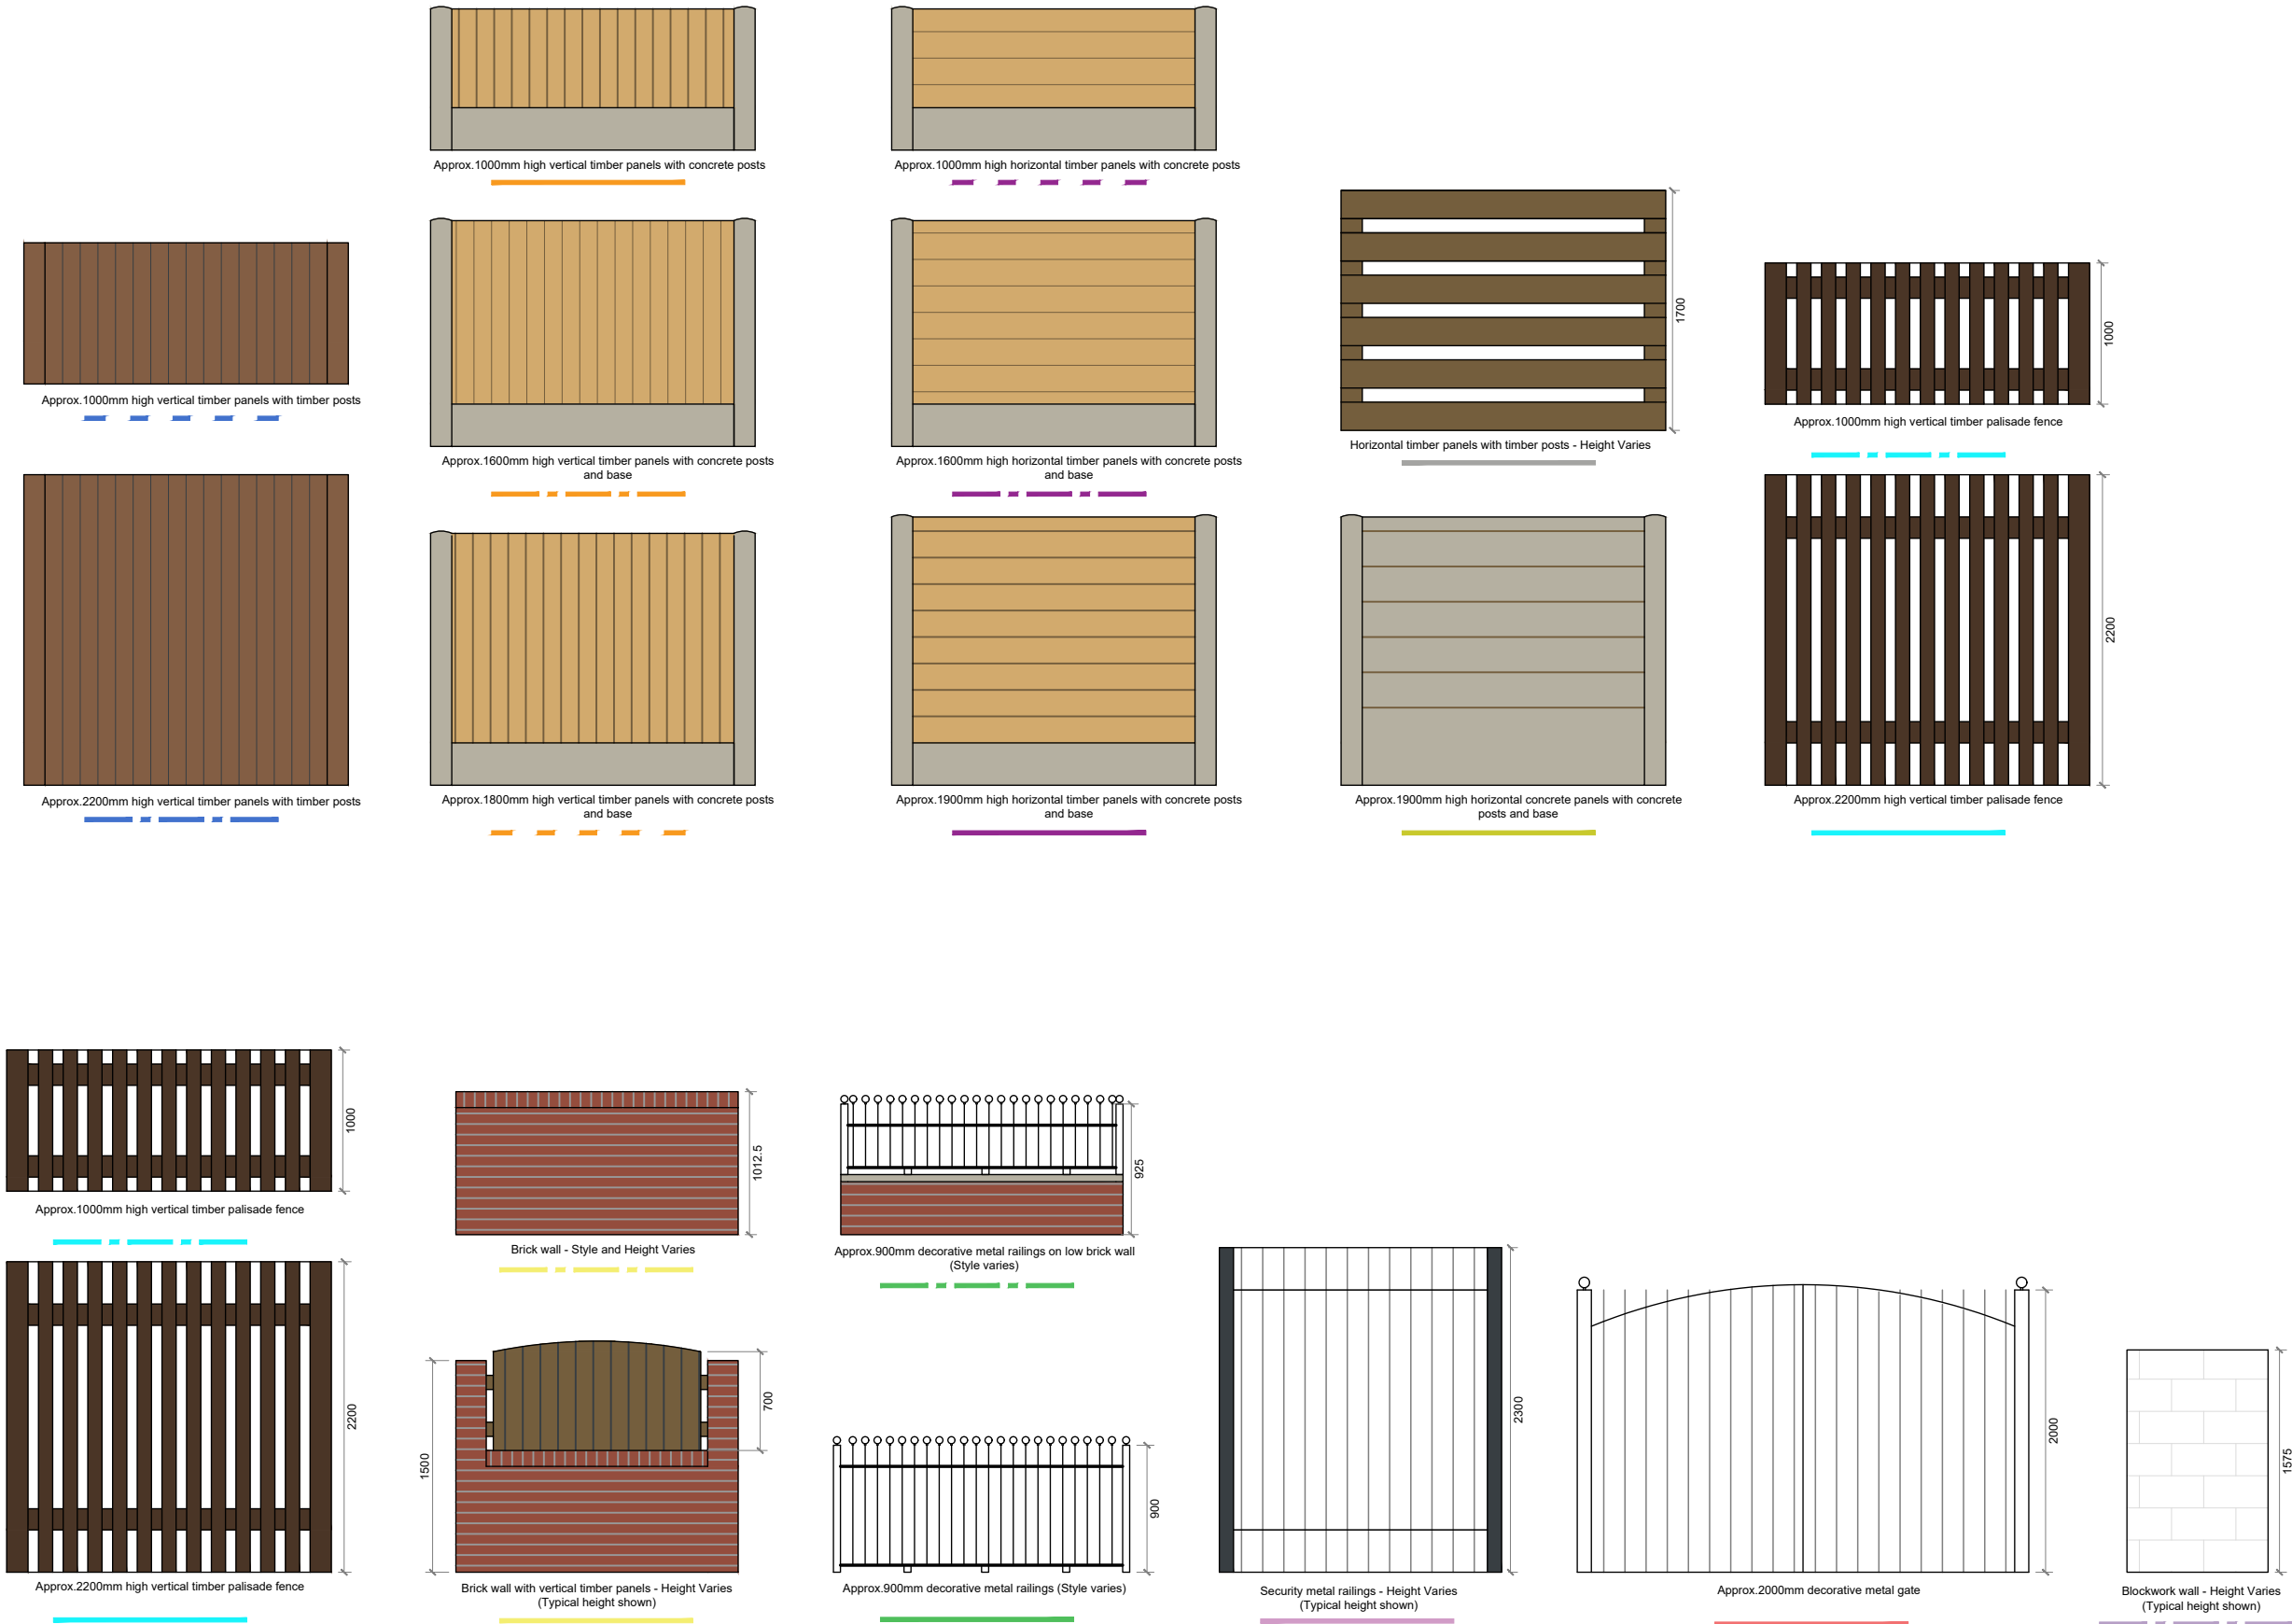

General Notes
01: Dimensions must not be scaled from this drawing. If in doubt, please ask.
02: All dimensions are in millimetres unless noted otherwise.
03: All dimensions should be verified on site before proceeding with the work.
04: TADW Architects shall be notified in writing of any discrepancies.
05: © TADW Limited (UK) 2015

Legend

P2	Revised	10.11.22	AM	-
P1	Drawn	13.09.22	VA	AM
Issue	Description	Date	Drawn	Checked

Drawing Status
P - Planning | T - Tender | C - Construction | R - As Record

For Approval

tadw

architects



Six St, Petersgate Stockport, Cheshire SK1 1HD
Ph 0161 477 6158 Fx 0161 480 8342 mail@tadw.co.uk www.tadw.co.uk

Client	Rochdale Boroughwide Housing
Job	Smallbridge Decarbonisation
Title	Existing Boundary Treatments

Scale 1:50 @ A3

Note - Prints from PDF files may not be to scale, check accuracy against scale

0.5

1

1.5

2.5m

Job Number

221316

Drawing Number

12

Issue

P2