



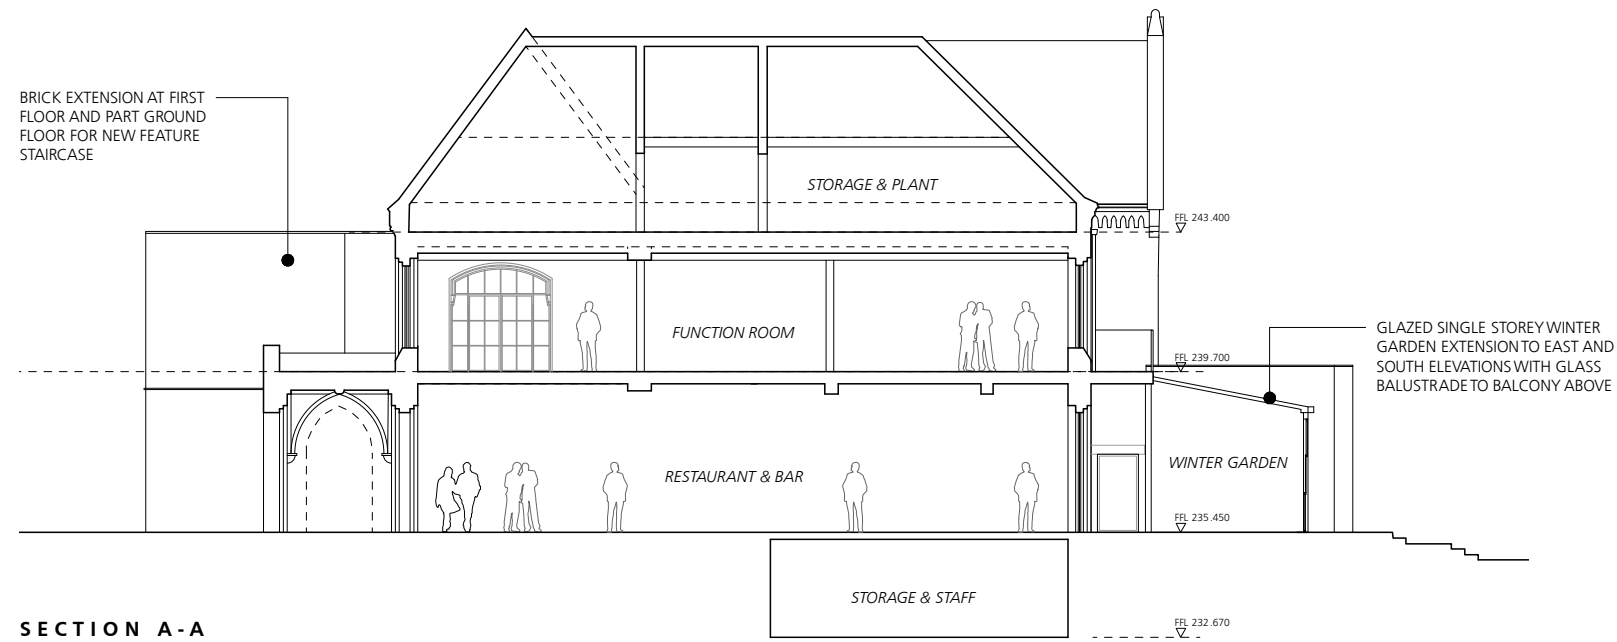

SECTION A-A

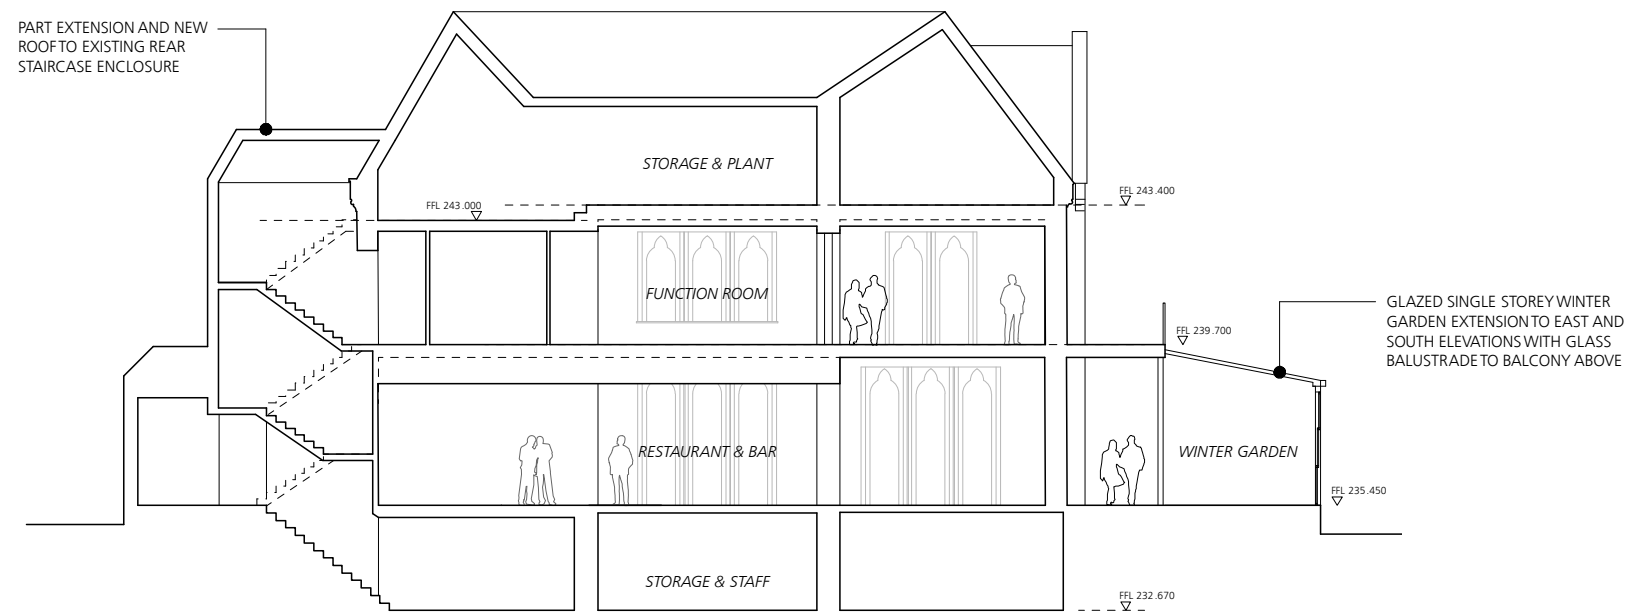

SECTION B-B

0 2 4 6 8 10  
Metres

**Jonathan Davidson Architects**

Architecture & Industrial Design  
47 Hilton Street  
MANCHESTER  
M1 2EF  
t: 0161 711 0835  
e: inbox@j davidsonarchitects.com  
w: www.j davidsonarchitects.com

Client Elle R Leisure  
Project **Proposed Albert's Restaurant**  
**Edenfield Rd, Norden**  
Scale 1:100 @ A1 / 1:200 @ A3  
Date Feb 2022

Rev A3 - 04/23 - Amended to new scheme  
Rev A2 - 05/22 - Windows updated,  
section profiles & ceilings updated

Document **Planning Drawing**  
**Proposed Sections**  
Status For information

|         |     |    |      |    |
|---------|-----|----|------|----|
| Doc Ref | 366 | PD | 2009 | A3 |
|---------|-----|----|------|----|