
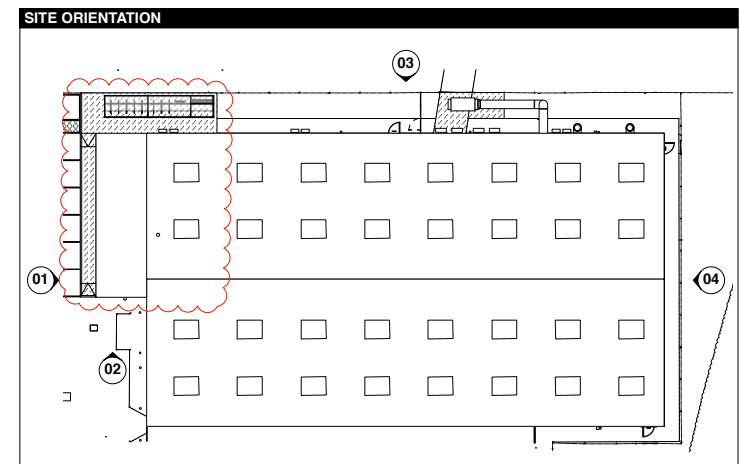
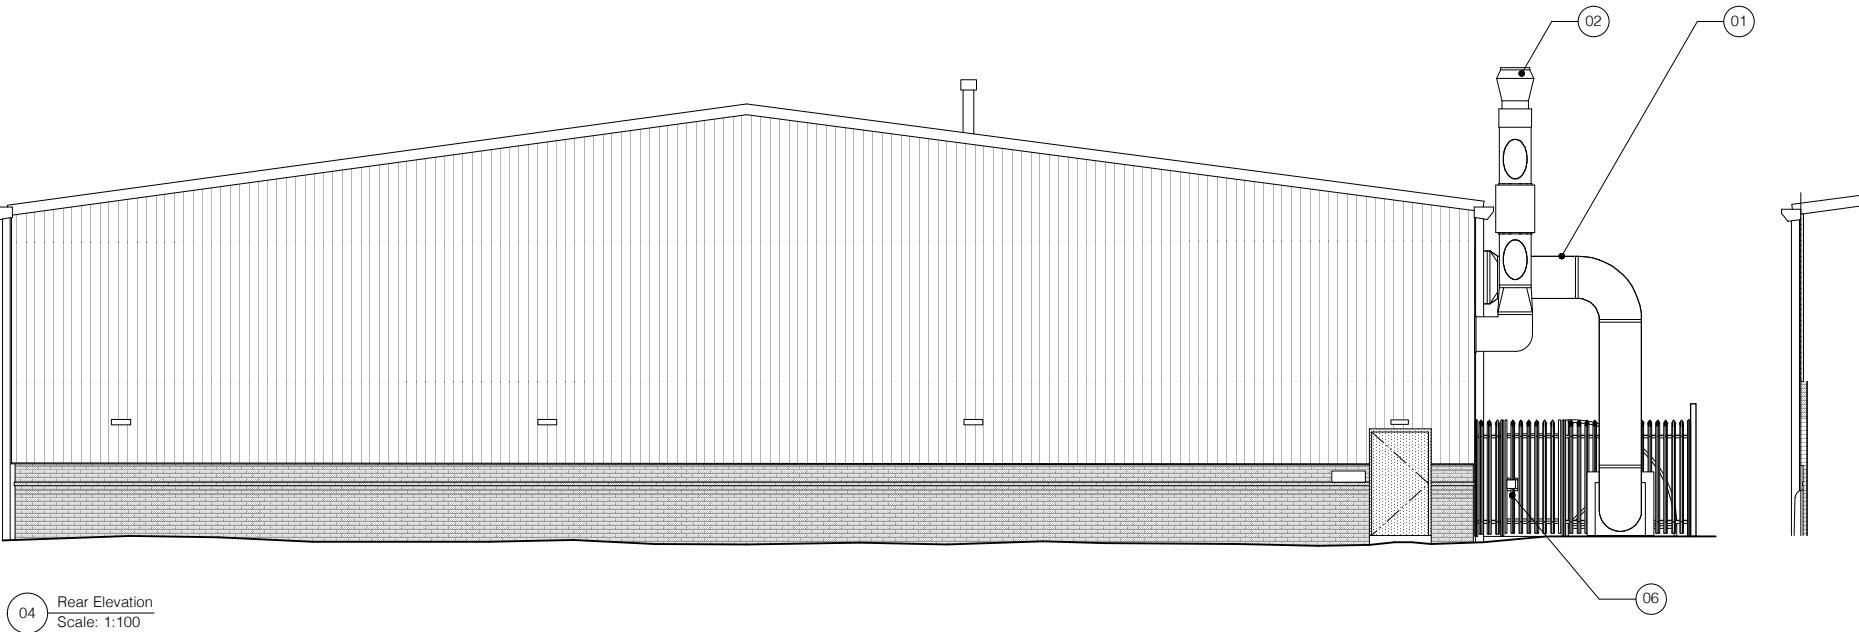


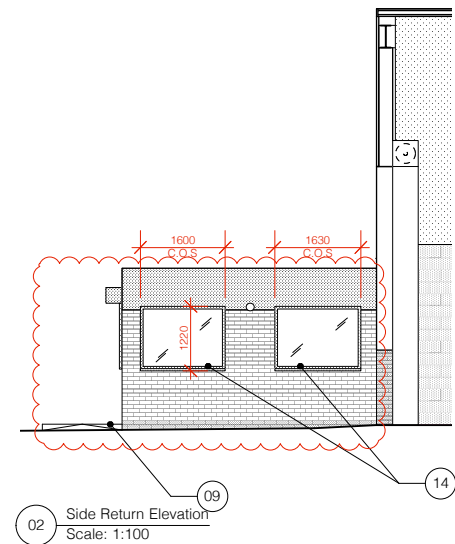

Revision

B- 18.07.23- Paint to existing brickwork omitted. Existing windows / door / rendered facade colour to be retained. Concrete hardstanding to entrance area amended.

A - 09.06.23 - Note amended.

Proposed External Elevations

CLIENT
Krispy Kreme
PROJECT
Rochdale
ADDRESS
6A, Transpeninne Trading Estate, Rochdale, OL11 2PX

JOB No. 801 DWG No. P3.2 REV. B

DATE: MAR 23 STATUS: APPROVAL

DRAWN BY
SW

PATH

SCALE
1:100 @ A2

THIS DRAWING IS FOR DESIGN INTENT PURPOSES ONLY. DO NOT SCALE THIS DRAWING