
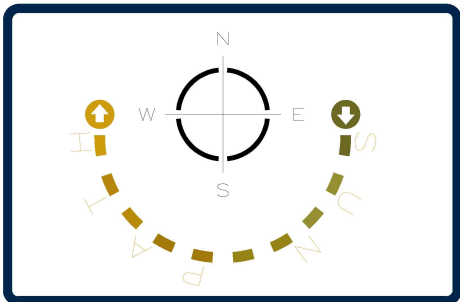
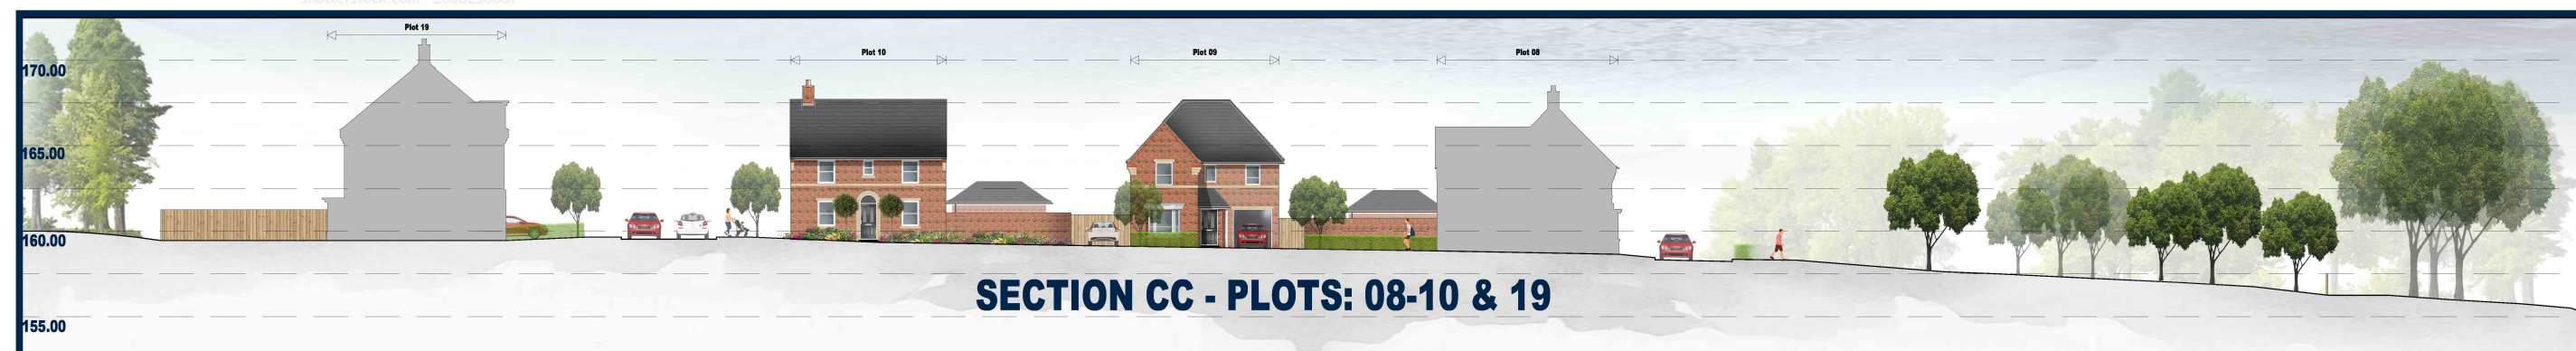


SILVERHILL FARM, KINGSWAY, ROCHDALE
DEVELOPMENT SECTIONS

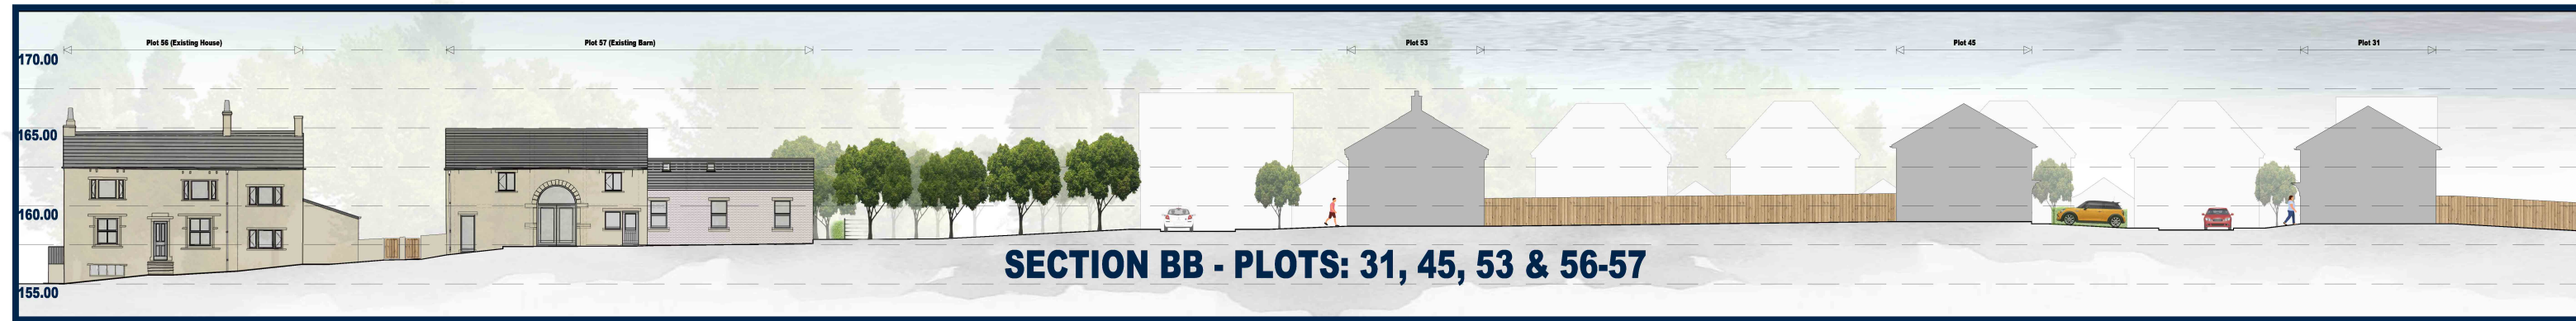

Key:

Rev	Amendment	Drawn/Date:
P02	Development Sections updated inline with Planning Layout Rev P01.	JG/19.03.24

	BARRATT HOMES
	Barratt/David Wilson Homes North West 303 Bridgewater Place 2nd Floor Warrington Cheshire WA3 5XF TEL: 01925 846600
DAVID WILSON HOMES WHERE QUALITY LIVES	
Project	
SILVERHILL FARM	
KINGSWAY ROCHDALE	
Drawing Title	
Development Sections	
Status	
For Comment	
Scale	
1:200 @ A0	
Date	
14.02.22	
Drawn By	
JM	
	
Drawing Ref	Revision
H7491-203550	P02