


1

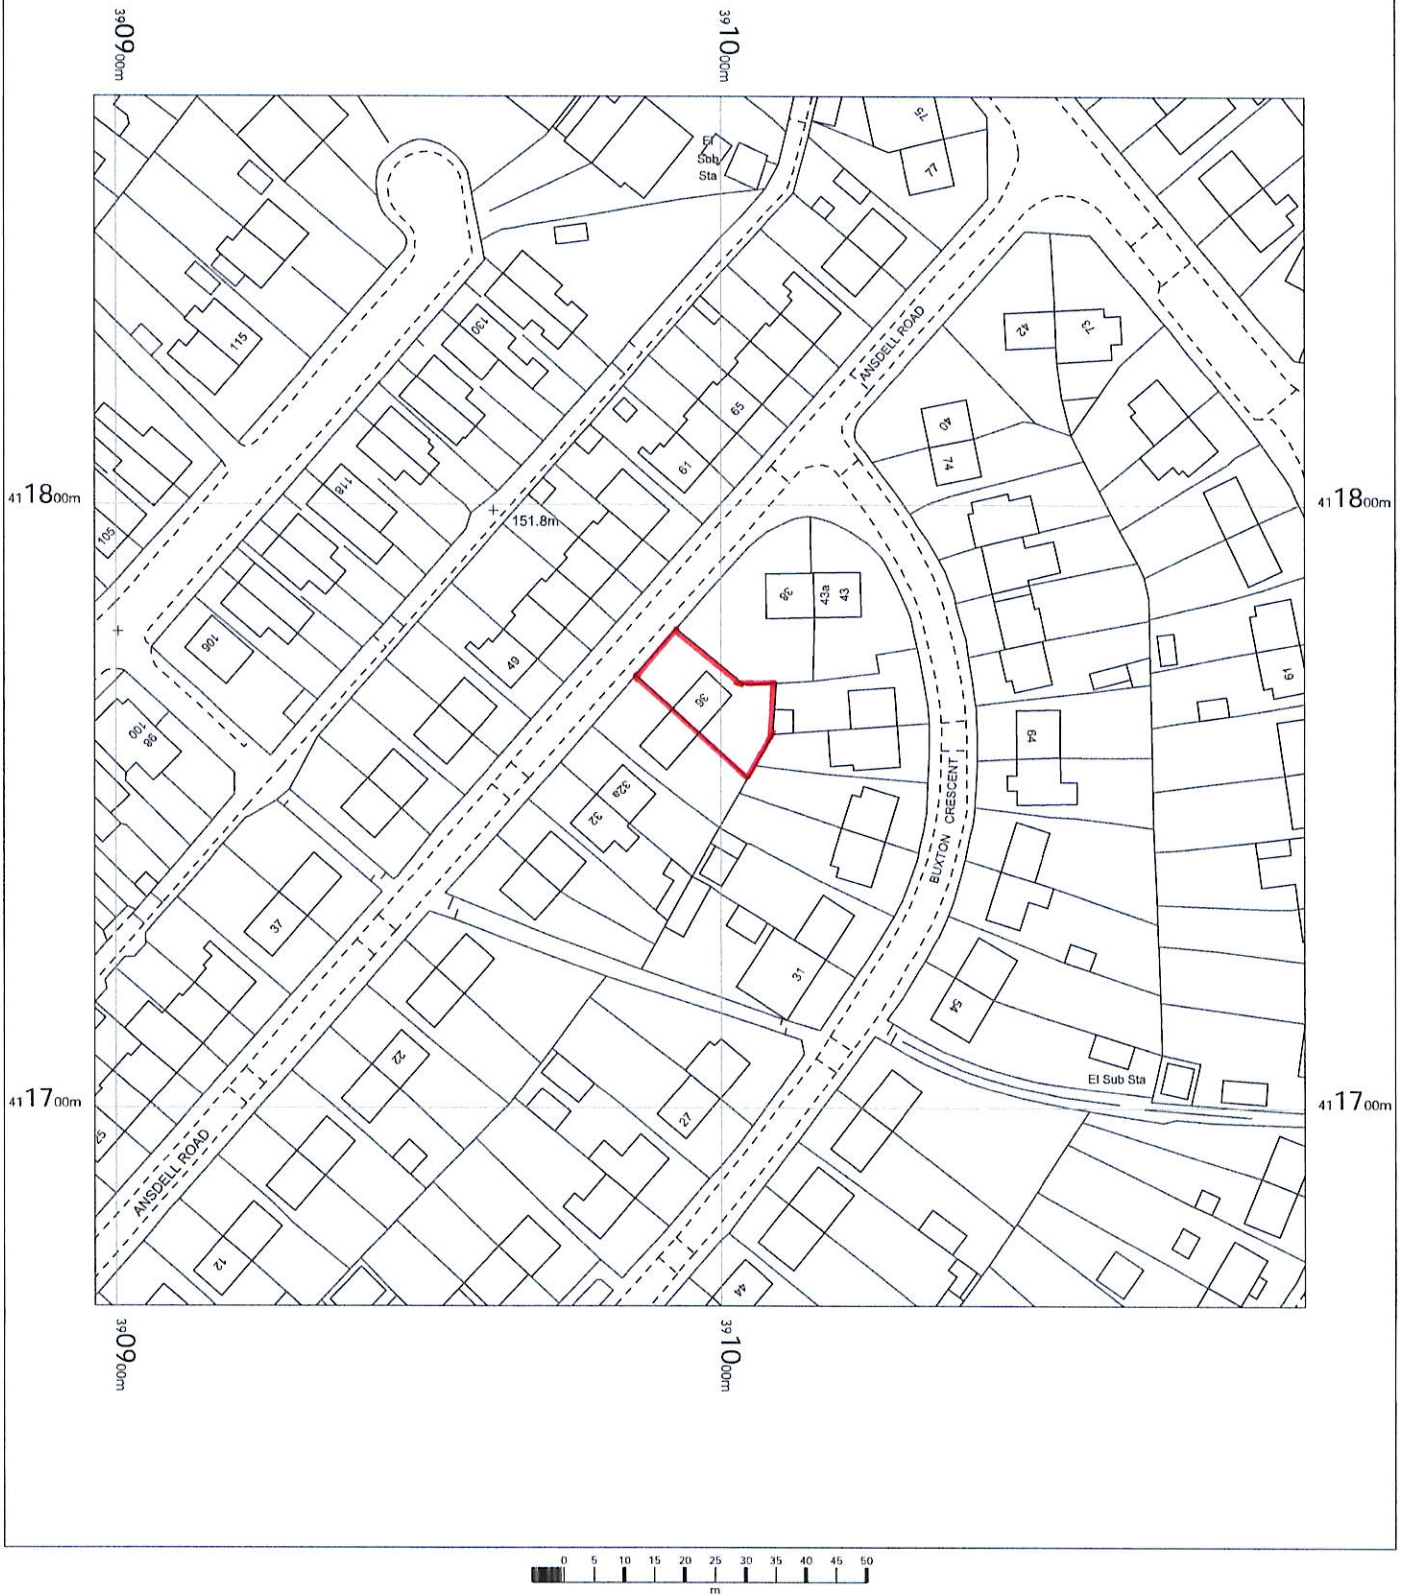

36 Ansdell Road
Rochdale
OL16 4TT

OS MasterMap 1250/2500/10000 scale
Monday, July 8, 2024, ID: MDP-01174106
www.malcolmhughes.co.uk

1:1250 scale print at A4, Centre: 390996 E, 411767 N

©Crown Copyright Ordnance Survey. Licence no.
100019980



**MALCOLM
HUGHES**
CHARTERED
LAND SURVEYORS