
Ordnance Survey®
Ukmapcentre.com

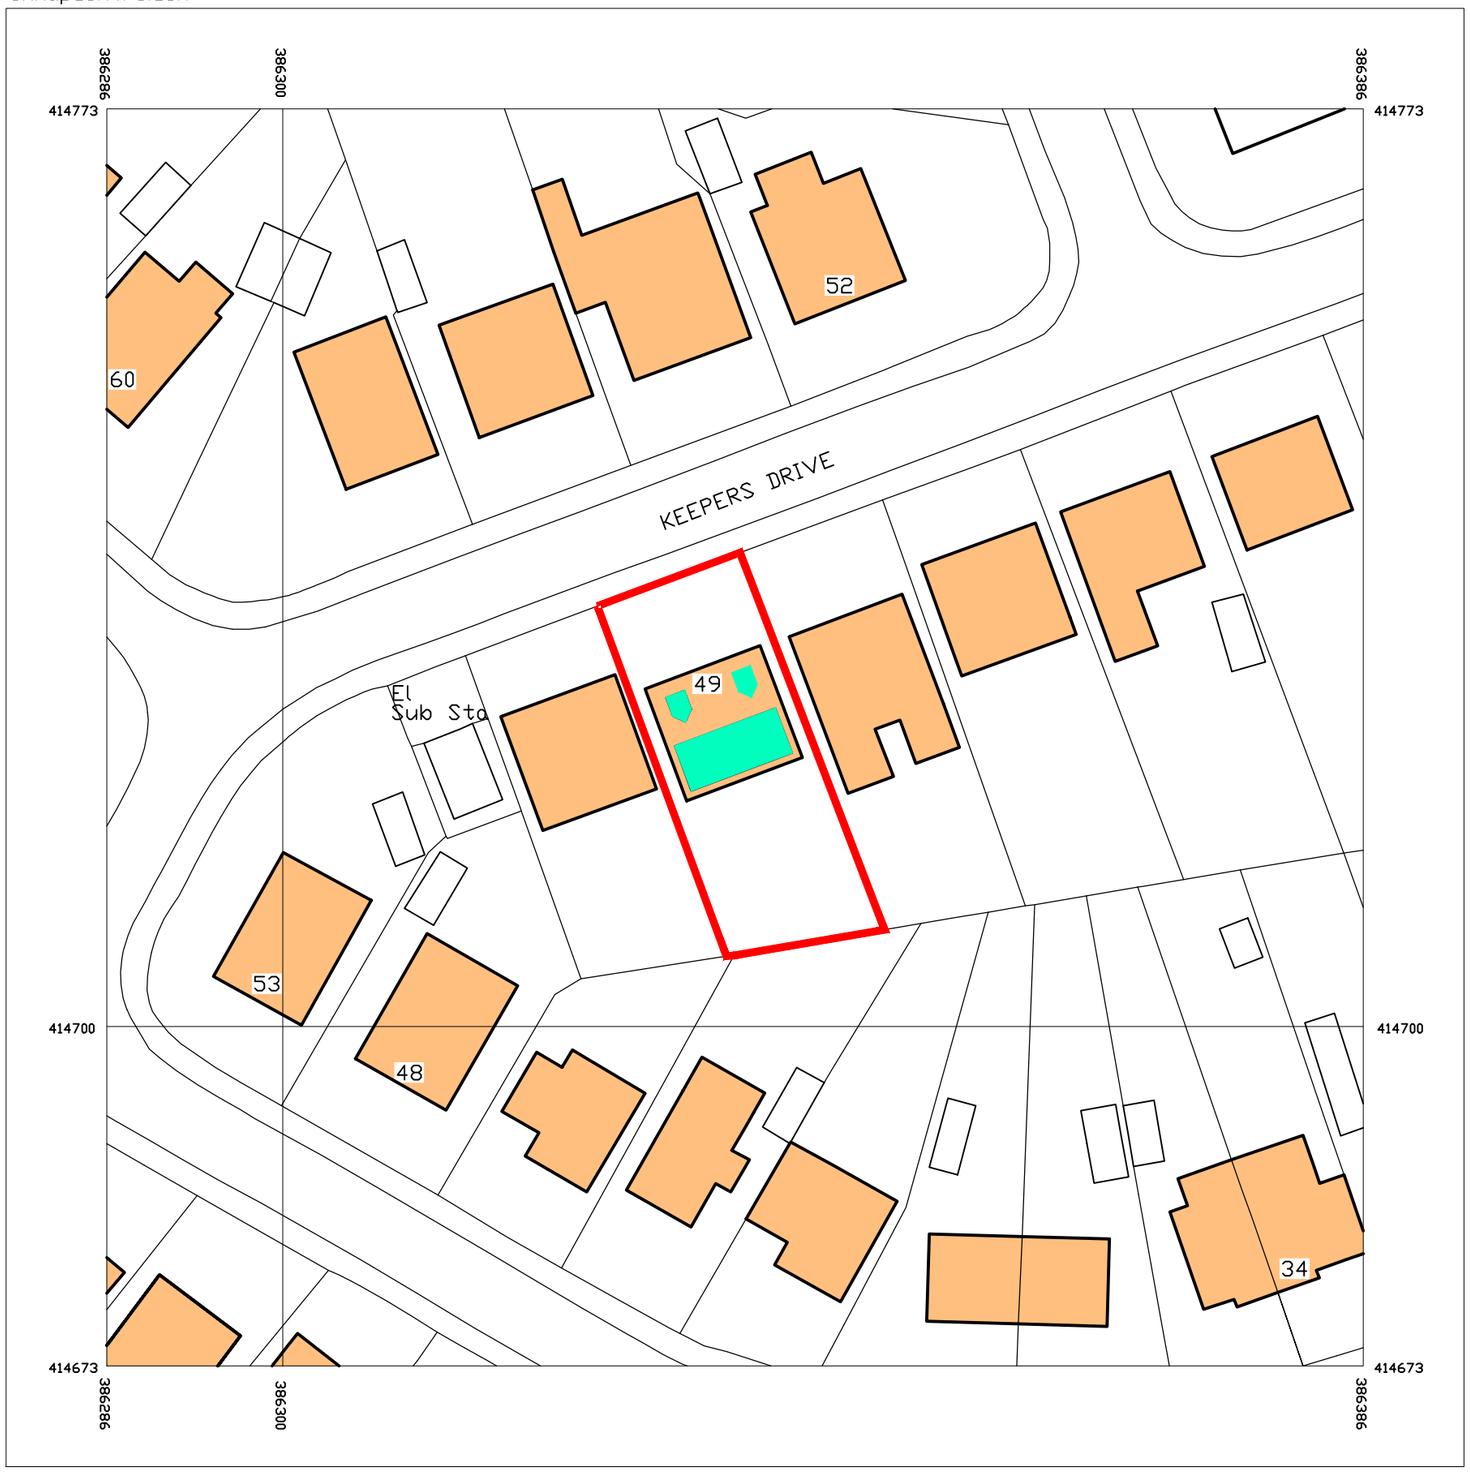

Serial number: 151704
© Crown copyright and database right 2018
Ordnance Survey licence 100048957
Reproduction in whole or in part is prohibited
without the prior permission of Ordnance Survey

10 0 10 20 30 40 50
metres

SITE PLAN

THIS DRAWING (OR ANY PART THEREOF) MAY NOT BE COPIED, TRANSMITTED OR DISCLOSED TO ANY THIRD PARTY OR UNAUTHORIZED PERSON WITHOUT THE PRIOR WRITTEN PERMISSION OF PHIL CORNS ARCHITECTURAL SERVICES LTD.
THIS DRAWING IS TO BE READ IN CONJUNCTION WITH ALL OTHER RELEVANT DRAWINGS PREPARED BY CONSULTANTS AND SUB-CONTRACTORS.
DO NOT SCALE FROM THIS DRAWING. WORK ONLY TO PRINTED DIMENSIONS.
REPORT ANY DISCREPANCIES TO PHIL CORNS ARCHITECTURAL SERVICES LTD OR REPRESENTATIVES THEREOF.

ONCE PRINTED AND DISTRIBUTED THIS DOCUMENT IS ASSUMED UNCONTROLLED.

ALL DIMENSIONS AND LEVELS ARE TO BE CHECKED ON SITE.

KEY:

EXISTING SITE BOUNDAY

EXISTING BUILDINGS

PROPOSED EXTENSION

A. CENTER DOMER REMOVED APR.19 PAC

Phil Corns
Architectural Services Ltd.
142 ELMSFIELD AVENUE
NORDEN, ROCHDALE
OL11 5XA
TEL:01706 565763
MOB:07594 214758
email:philcorns@outlook.com

PROJECT
MR K. BRADLEY
49 KEEPERS DRIVE
NORDEN
ROCHDALE
OL12 7RH

DRAWING
EXISTING AND PROPOSED
SITE PLAN

STATUS
Information [X] Comment [ ] Approval [ ]
Tender [ ] Construction [ ] As-Built [ ]

PROJECT NUMBER	SCALE	ORIGINAL DRG. SHEET SIZE
2018_11_03	1:500	A3

DRAWN BY	CHECKED BY	DATE
PAC	-	NOV.18

DRAWING NUMBER	REV.
2018_11_03 - 01	A