


Notes

Any redundant outfalls identified during V ditch excavation shall be stoppered up to prevent discharge to River Irk.

Discharge points subject to UU formal discharge consent

River Irk watercourse will be subject to daily visual inspection recorded on record sheet ENV-08-UR Watercourse Inspection sheet, supplemented with record photos, for retention on site for inspection. sampling known outfalls tbc by E3P / Kellen Homes

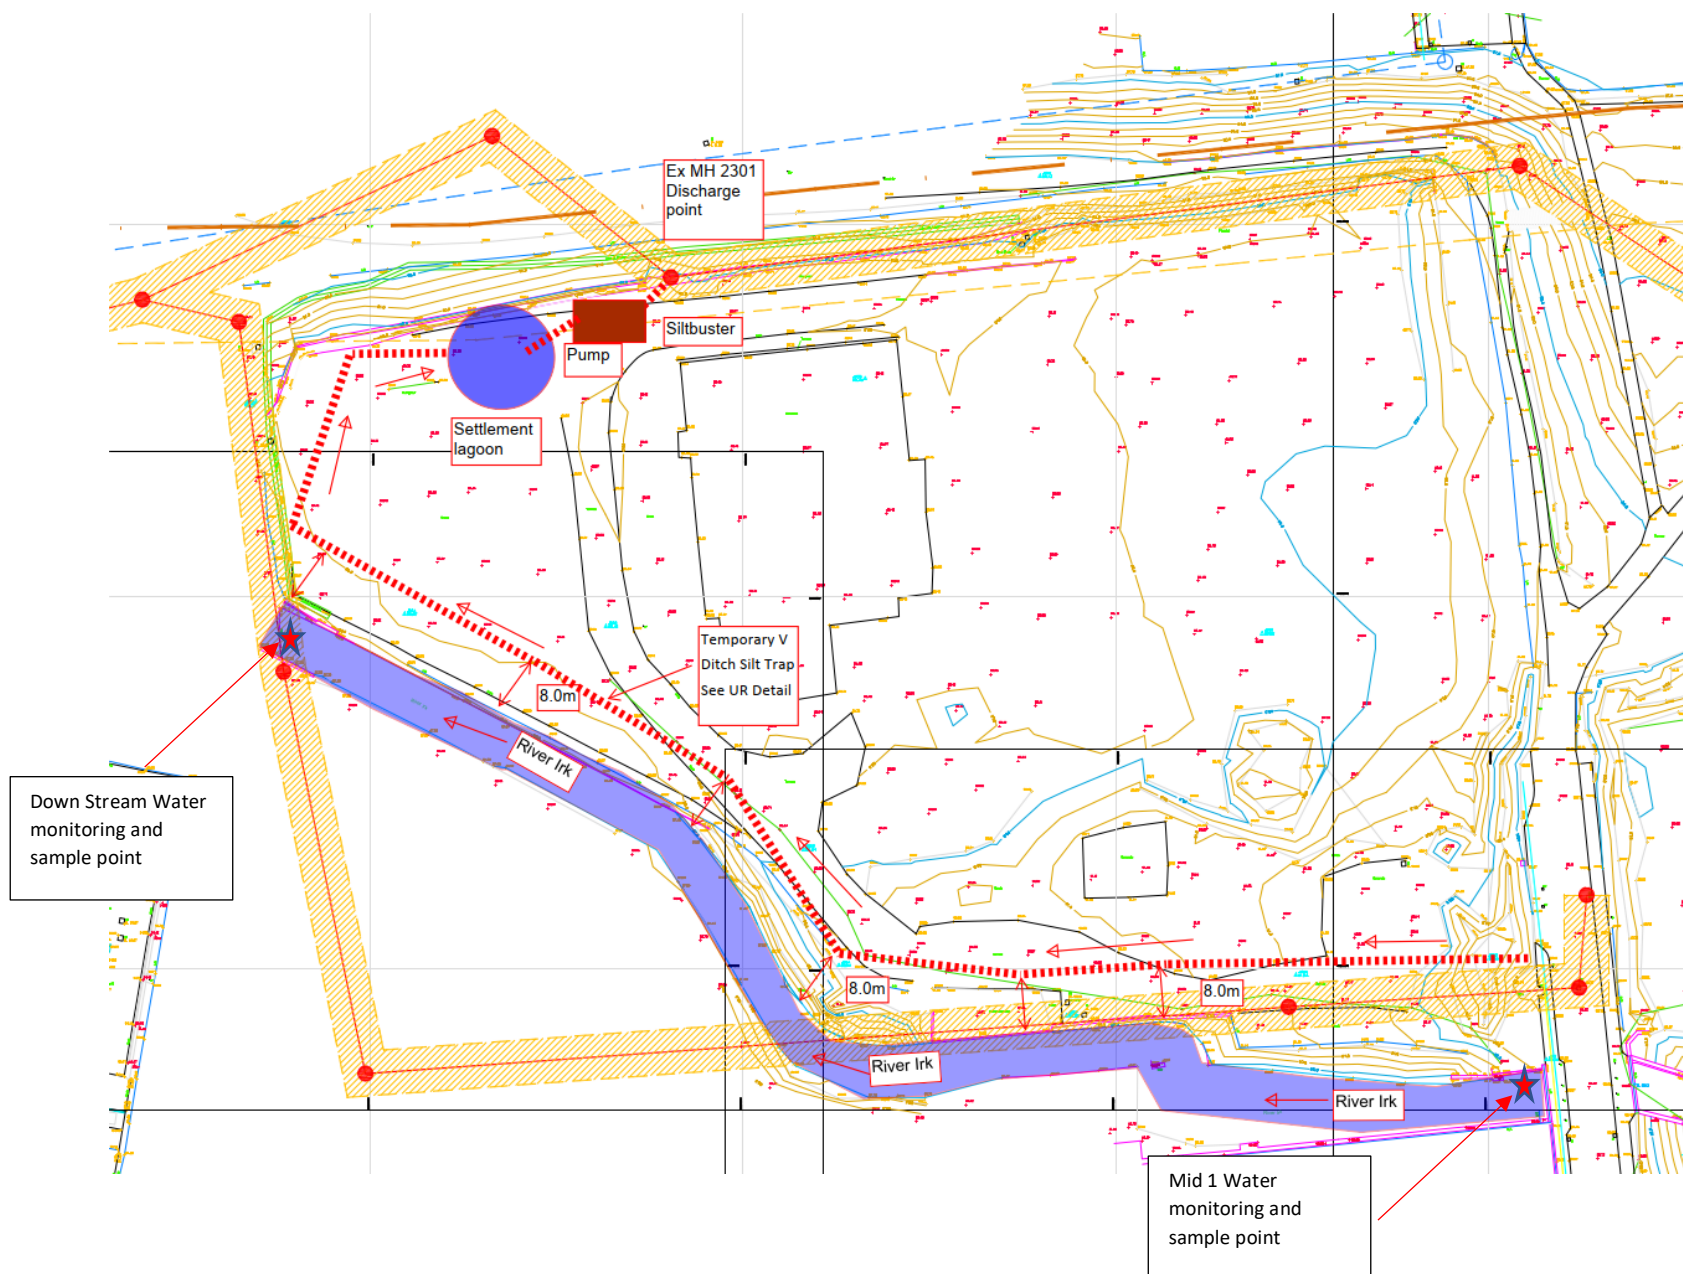

367 Don Street

Dewatering Sketch


Area 1

Notes

Any redundant outfalls identified during V ditch excavation shall be stoppered up to prevent discharge to River Irk

Discharge points subject to UU formal discharge consent

River Irk watercourse will be subject to daily visual inspection recorded on record sheet ENV-08-UR Watercourse Inspection sheet, supplemented with record photos, for retention on site for inspection. sampling known outfalls tbc by E3P / Kellen Homes

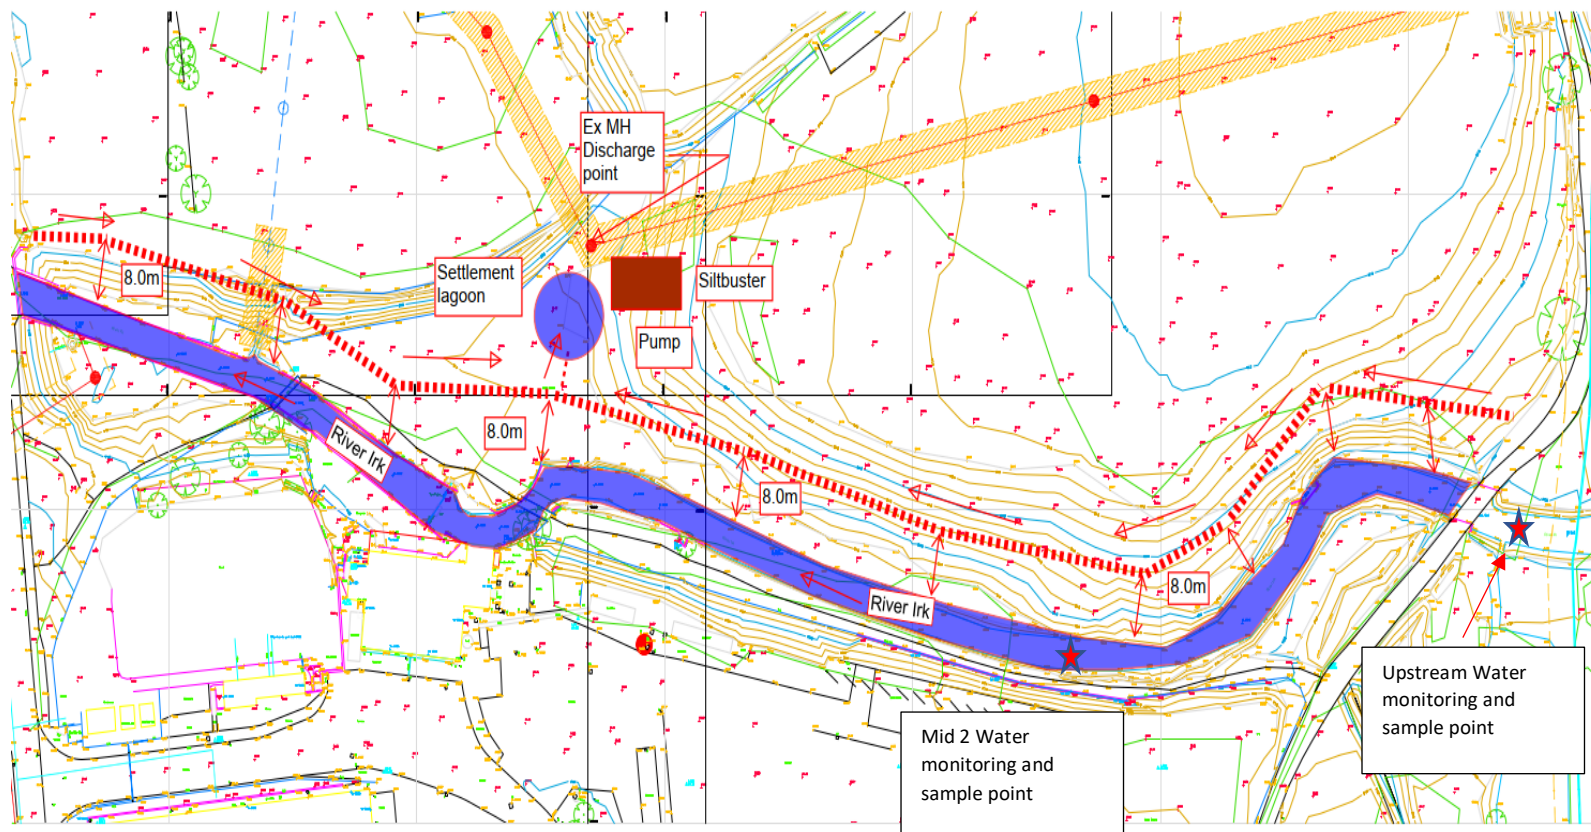

367 Don Street


Dewatering Sketch

Area 2/4

Notes

Any redundant outfalls identified during V ditch excavation shall be stoppered up to prevent discharge to River Irk


River Irk watercourse will be subject to daily visual inspection recorded on record sheet ENV-08-UR Watercourse Inspection sheet, supplemented with record photos, for retention on site for inspection. sampling known outfalls tbc by E3P / Kellen Homes

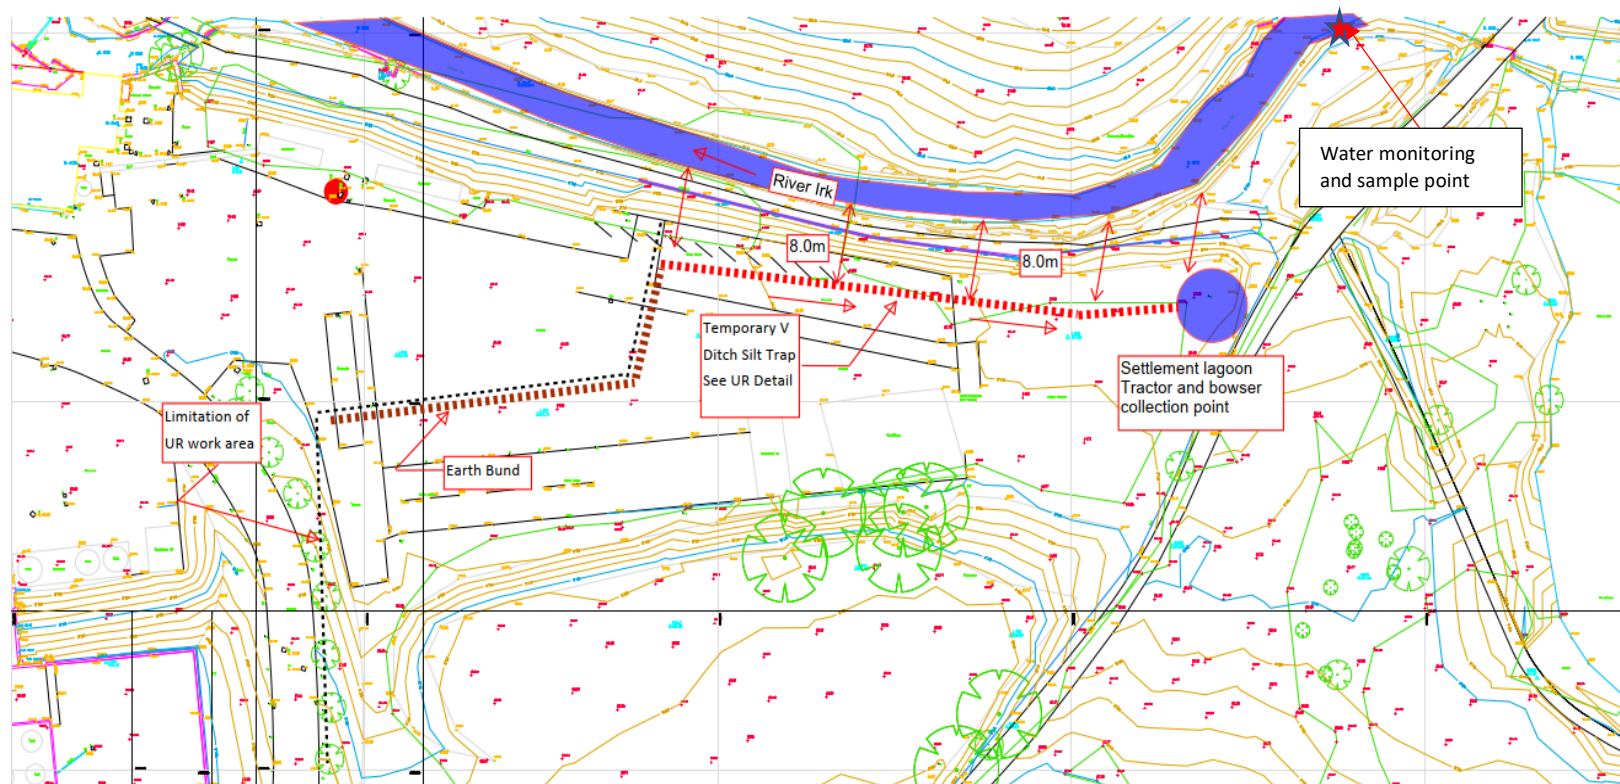

367 Don Street

Dewatering Sketch

Area 5

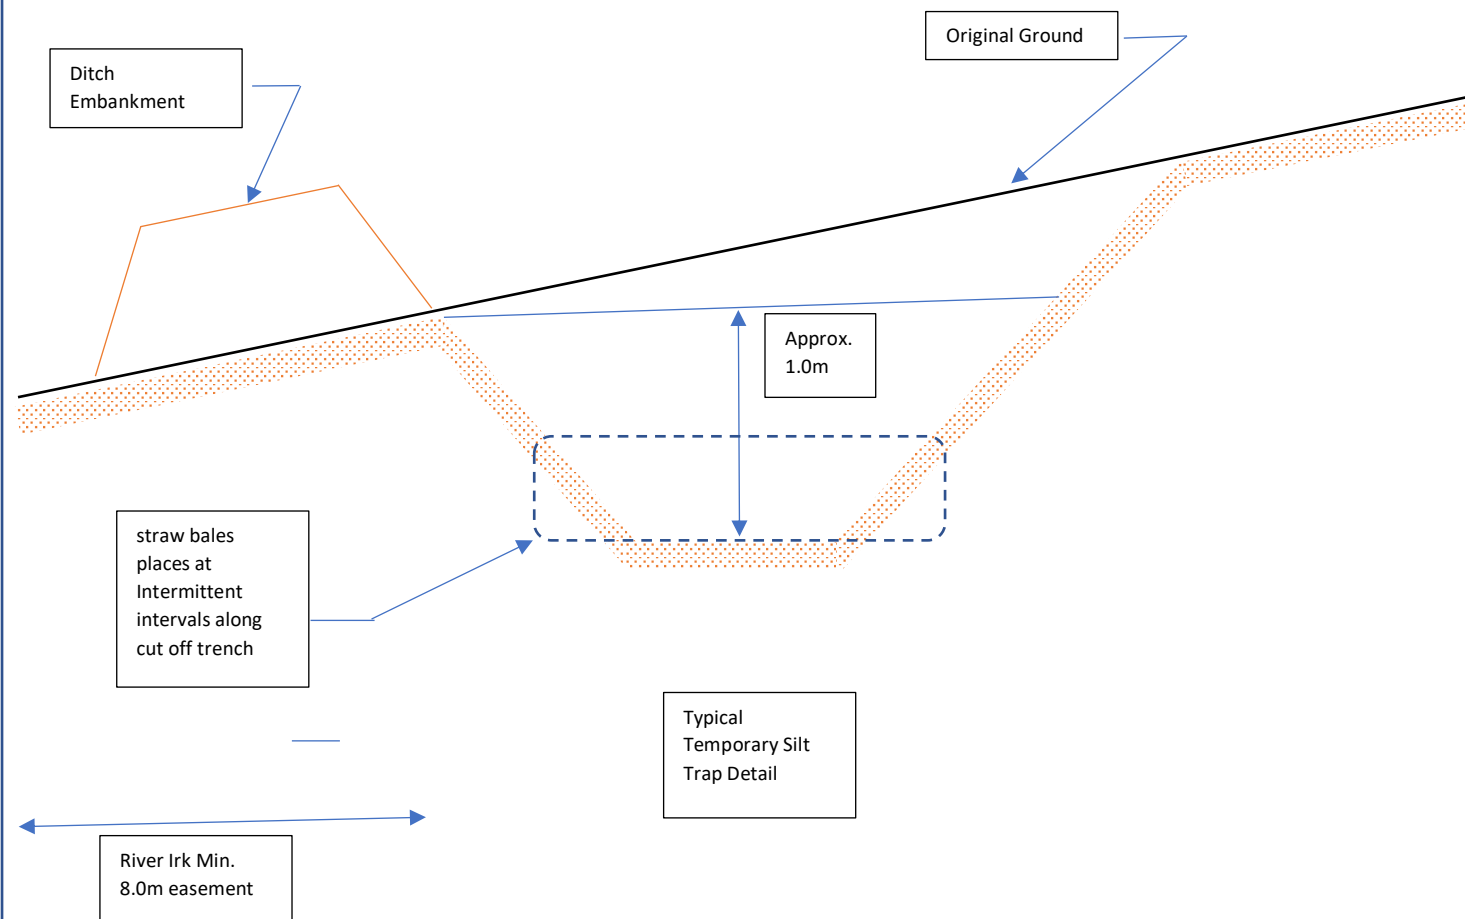

Notes

Any redundant outfalls identified during V ditch excavation shall be stoppered up to prevent discharge to River Irk

367 Don Street

Typical Temporary V
Ditch Silt Trap Detail