

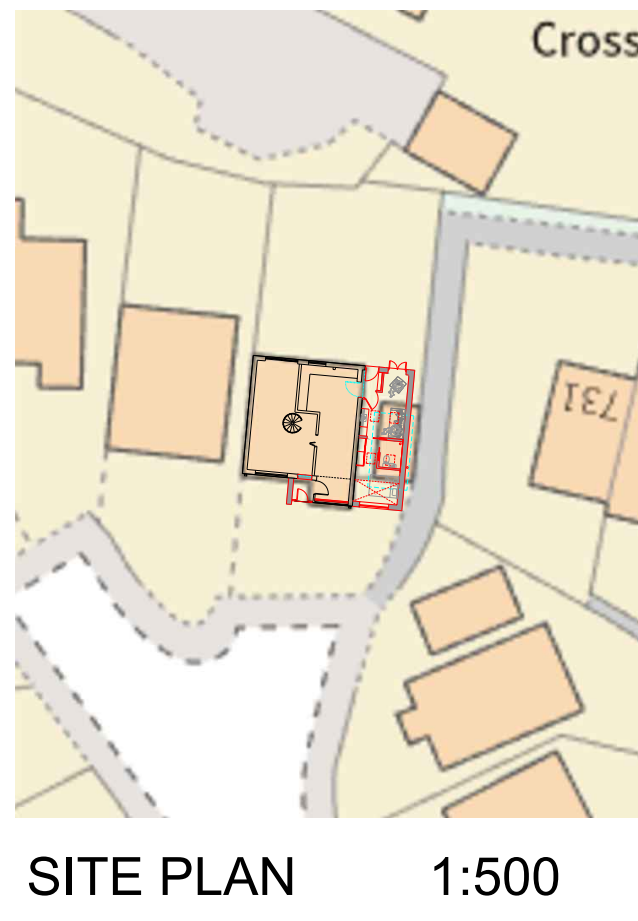
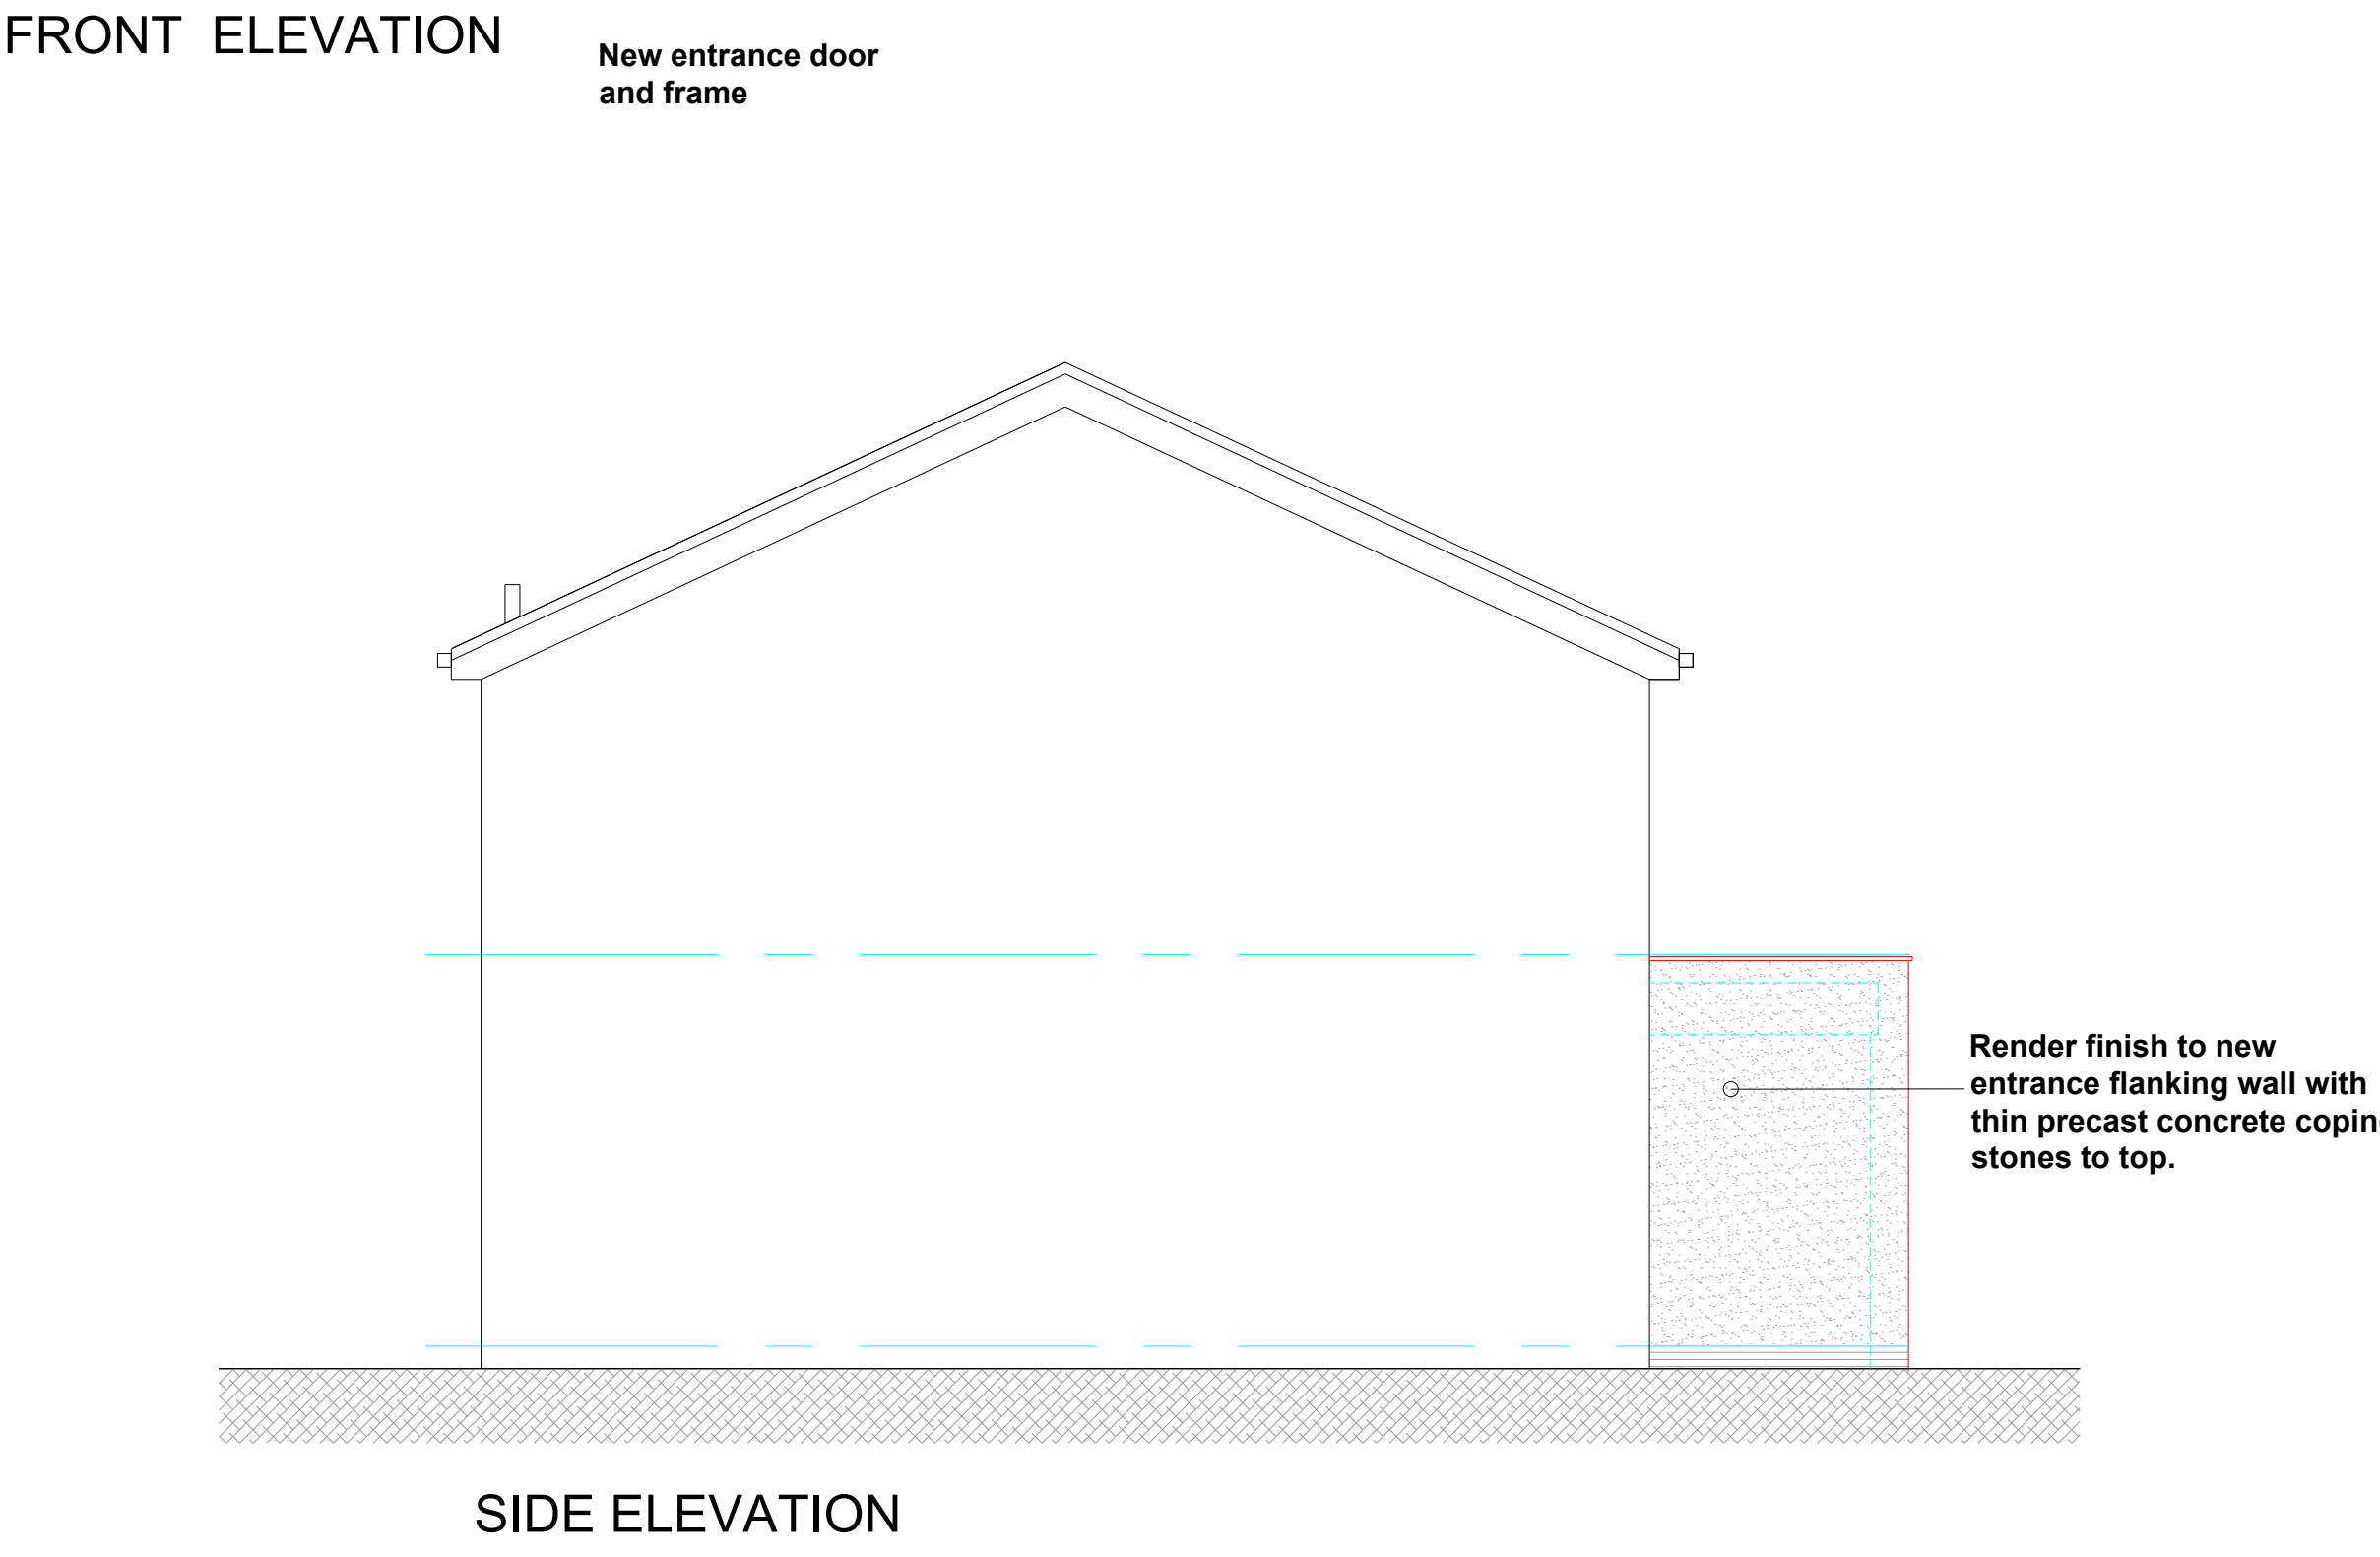
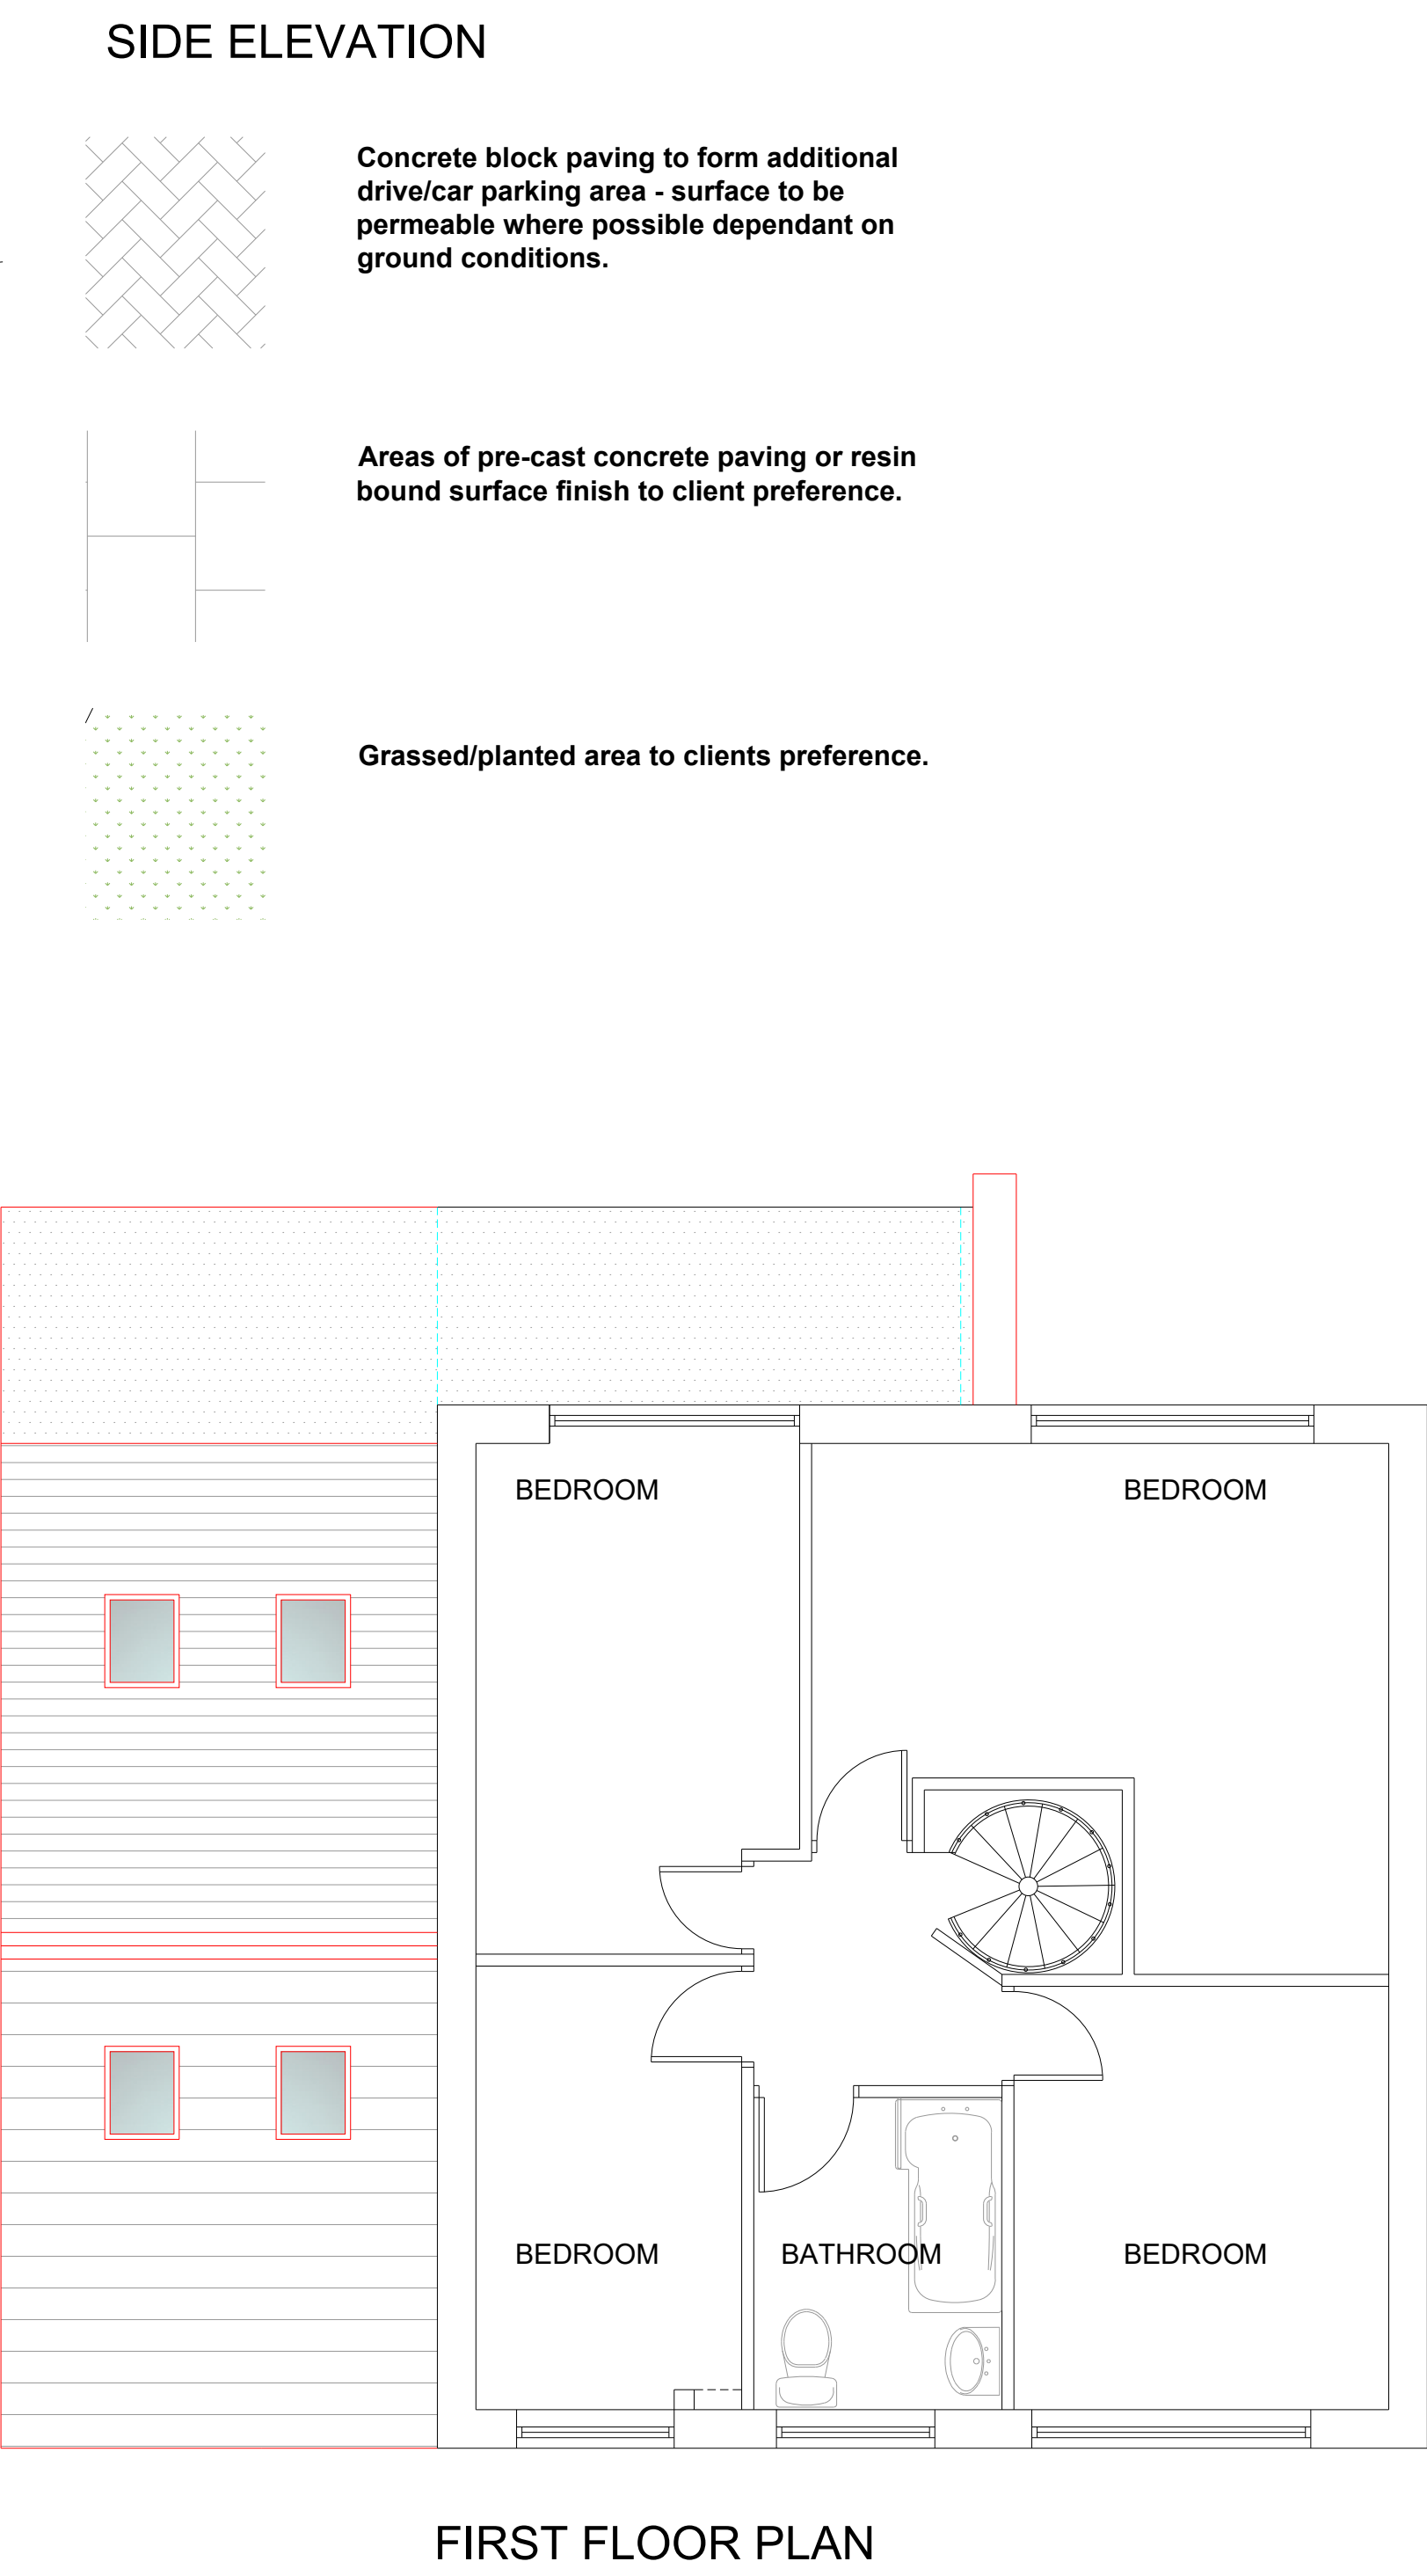


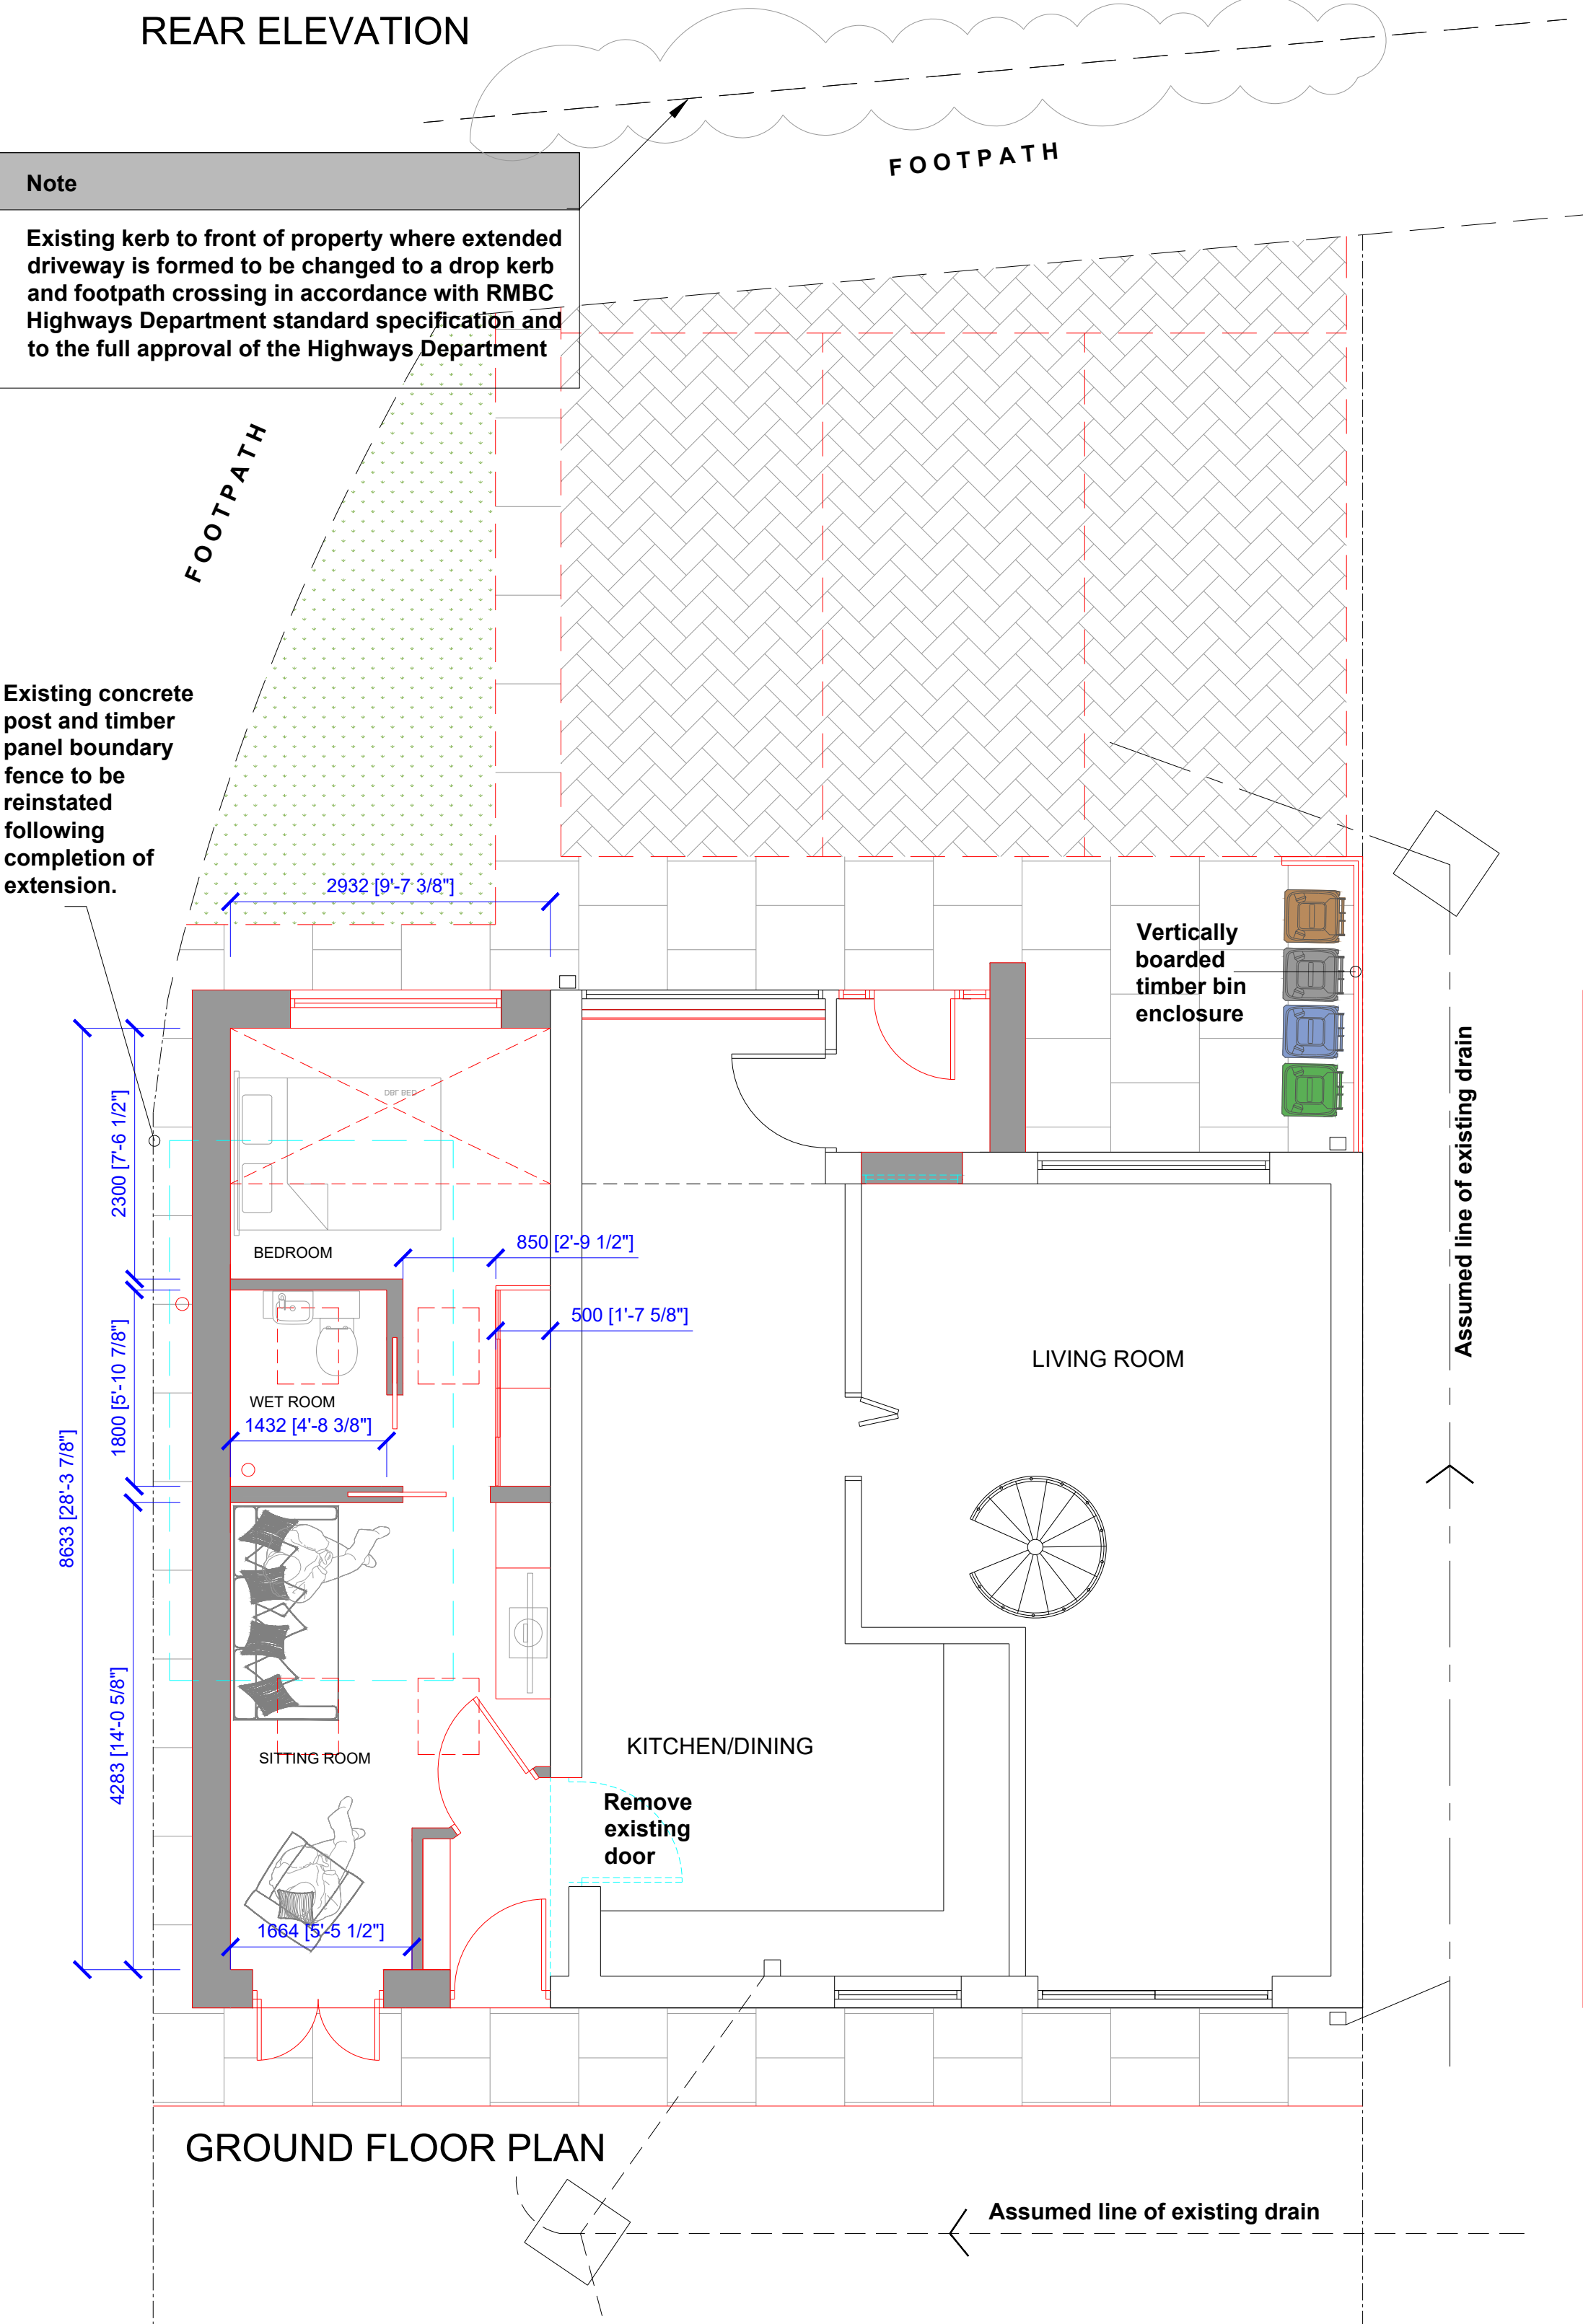

- General Notes;**
- Facing brickwork to outer walls to match existing house. Render finish to single storey frontage and entrance porch.
 - Concrete interlocking roof tiles to match existing suitable for roof pitch.
 - UPVC double glazed windows to match existing.
 - Insulated composite doors with double glazed panels.
 - Plastic gutters, downpipes and waste pipes to match existing connected to existing drainage system on site - final layout to suit existing drains.
 - Velux or similar approved rooflights with manufacturers fixing kits to suit roof pitch.

A	5-6-23	Note added regarding proposed dropped kerb outside applicant ownership
rev.	date:	description

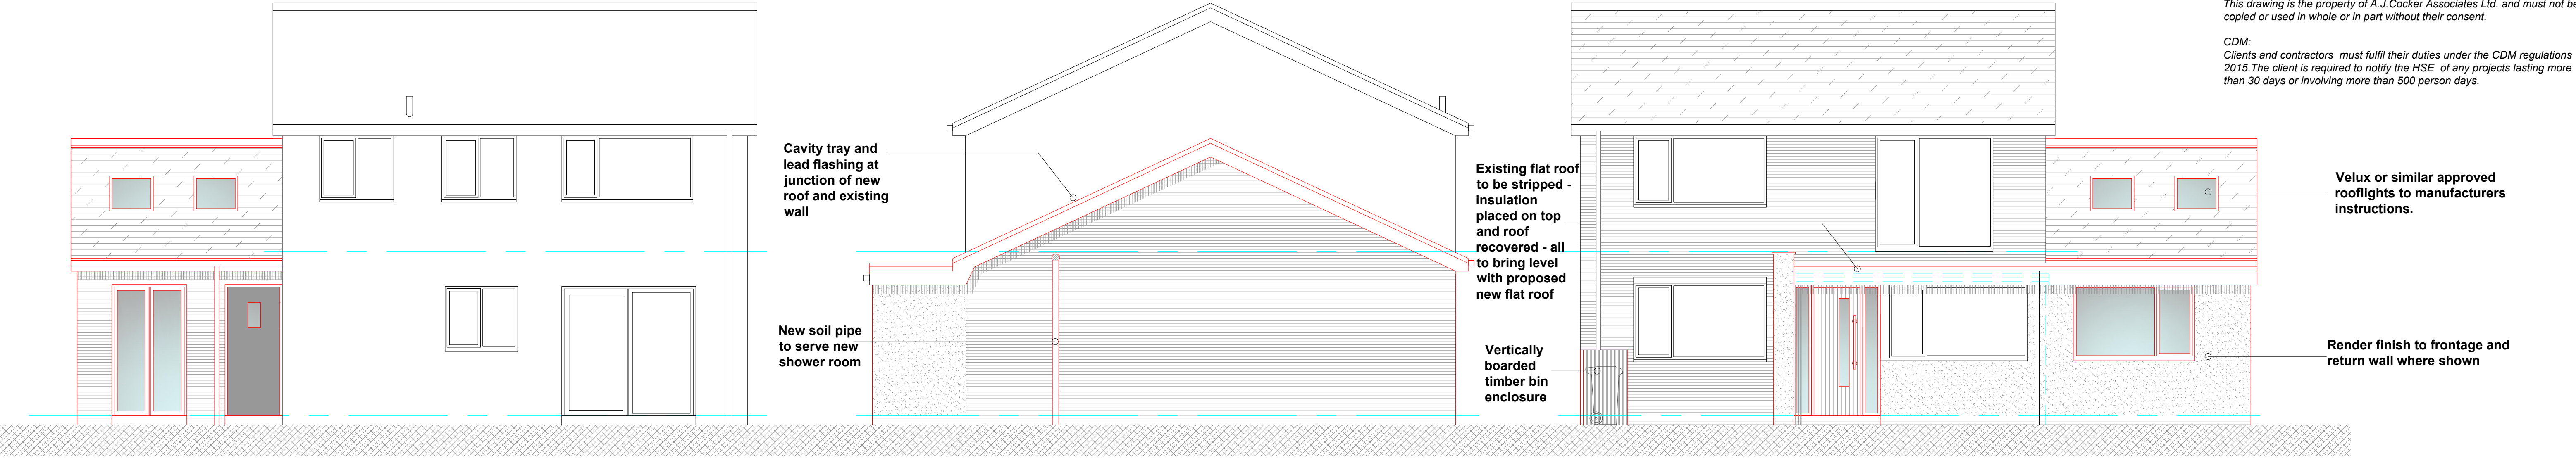

AJ COCKER ASSOCIATES
CHARTERED BUILDING SURVEYORS



RICS
the mark of
property
professionalism
worldwide

New Century House
176 Drake Street
Rochdale
OL16 1UP
Tel: 01706 764880
Fax: 01706 764881
www.ajcockerassociates.co.uk
mail@ajcockerassociates.co.uk

Project: 46 Hillside Walk, Shawclough Proposed	scale: 1:50 date: May 2023 drawn: NL
Client: Mrs. H.Cobb	Dwg. Nr. C413-02-A