


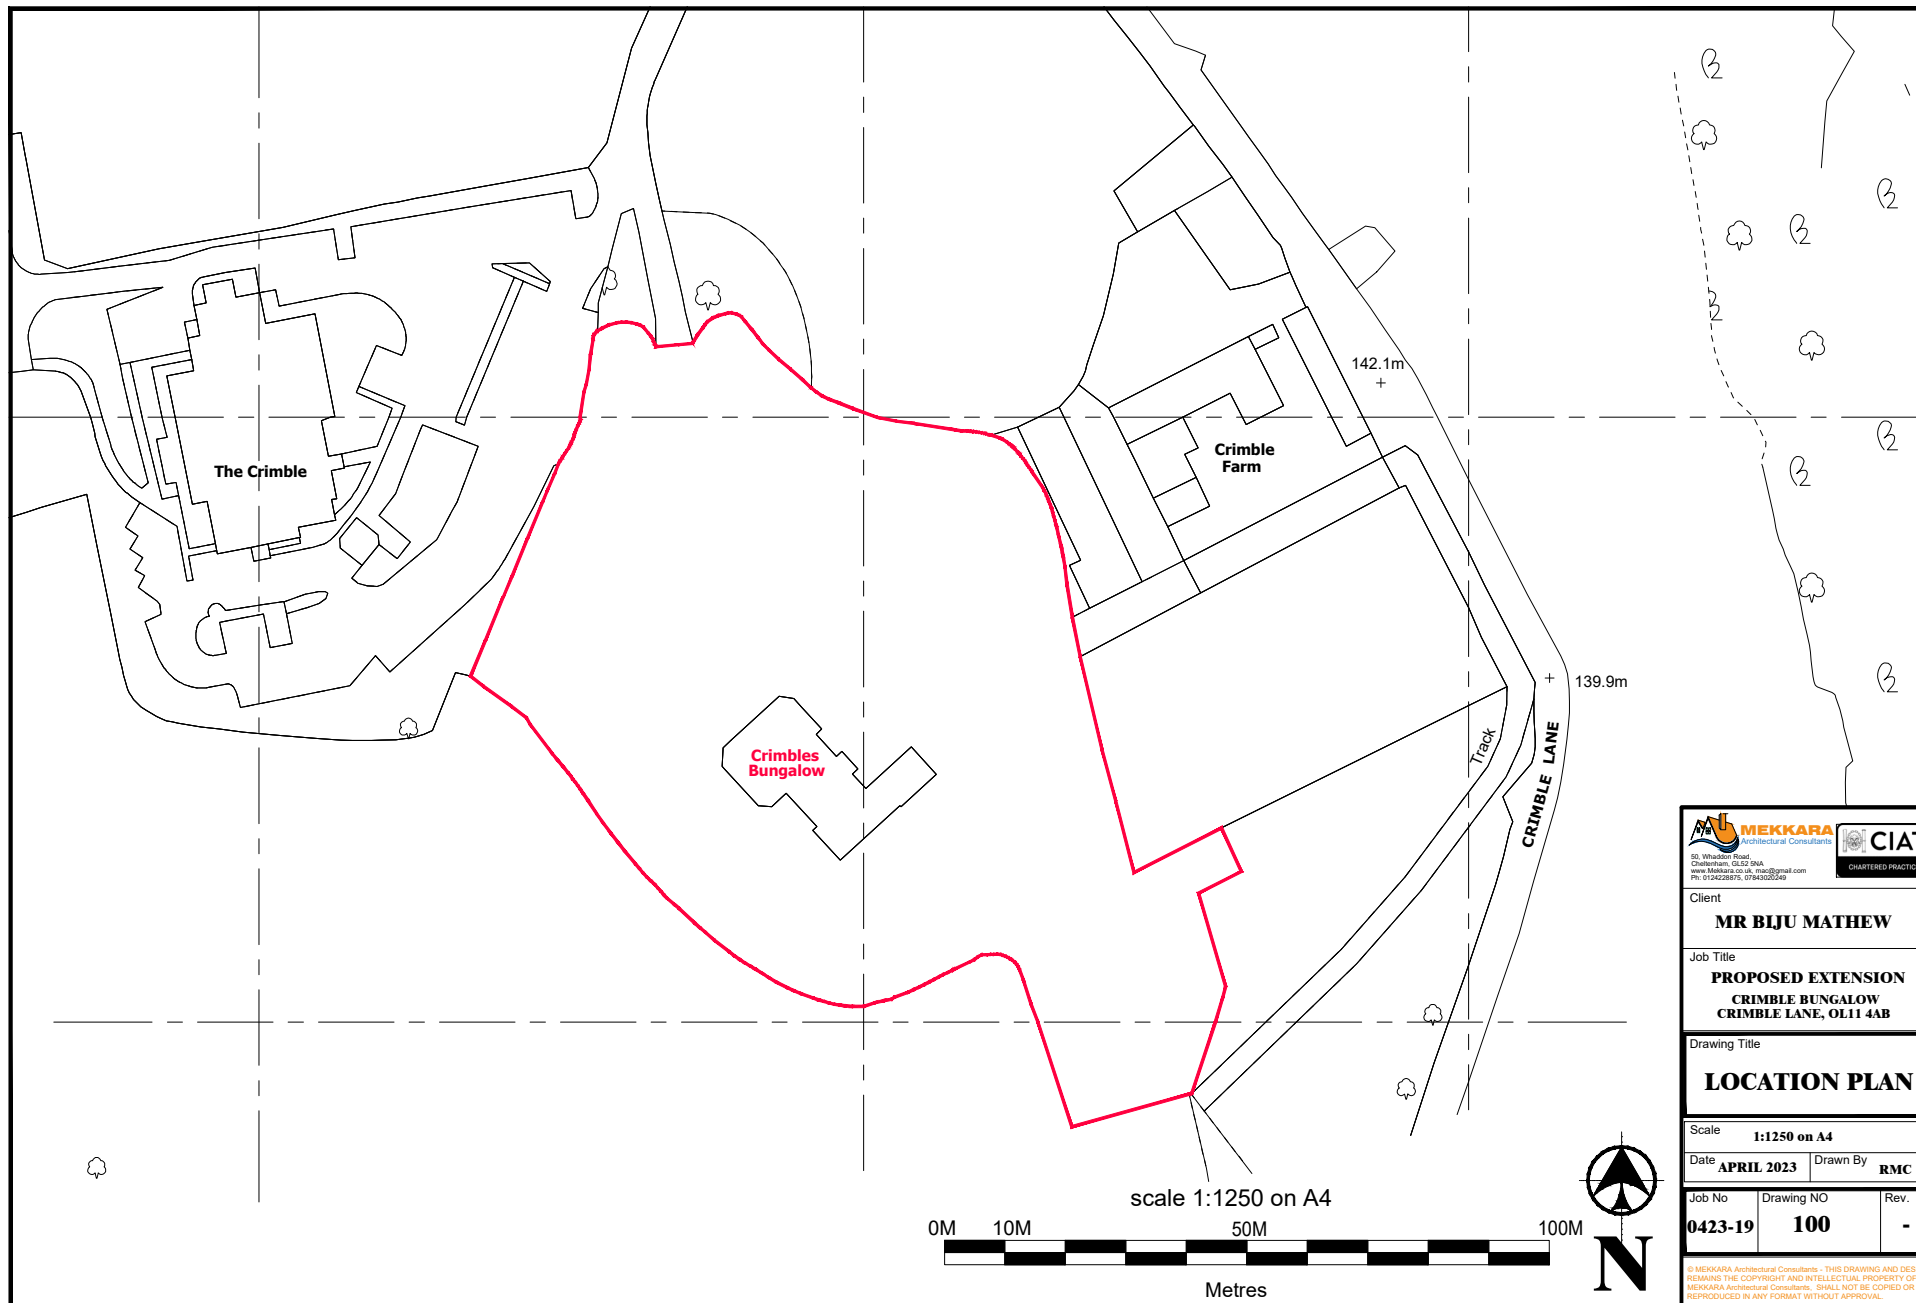

MEKKARA
Architectural Consultants

50, Whiston Road,
Chatterham, GL20 9AA
www.mekara.co.uk, mek@meekara.co.uk
Ph: 01542 288775, 07403035469

CIAT
CHARTERED PRACTICE

Client
MR BLJU MATHEW

Job Title
**PROPOSED EXTENSION
CRIMBLE BUNGALOW
CRIMBLE LANE, OL11 4AB**

Drawing Title
LOCATION PLAN

Scale
1:1250 on A4

Date
APRIL 2023

Drawn By
RMC

Job No
0423-19

Drawing NO
100

Rev.
-

© MEKKARA Architectural Consultants - THIS DRAWING AND DESIGN
REMAINS THE COPYRIGHT AND INTELLECTUAL PROPERTY OF
MEKKARA Architectural Consultants. SHALL NOT BE COPIED OR
REPRODUCED IN ANY FORMAT WITHOUT APPROVAL.