
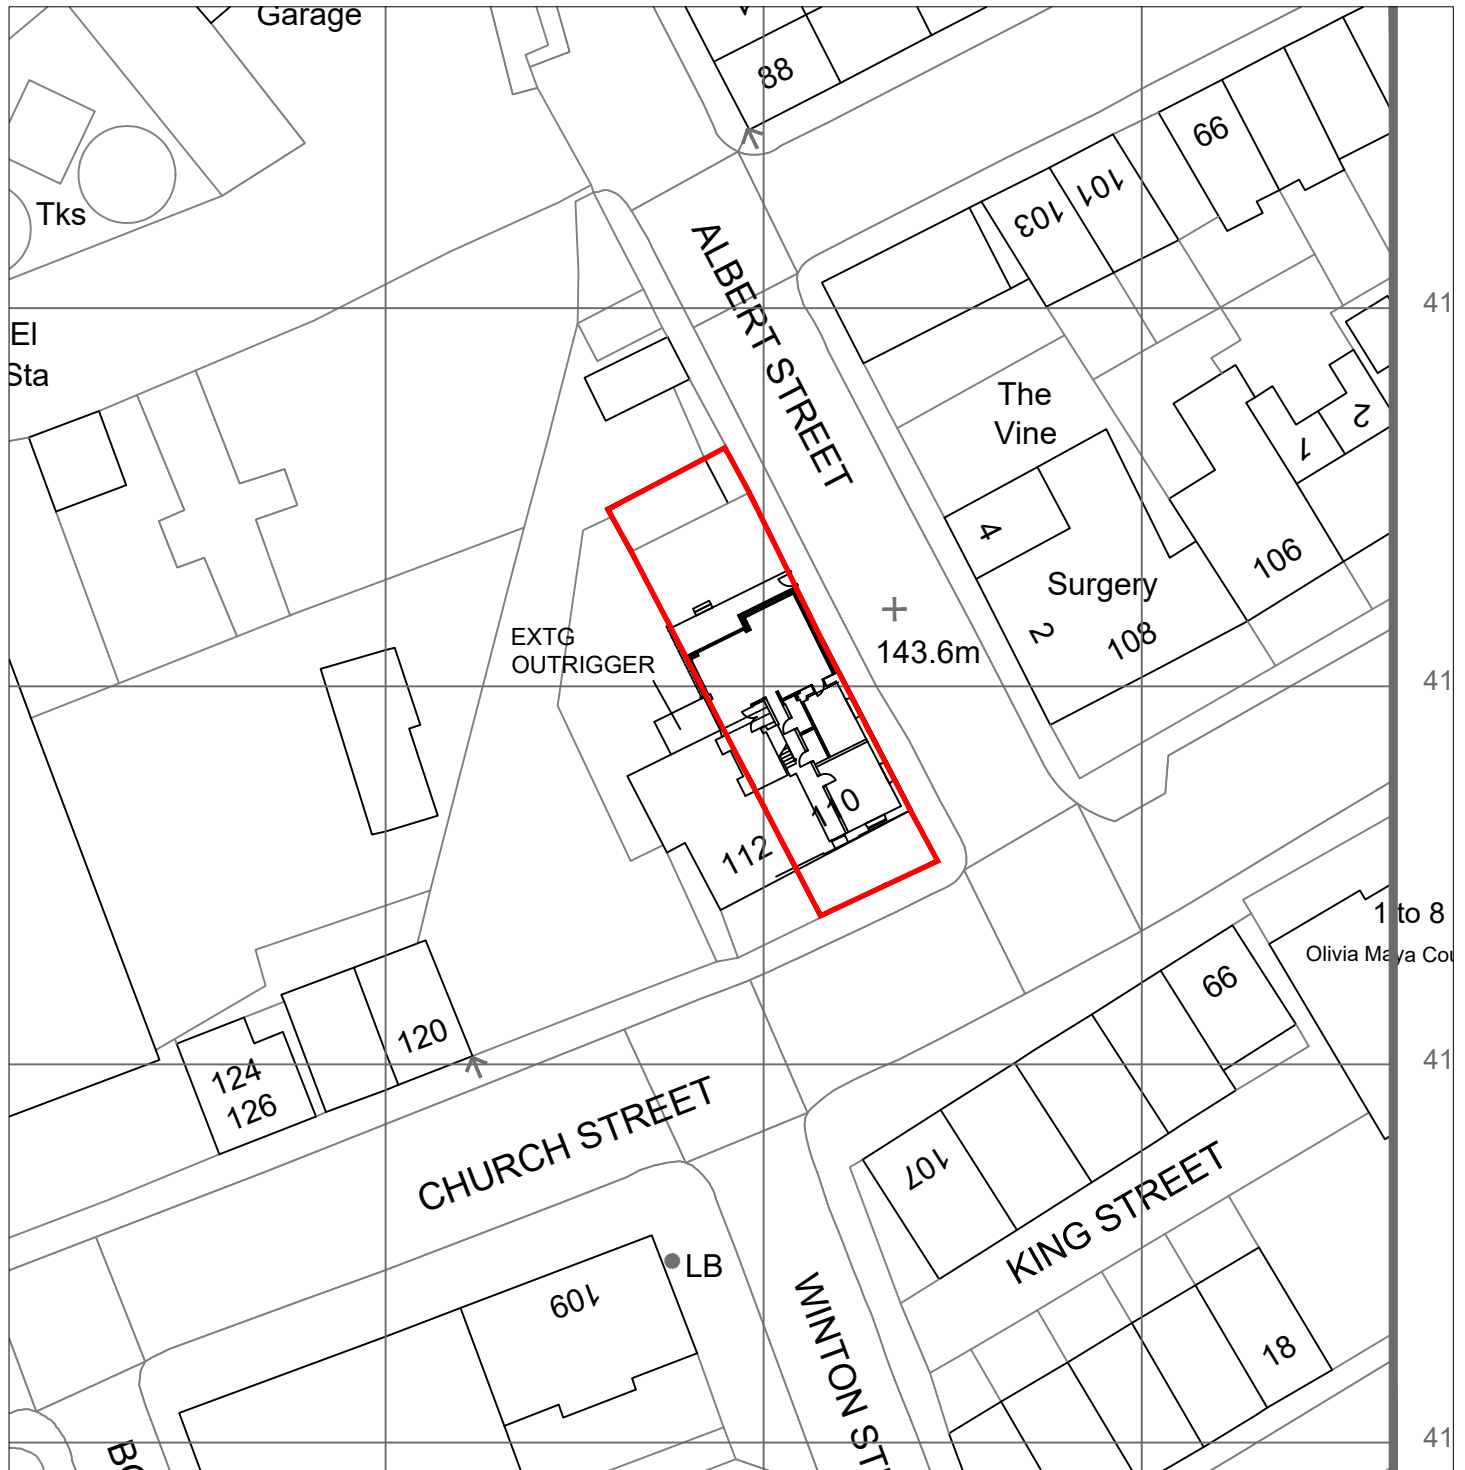


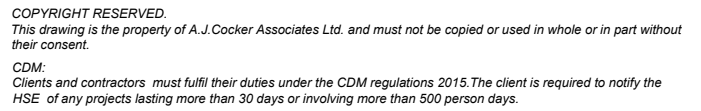

A.J. Cocker Associates

Architectural Design Building Surveyors Project Management Planning Supervisors

New Century House, 176 Drake Street, Rochdale, Lancs. OL16 1UP
Tel 01706 356860 Fax 01706 650574

project 110 Church Street,
Littleborough.

client

Mr. J. Demain

scale - 1:500

size - A4

date - May 2023

drawn - IS

drawing No rev

D249-05 A