

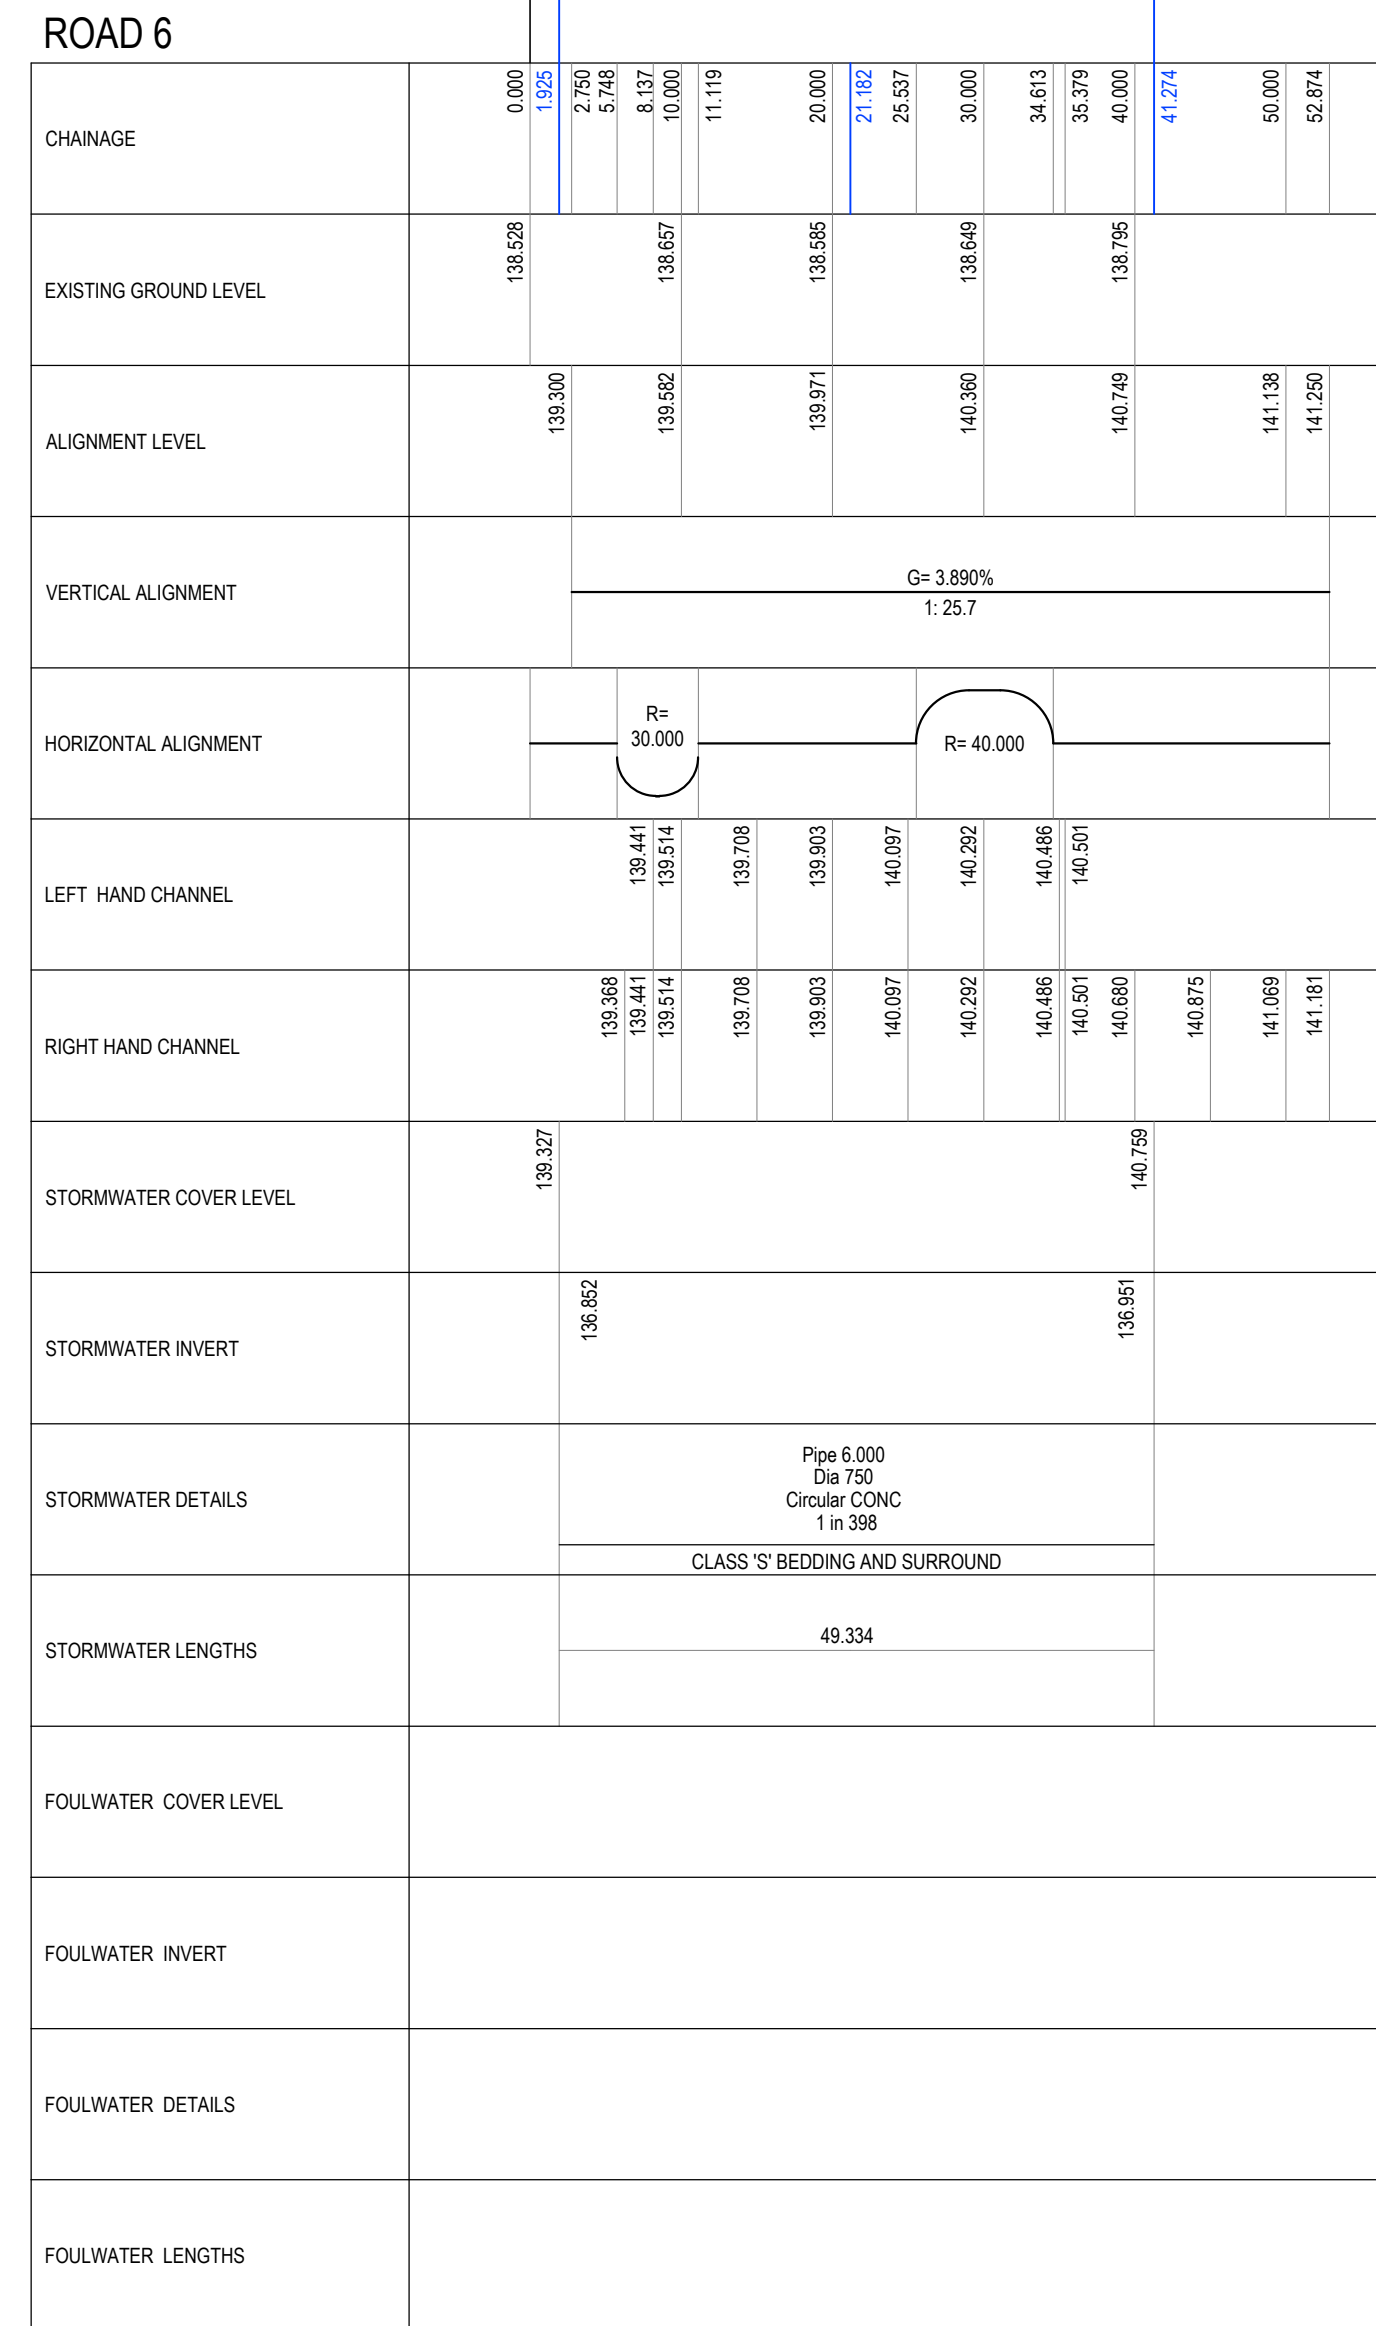
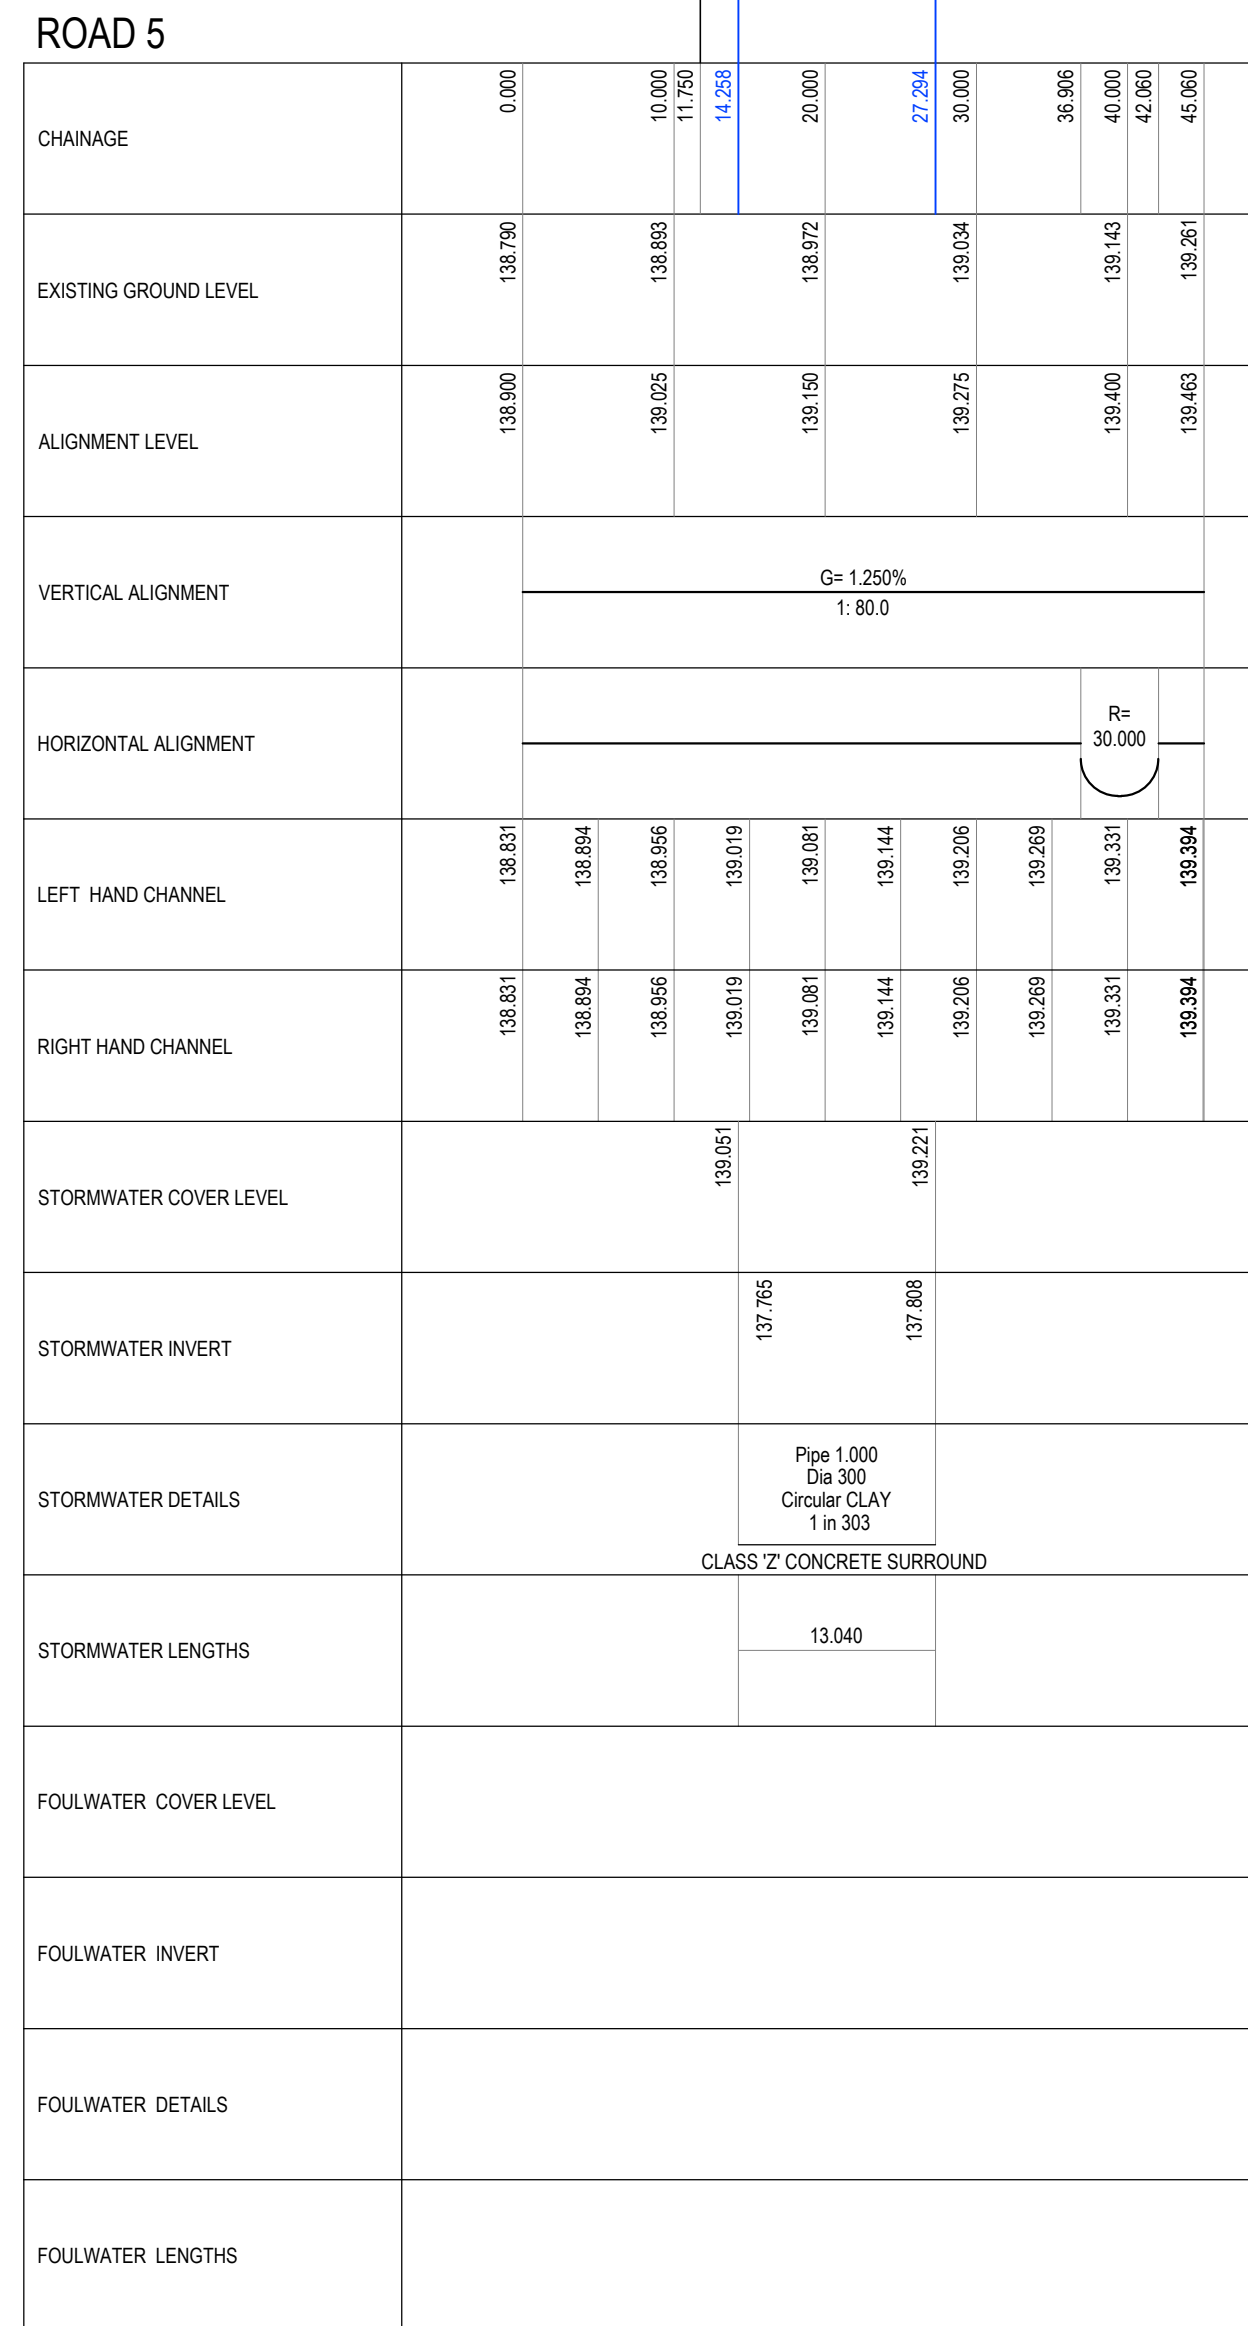
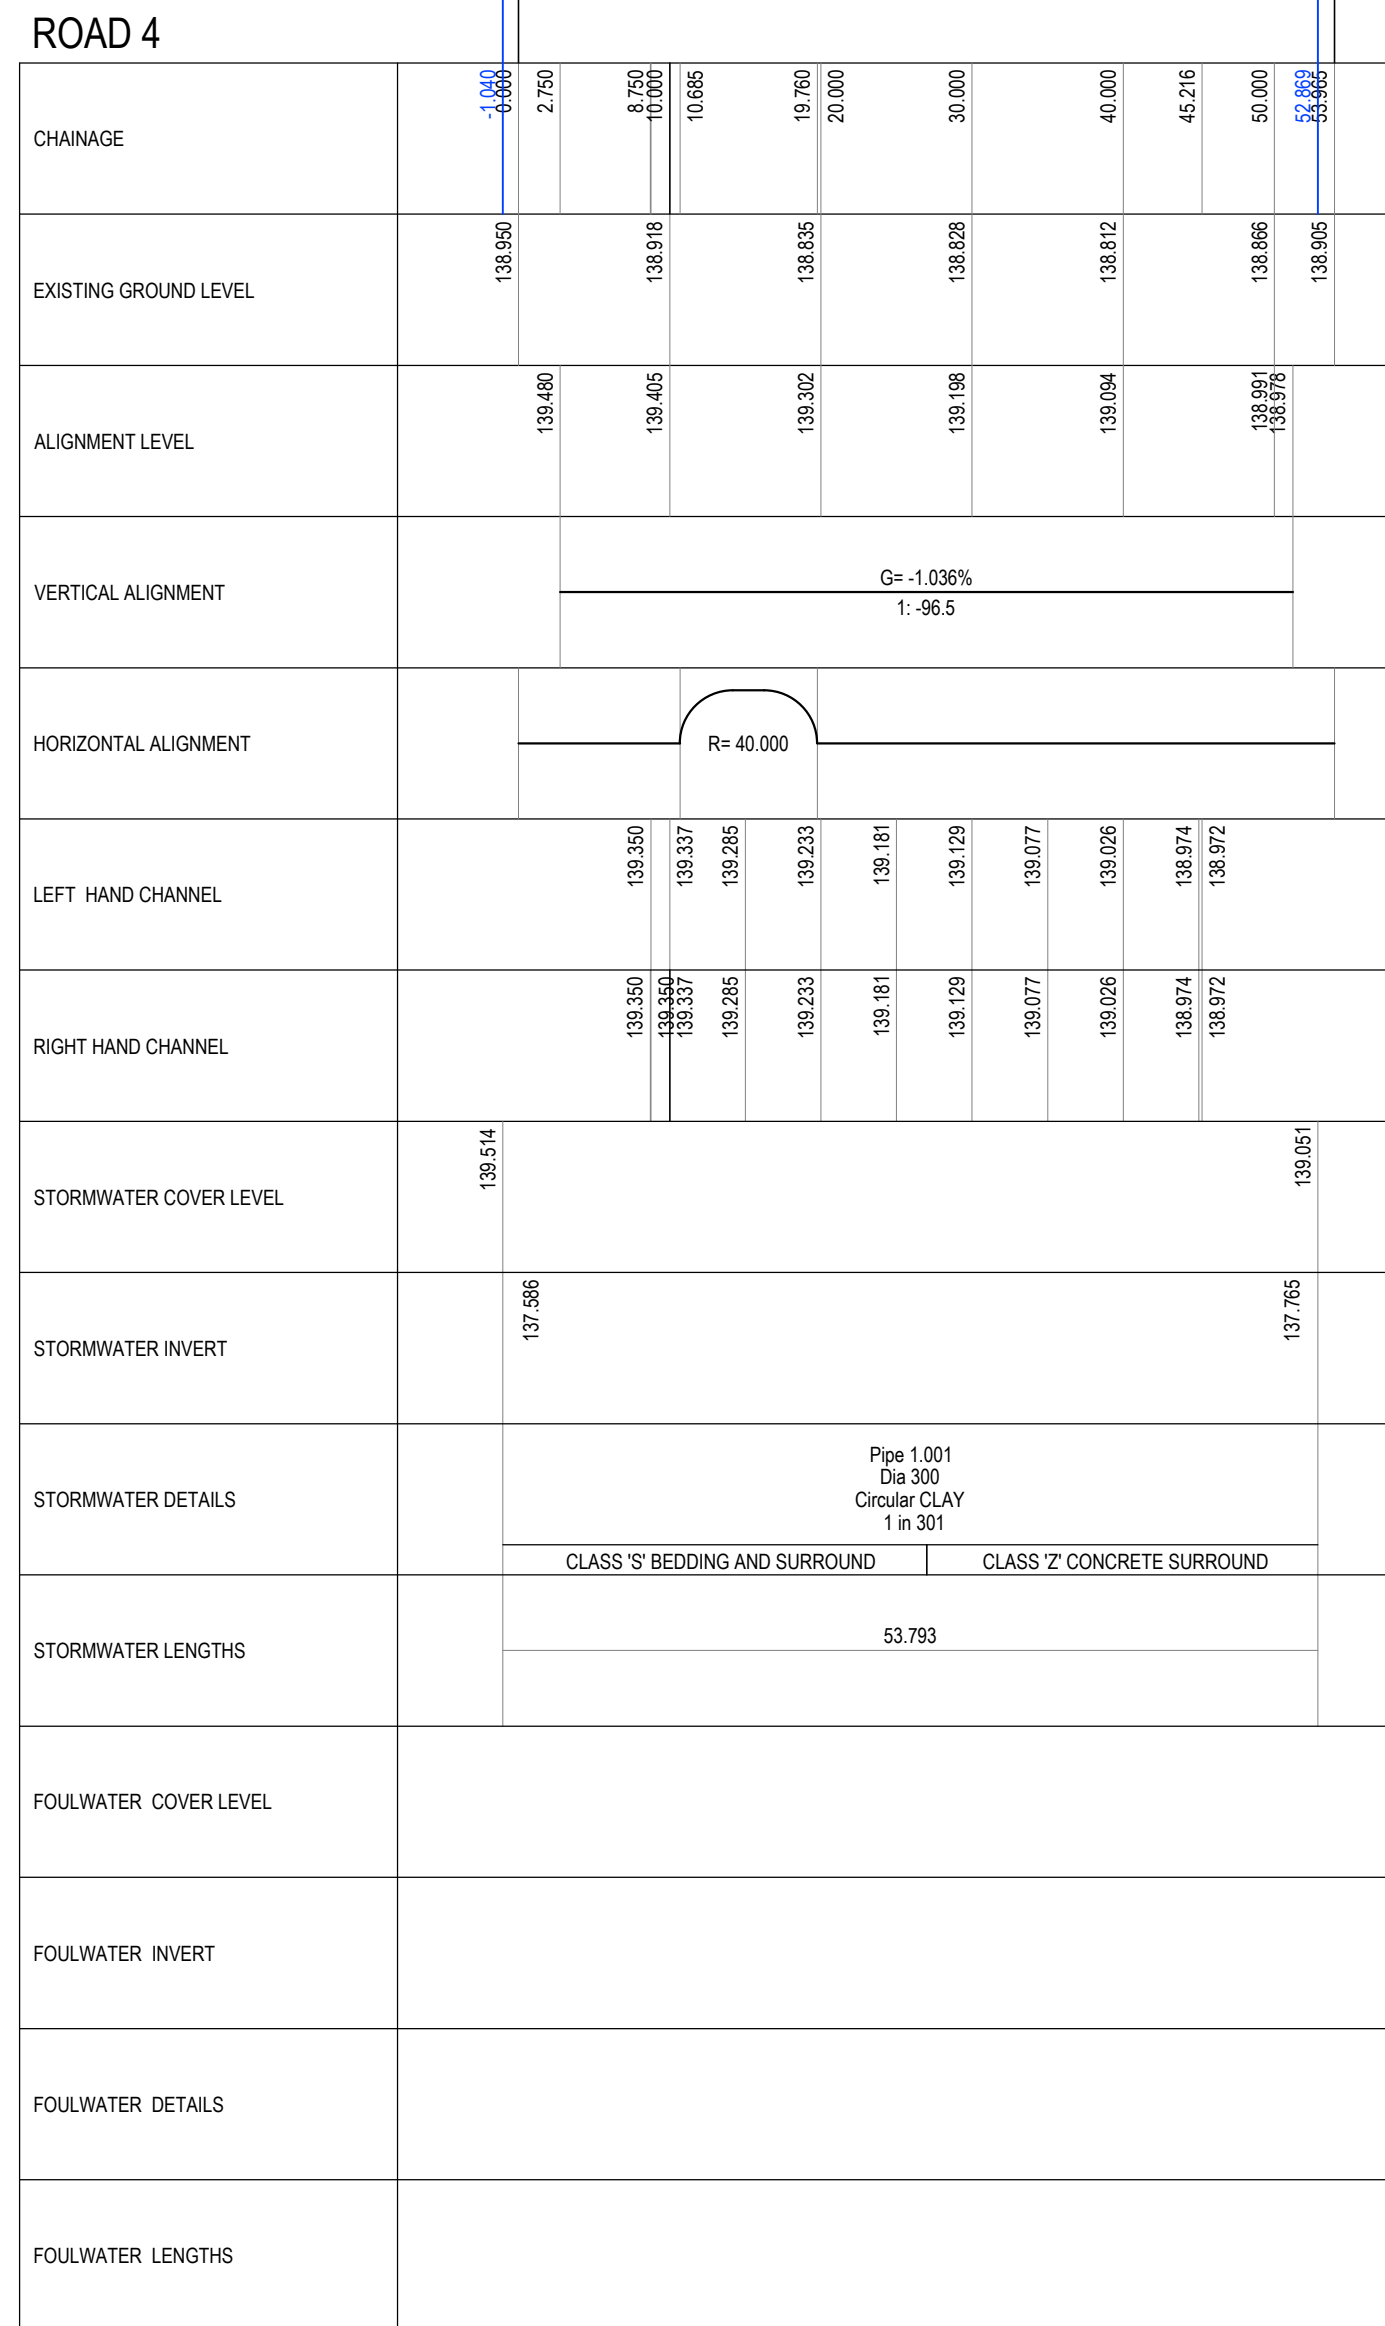


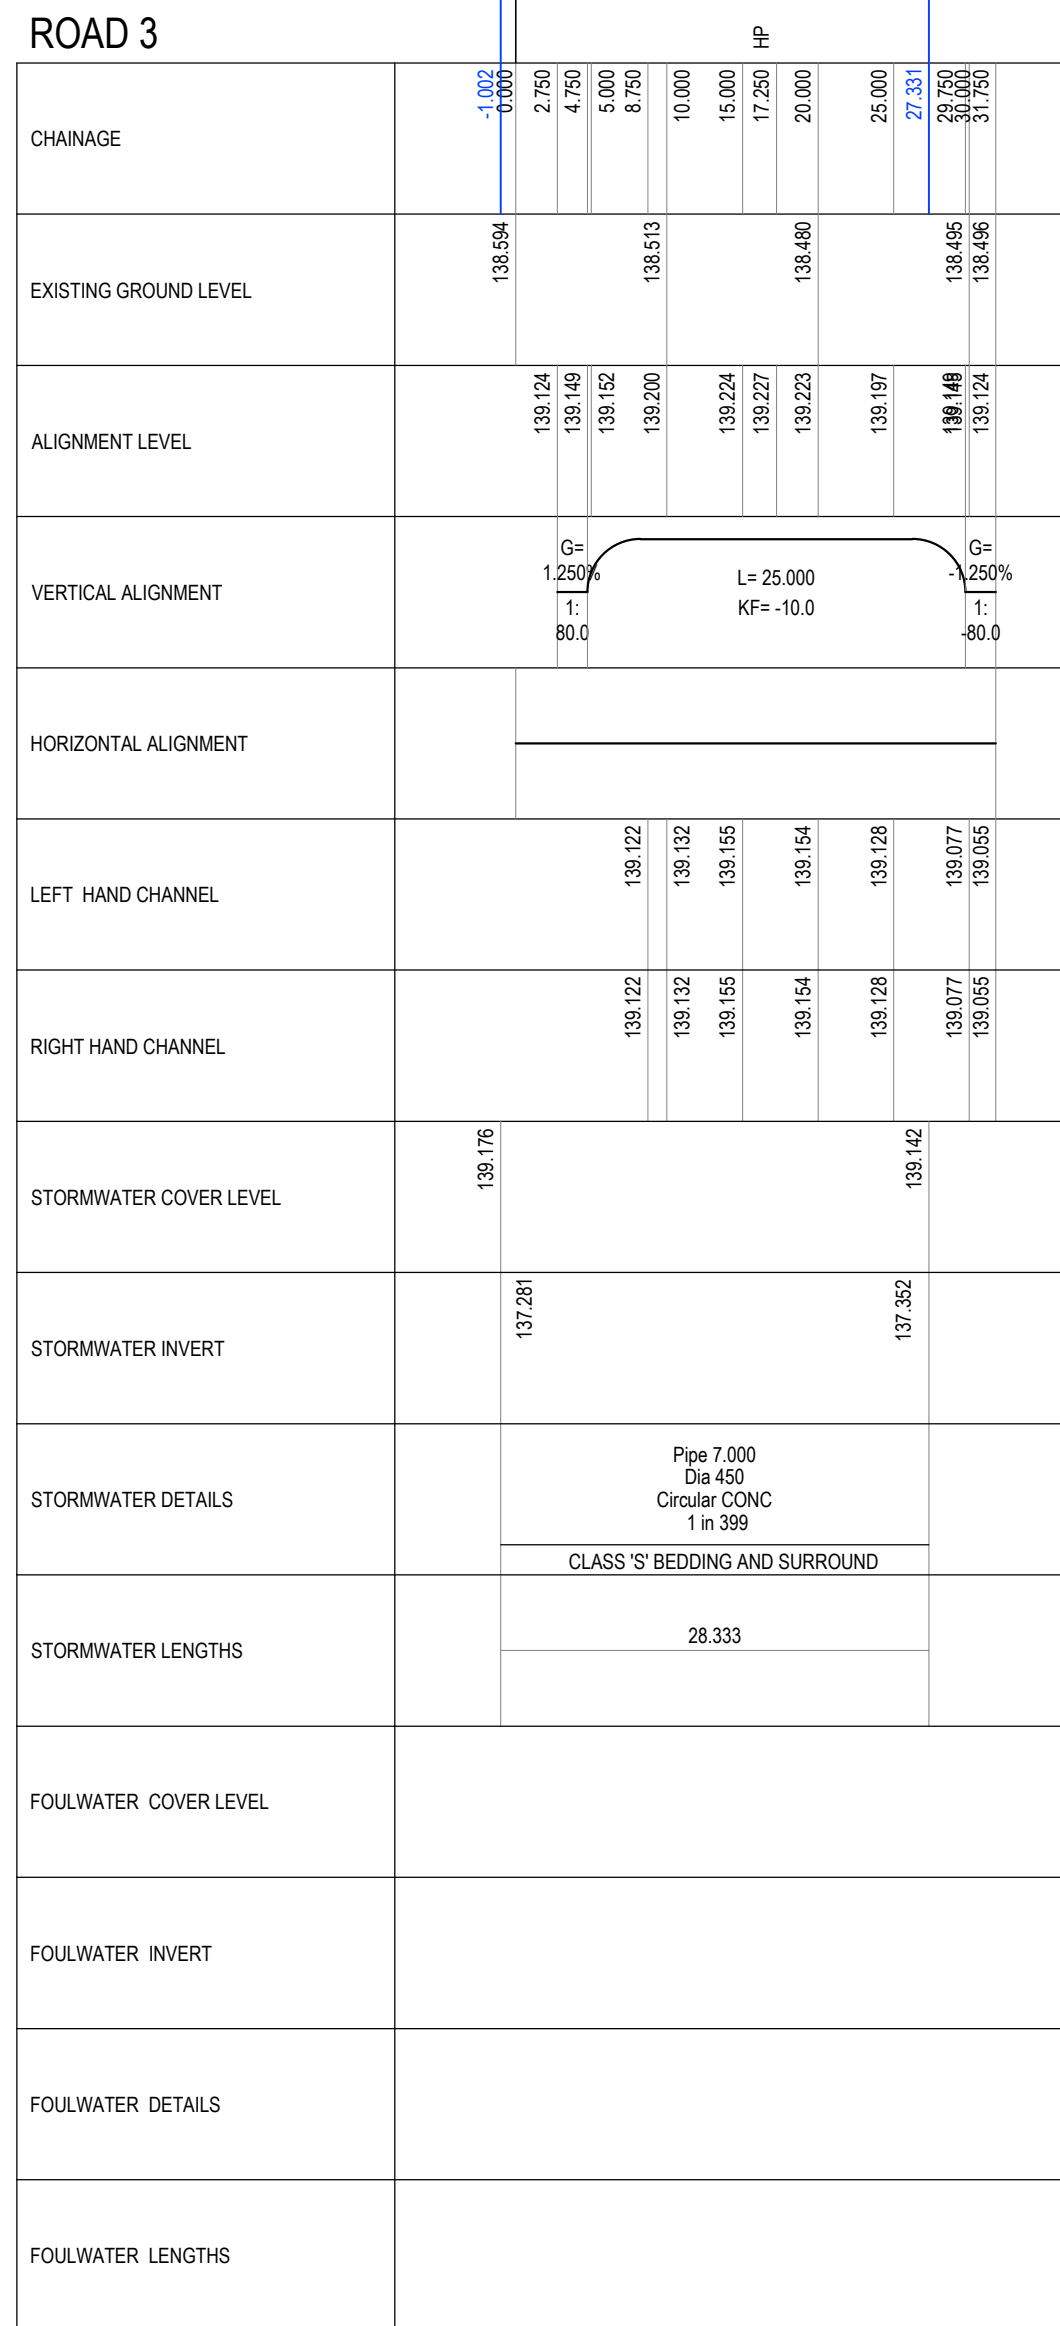

CT	22.08.2018	ROAD 6 CHANNEL LEVELS CORRECTED TO LINE WITH ALIGNMENT LEVELS	NM	NM	KOB
05	20.07.2018 <td>ROAD 6 CHANNELS AMENDED TO NOT EXIST DRAINING BY POND. ADDITIONAL SURVEY <th>AM</th> <th>NM</th> <th>KOB</th> </td>	ROAD 6 CHANNELS AMENDED TO NOT EXIST DRAINING BY POND. ADDITIONAL SURVEY <th>AM</th> <th>NM</th> <th>KOB</th>	AM	NM	KOB
06	06.02.2018 <td>ROAD LEVELS REVISED TO REFLECT FILL REQUIREMENTS <th>NM</th> <th>NM</th> <th>KOB</th> </td>	ROAD LEVELS REVISED TO REFLECT FILL REQUIREMENTS <th>NM</th> <th>NM</th> <th>KOB</th>	NM	NM	KOB
C4	17.02.2018 <td>AMENDED TO SUIT REVISED DRAINAGE LAYOUT <th>LS</th> <th>NM</th> <th>NB</th> </td>	AMENDED TO SUIT REVISED DRAINAGE LAYOUT <th>LS</th> <th>NM</th> <th>NB</th>	LS	NM	NB
C5	17.02.2018 <td>ADJUSTED DRAINAGE AREAS <th>LS</th> <th>LS</th> <th>NB</th> </td>	ADJUSTED DRAINAGE AREAS <th>LS</th> <th>LS</th> <th>NB</th>	LS	LS	NB
C3	24.02.2017 <td>ROAD 2 LONGSECTION - MANHOLE 15.5 F FILL REFERENCES CORRECTED <th>NM</th> <th>NM</th> <th>KOB</th> </td>	ROAD 2 LONGSECTION - MANHOLE 15.5 F FILL REFERENCES CORRECTED <th>NM</th> <th>NM</th> <th>KOB</th>	NM	NM	KOB
C2	24.02.2017 <td>CONSTRUCTION ISSUE <th>NM</th> <th>NM</th> <th>KOB</th> </td>	CONSTRUCTION ISSUE <th>NM</th> <th>NM</th> <th>KOB</th>	NM	NM	KOB
A4	26.06.2017 <td>MANHOLE 15 AND 522 REVISED TO SUIT REVISED DRAINAGE LAYOUT <th>AM</th> <th>NM</th> <th>NB</th> </td>	MANHOLE 15 AND 522 REVISED TO SUIT REVISED DRAINAGE LAYOUT <th>AM</th> <th>NM</th> <th>NB</th>	AM	NM	NB
P3	01.01.2017 <td>PIPE SPECIFICATION CHANGED <th>AM</th> <th>NM</th> <th>KOB</th> </td>	PIPE SPECIFICATION CHANGED <th>AM</th> <th>NM</th> <th>KOB</th>	AM	NM	KOB
C1	01.01.2017 <td>ROAD 6 VERTICAL ALIGNMENT AND DRAINAGE COVER LEVELS AMENDED TO SUIT <th>AM</th> <th>NM</th> <th>KOB</th> </td>	ROAD 6 VERTICAL ALIGNMENT AND DRAINAGE COVER LEVELS AMENDED TO SUIT <th>AM</th> <th>NM</th> <th>KOB</th>	AM	NM	KOB
P1	19.01.2017 <td>PRELIMINARY ISSUE <th>AM</th> <th>NM</th> <th>KOB</th> </td>	PRELIMINARY ISSUE <th>AM</th> <th>NM</th> <th>KOB</th>	AM	NM	KOB
REV	DATE	DESCRIPTION	BY	CHK	APP

alan johnston partnership LLP
CONSULTING STRUCTURAL & CIVIL ENGINEERS

1 Dale Street, Tel: 0151 227 1462
Liverpool L2 2ET Fax: 0151 225 1187 E-Mail: Mail@ajpstructleng.com

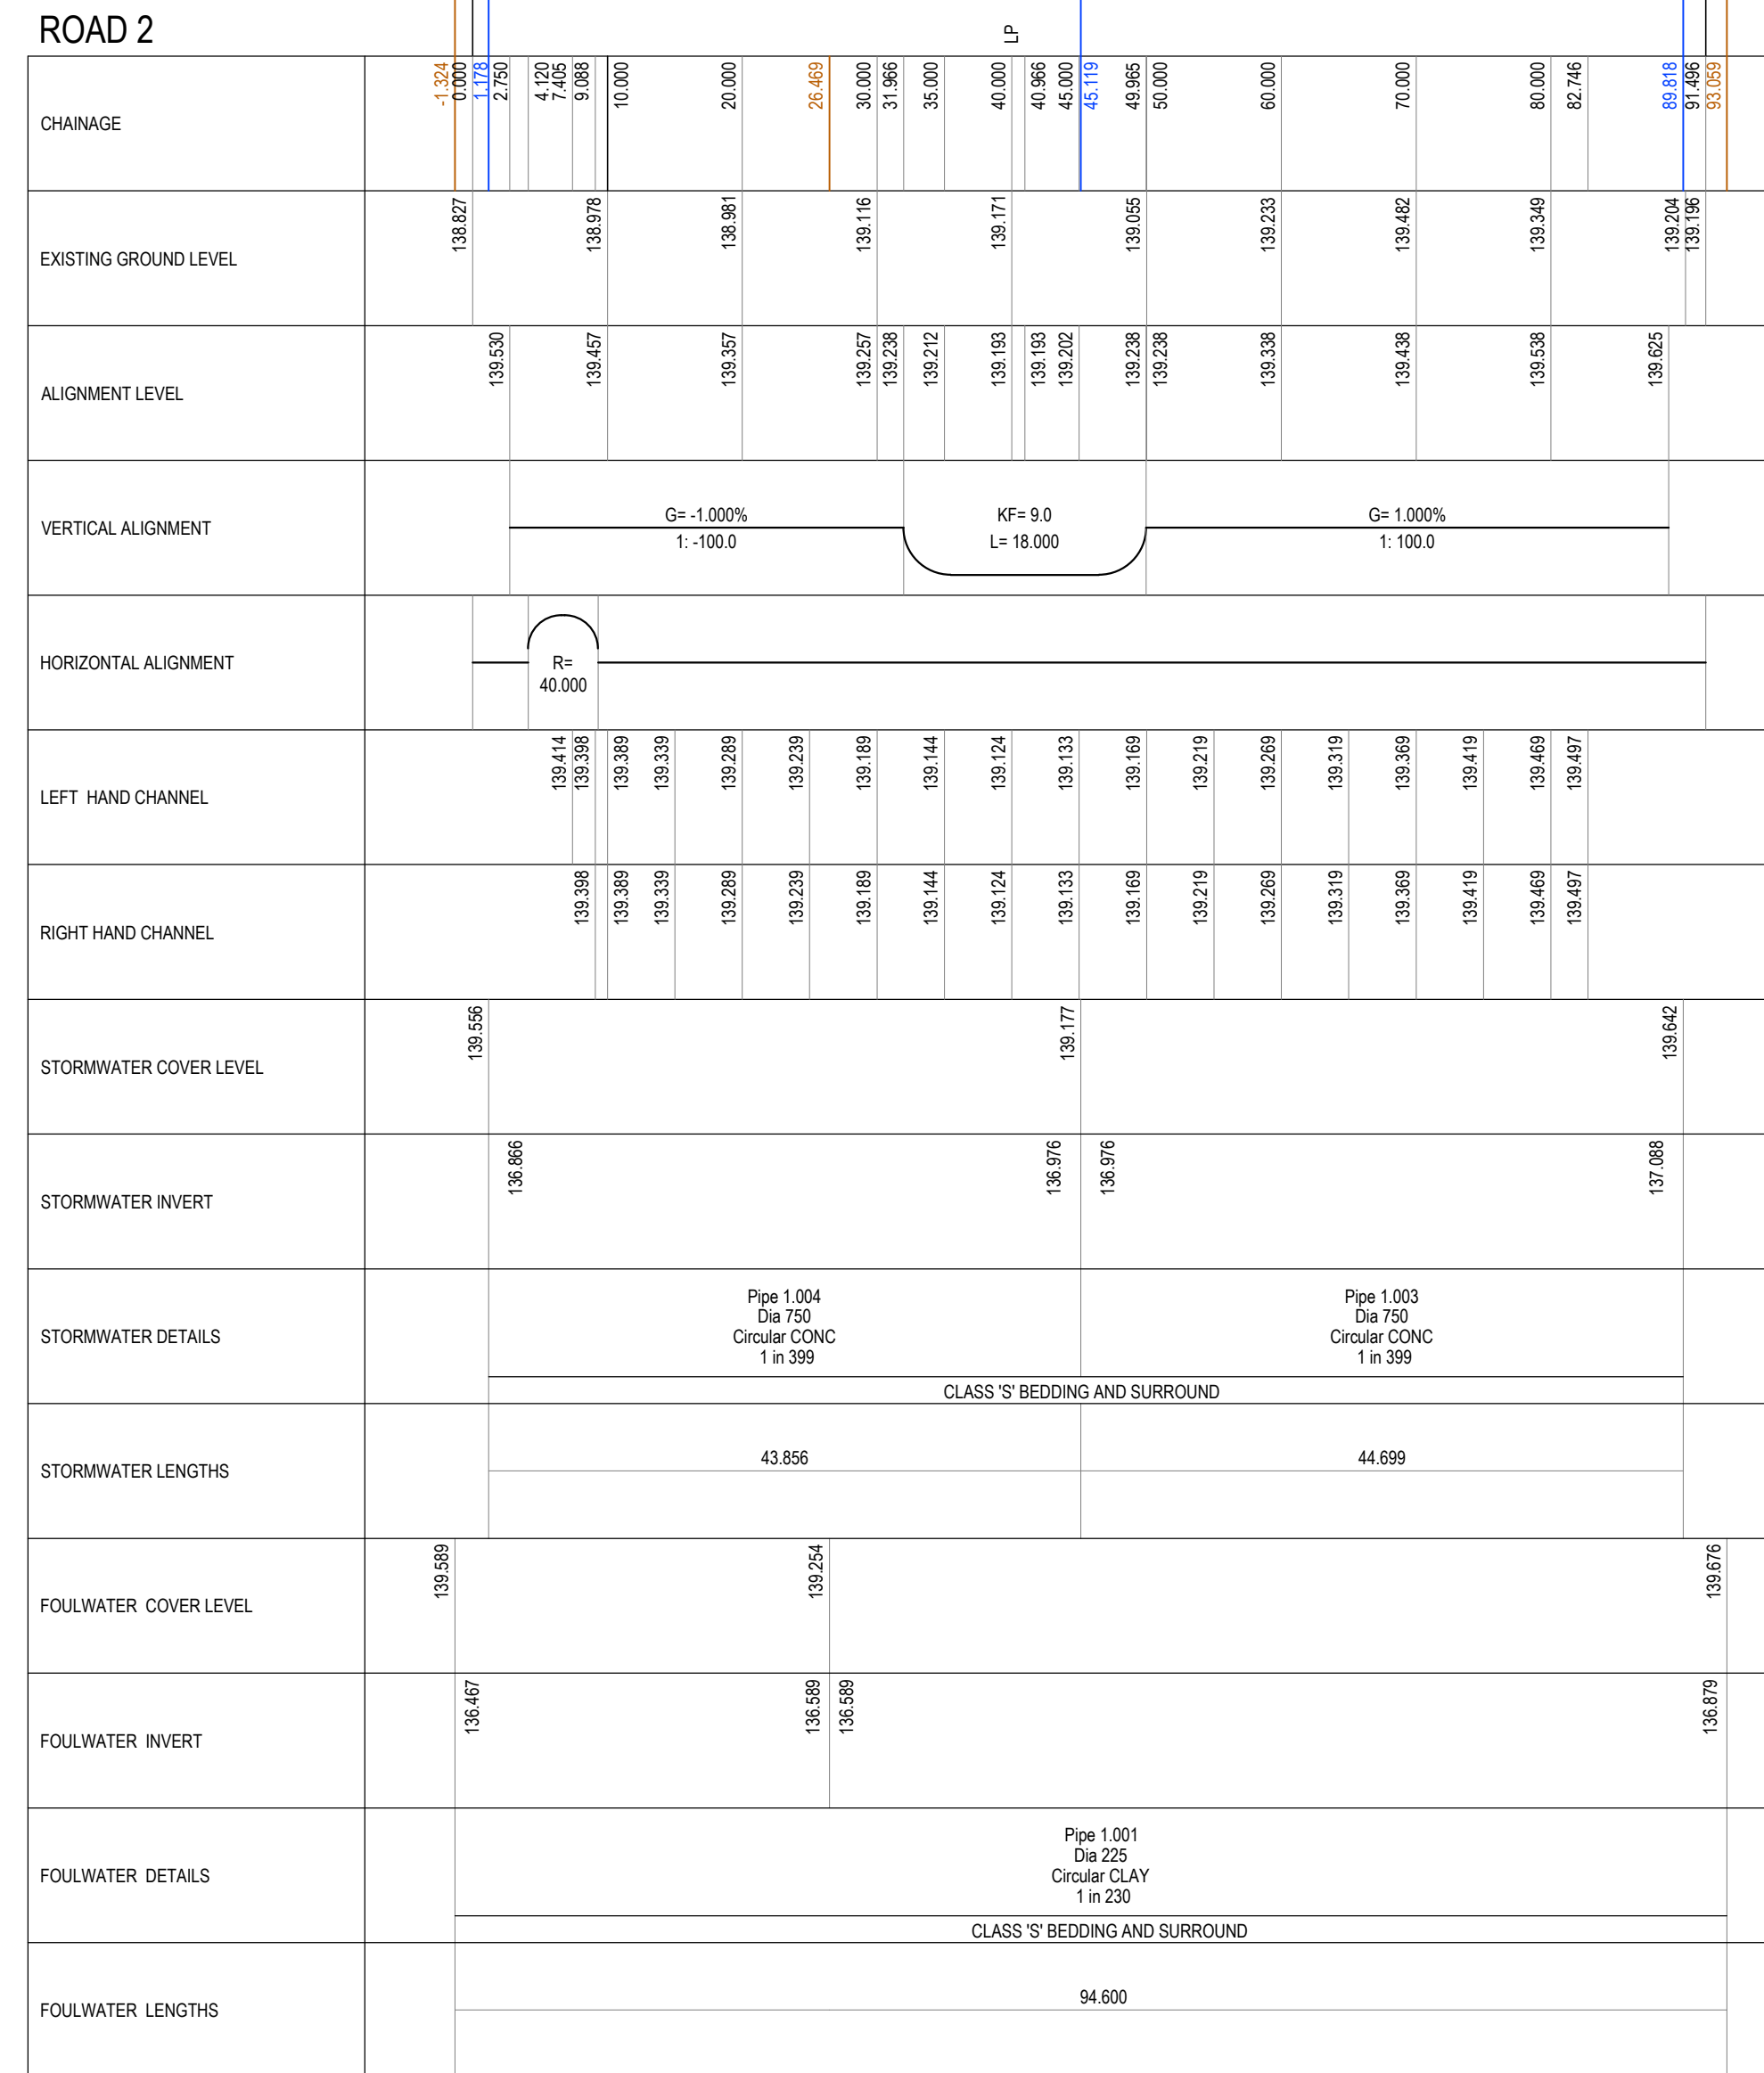